MAINTENANCE OF TRAFFIC LEGEND

- WORK AREA
- TEMPORARY PAVEMENT (TO BE CONSTRUCTED IN CURRENT STAGE)
- TRAFFIC DIRECTION
- BARRICADE, TYPE III, W/ TYPE A BI-DIRECTIONAL FLASHING LIGHT
- TYPE II BARRICADES OR DRUMS W/ TYPE C STEADY BURN LIGHT
- TYPE B MONO-DIRECTIONAL FLASHING LIGHT
- ARROW BOARD
- DOUBLE VERTICAL PANEL
- PROPOSED SIGN
- TEMPORARY CONCRETE BARRIER
- RAMP CLOSED
- (1) PVT MK - LINE 4" WHITE
- (2) PVT MK - LINE 4" YELLOW
- (3) PVT MK - DBL 4" YELLOW
- (4) PVT MK - LINE 6" WHITE
- (5) PVT MK - LINE 12"
- (6) PVT MK - LTRS & SYMB
- (7) PVT MK - LINE 24" WHITE
- (8) PVT MK - LINE 8" WHITE
- (T) TEMP PVT MK (SEE GENERAL NOTES SHT G-03)
- (W) WET REF TEM TAPE T3 (SEE GENERAL NOTES SHT G-03)
- (P) PERM PVT MK (SEE PVT MK PLANS)

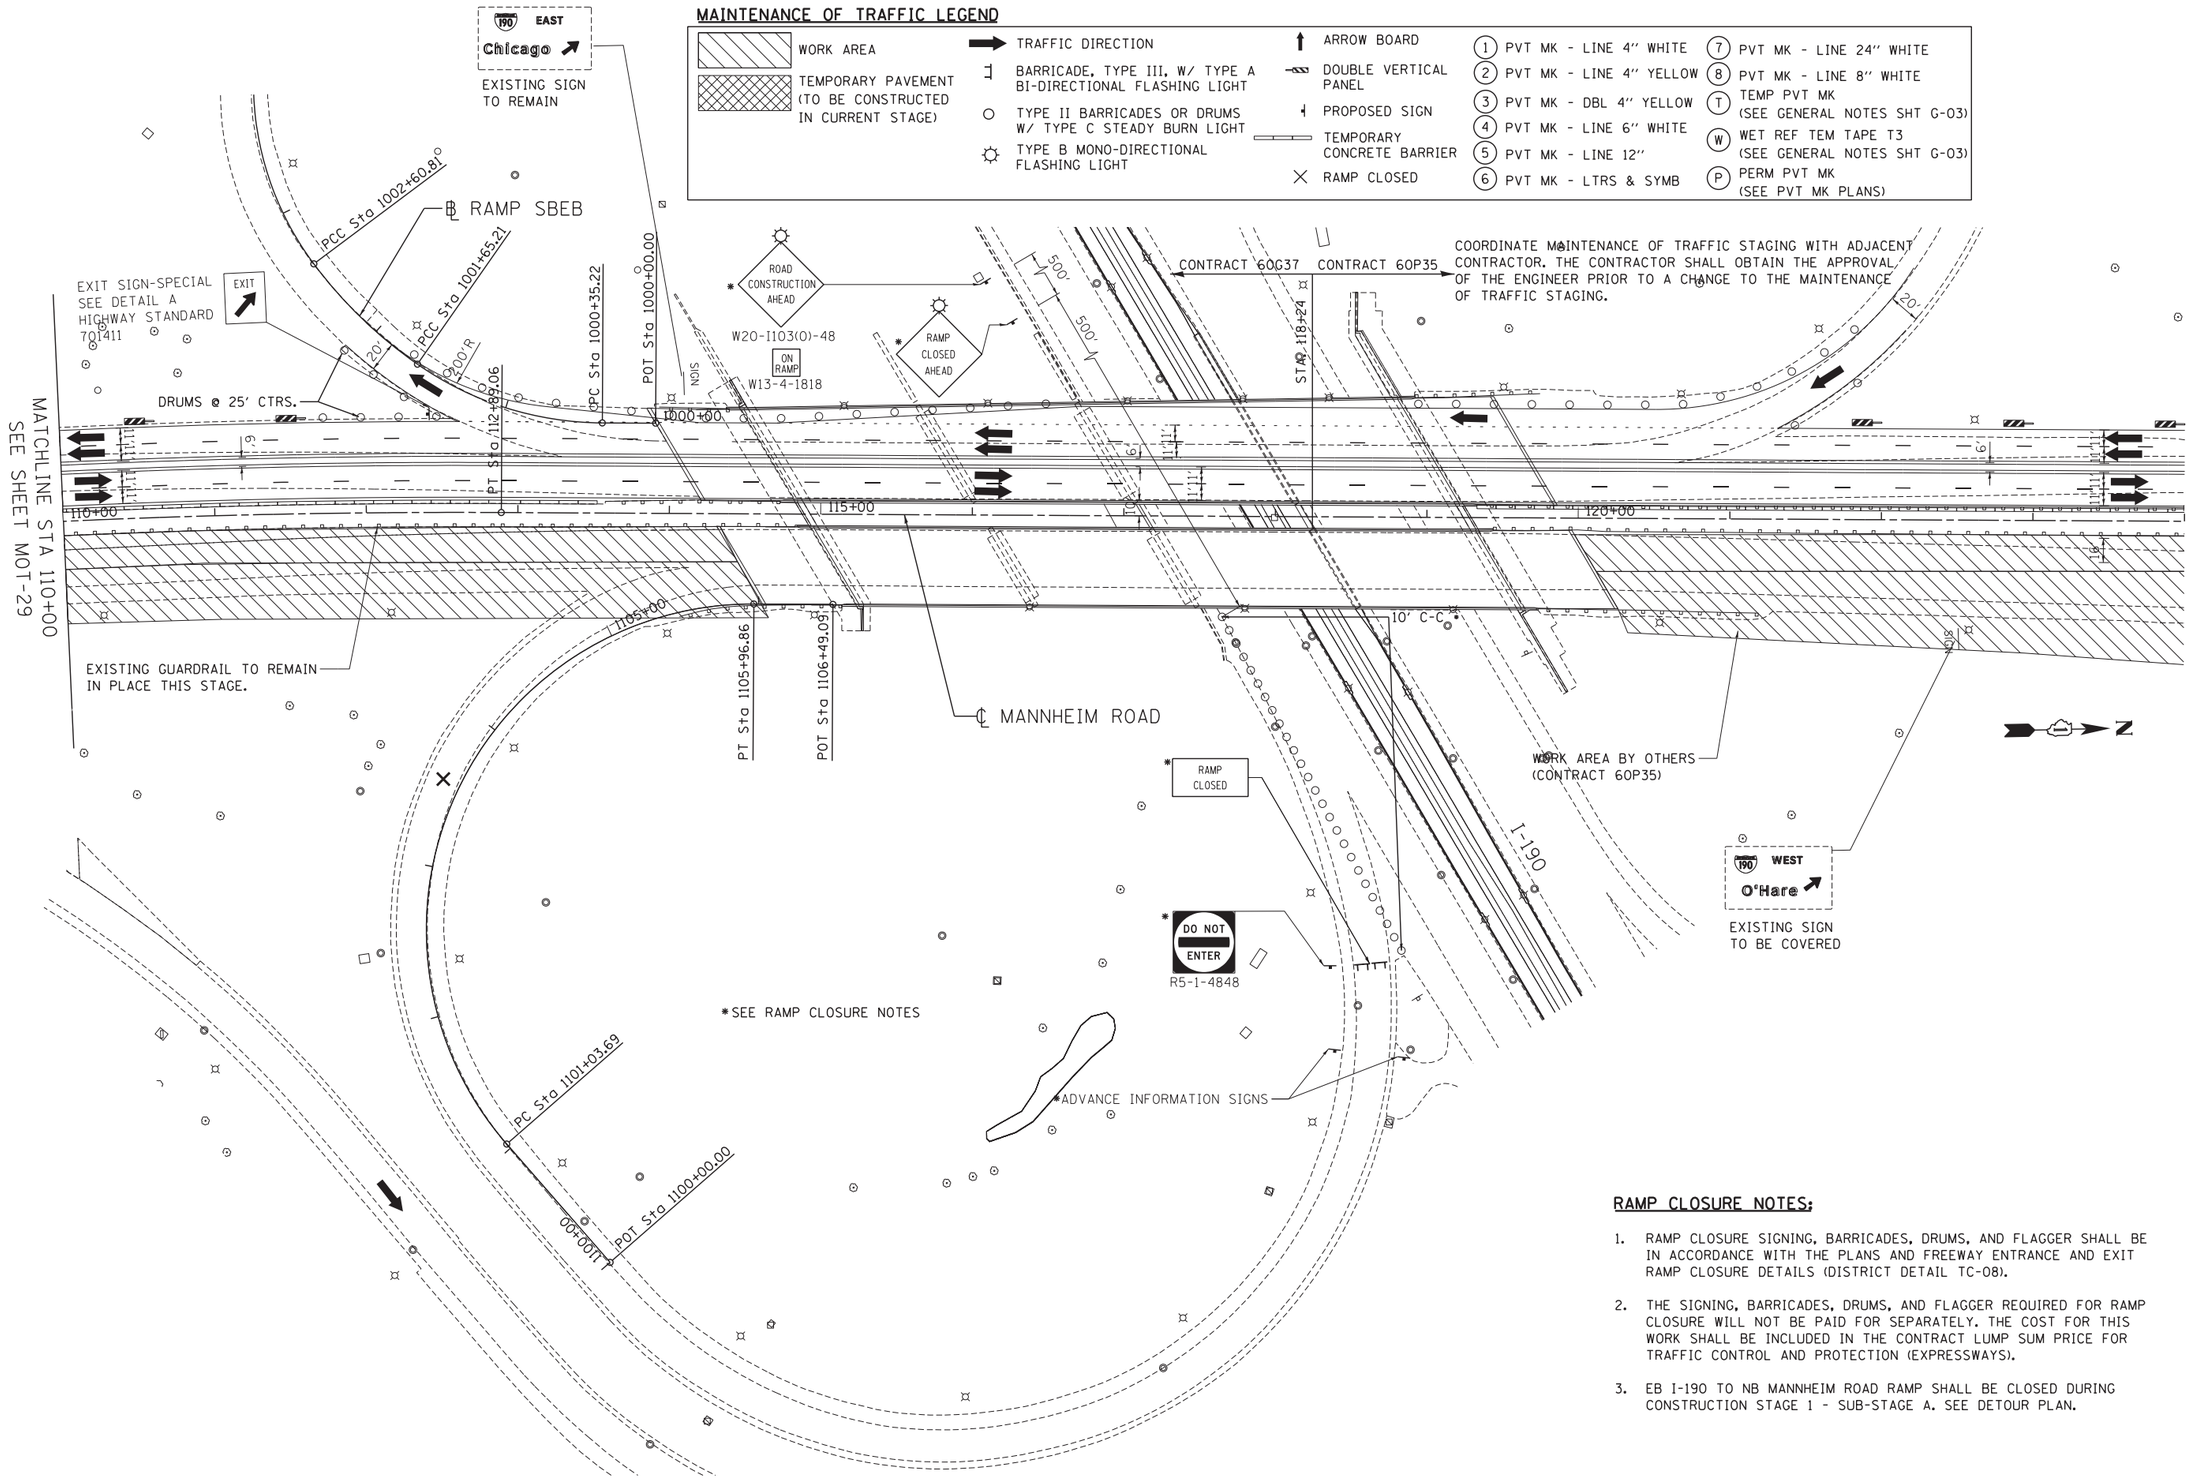

RAMP CLOSURE NOTES:

1. RAMP CLOSURE SIGNING, BARRICADES, DRUMS, AND FLAGGER SHALL BE IN ACCORDANCE WITH THE PLANS AND FREEWAY ENTRANCE AND EXIT RAMP CLOSURE DETAILS (DISTRICT DETAIL TC-08).
2. THE SIGNING, BARRICADES, DRUMS, AND FLAGGER REQUIRED FOR RAMP CLOSURE WILL NOT BE PAID FOR SEPARATELY. THE COST FOR THIS WORK SHALL BE INCLUDED IN THE CONTRACT LUMP SUM PRICE FOR TRAFFIC CONTROL AND PROTECTION (EXPRESSWAYS).
3. EB I-190 TO NB MANNHEIM ROAD RAMP SHALL BE CLOSED DURING CONSTRUCTION STAGE 1 - SUB-STAGE A. SEE DETOUR PLAN.

MOT-30

FILE NAME = $FILEL$	USER NAME = $USER$	DESIGNED - BRH	REVISED -	STATE OF ILLINOIS DEPARTMENT OF TRANSPORTATION	MAINTENANCE OF TRAFFIC STAGE 1 – SUB-STAGE A	F.A. RTE.	SECTION	COUNTY	TOTAL SHEETS	SHEET NO.
		DRAWN - JZP	REVISED -				0105 WRS&HB	COOK	605	118
TENG & ASSOCIATES, INC. ENGINEERS/ARCHITECTS/PLANNERS CHICAGO, ILLINOIS	PLOT SCALE = $SCALE$	CHECKED - KDA	REVISED -				CONTRACT NO. 60G37			
	PLOT DATE = $DATE$	DATE - 10/19/12	REVISED -		SCALE: 1"=50' SHEET NO. OF SHEETS STA. 110+00 TO STA. EOP		ILLINOIS FED. AID PROJECT			

..\D160G37-ALIGNMENT.DGN,..\D160G37-LAYOUT.DGN,..\D160G37-TOPOSIA.DGN,..\D160G37-ROW.DGN,..\D160G37-STAGINGIA.DGN,..\D160G37-STAGINGL.DGN,..\D160G37-BORDERT.DGN,..\D160G37-MOT-GUIDESIGN.DGN,..\D160G37-SHT-STAGING1.8.DGN
10-18-2012, 13:18:41 BAJZEKKJ F:\DOC.EXP\CHI-00012584-02\COMMON\PSET\TEMPSHEETPLOT\D160G37-SHT-STAGING1A.8.DGN