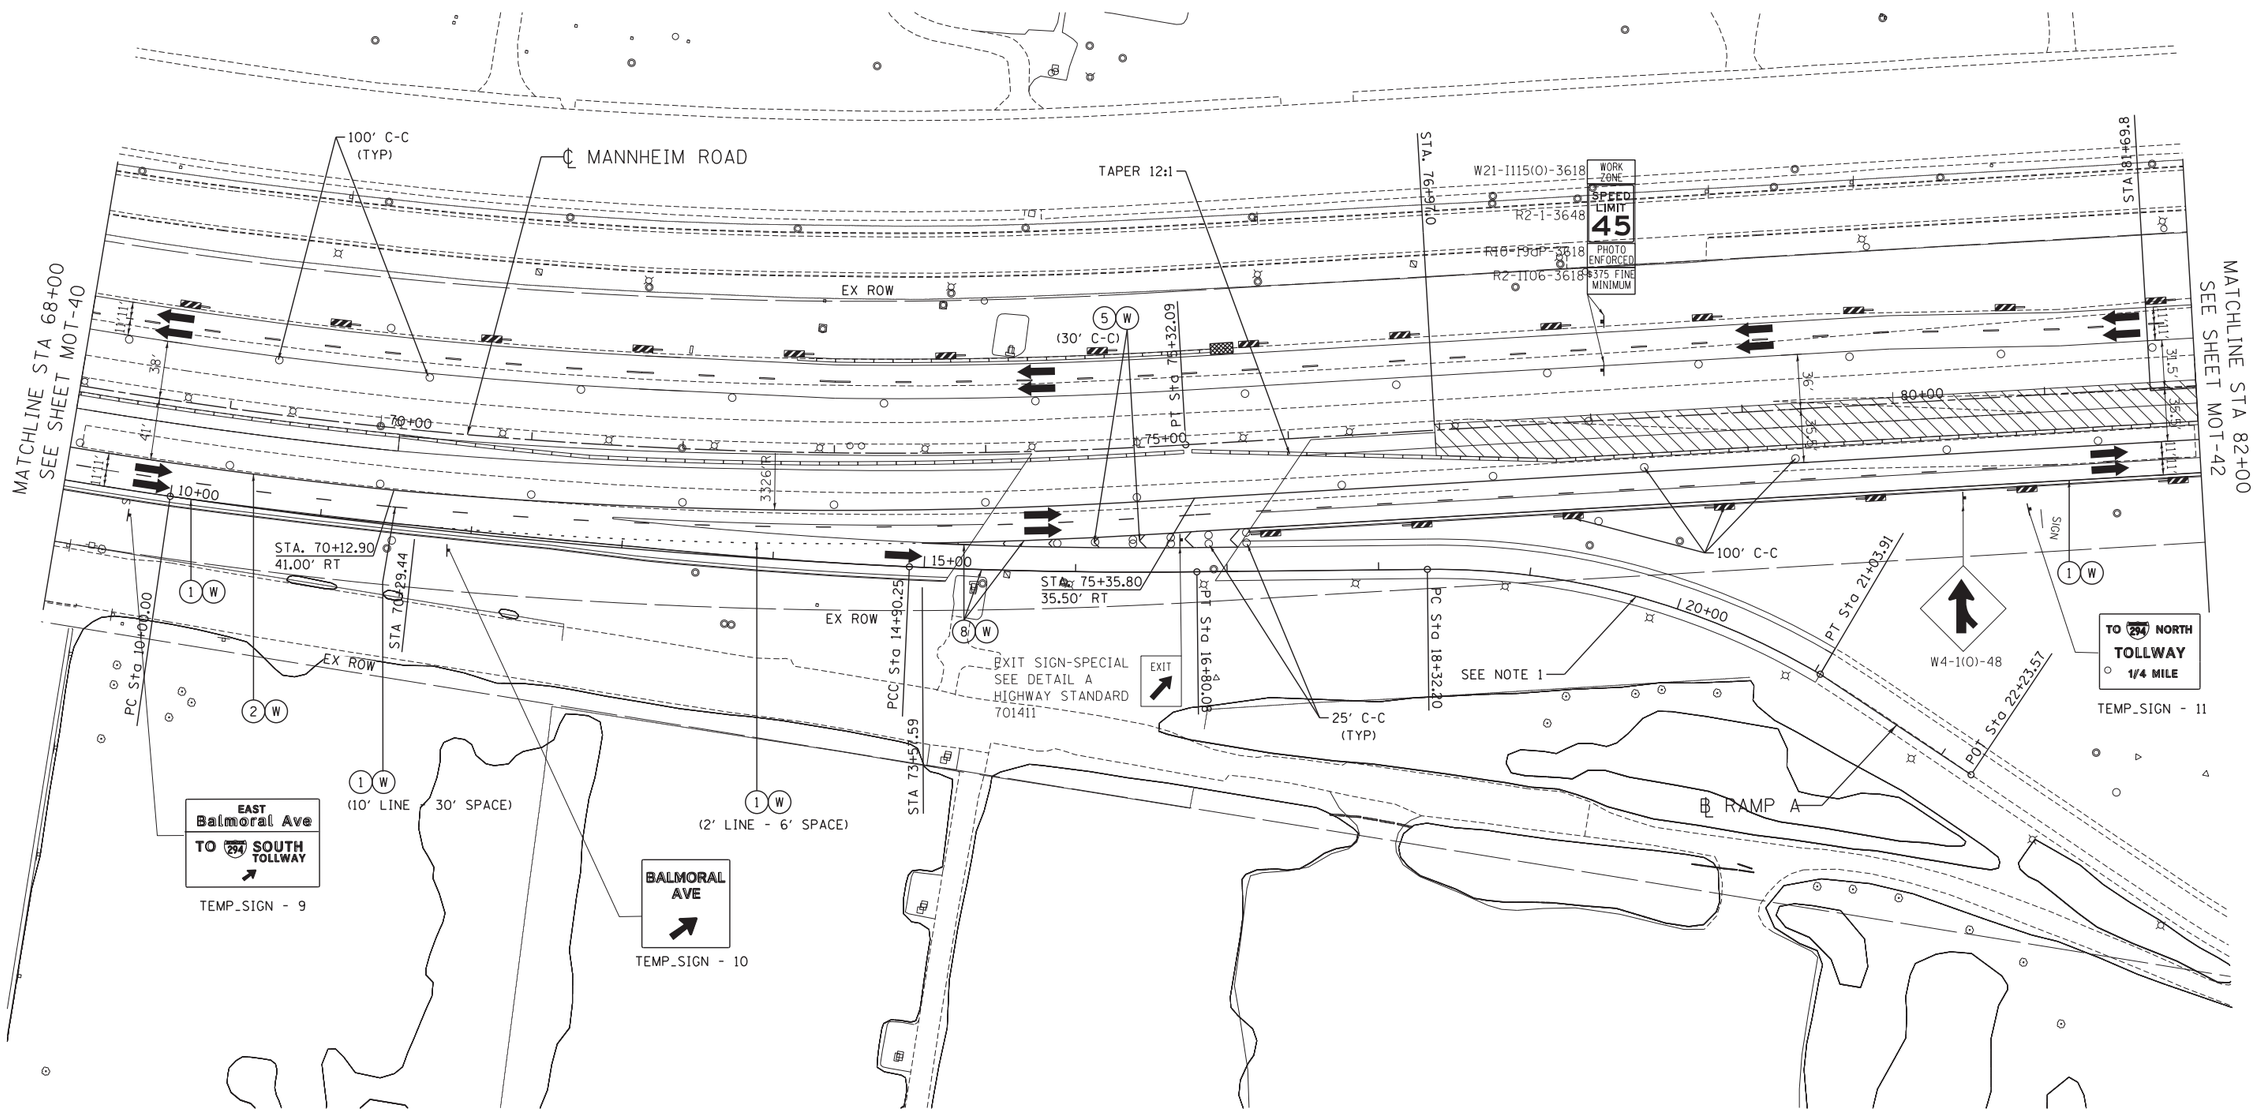

MAINTENANCE OF TRAFFIC LEGEND

- WORK AREA
- TEMPORARY PAVEMENT (TO BE CONSTRUCTED IN CURRENT STAGE)
- TRAFFIC DIRECTION
- BARRICADE, TYPE III, W/ TYPE A BI-DIRECTIONAL FLASHING LIGHT
- TYPE II BARRICADES OR DRUMS W/ TYPE C STEADY BURN LIGHT
- TYPE B MONO-DIRECTIONAL FLASHING LIGHT
- ARROW BOARD
- DOUBLE VERTICAL PANEL
- PROPOSED SIGN
- TEMPORARY CONCRETE BARRIER
- RAMP CLOSED
- (1) PVT MK - LINE 4" WHITE
- (2) PVT MK - LINE 4" YELLOW
- (3) PVT MK - DBL 4" YELLOW
- (4) PVT MK - LINE 6" WHITE
- (5) PVT MK - LINE 12"
- (6) PVT MK - LTRS & SYMB
- (7) PVT MK - LINE 24" WHITE
- (8) PVT MK - LINE 8" WHITE
- (T) TEMP PVT MK (SEE GENERAL NOTES SHT G-03)
- (W) WET REF TEM TAPE T3 (SEE GENERAL NOTES SHT G-03)
- (P) PERM PVT MK (SEE PVT MK PLANS)

NOTES

1. NB MANNHEIM ROAD TO BALMORAL AVENUE RAMP SHALL BE CLOSED DURING STAGE 1 AND WILL BE DETOURED THROUGH LAWRENCE AVENUE. SEE DETOUR PLAN.

MOT-41

FILE NAME = $FILEL$	USER NAME = $USER$	DESIGNED - BRH	REVISED -
		DRAWN - JZP	REVISED -
TENG & ASSOCIATES, INC. ENGINEERS/ARCHITECTS/PLANNERS CHICAGO, ILLINOIS	PLOT SCALE = $SCALE$	CHECKED - KDA	REVISED -
	PLOT DATE = $DATE$	DATE - 10/19/12	REVISED -

STATE OF ILLINOIS
DEPARTMENT OF TRANSPORTATION

MAINTENANCE OF TRAFFIC
STAGE 1 – SUB-STAGE C

SCALE: 1"=50' | SHEET NO. OF SHEETS | STA. 68+00 TO STA. 82+00

F.A. RTE.	SECTION	COUNTY	TOTAL SHEETS	SHEET NO.
	0105 WRS&HB	COOK	605	129
		CONTRACT NO. 60G37		
		ILLINOIS FED. AID PROJECT		

$D160037-ALIGNMENT.DGN,..\D160037-LAYOUT.DGN,..\D160037-TOPOSIC.DGN,..\D160037-ROWA.DGN,..\D160037-STAGINGIC.DGN,..\D160037-STAGINGL.DGN,..\D160037-BORDERT.DGN
10-18-2012,13:19:05 BHJZEKKJ F:\DOC_EXP\CHI-8080\2984-02\COMMON\PSE1\TEMPSHEETPLOT\D160037-SHT-STAGINGIC_5.DGN