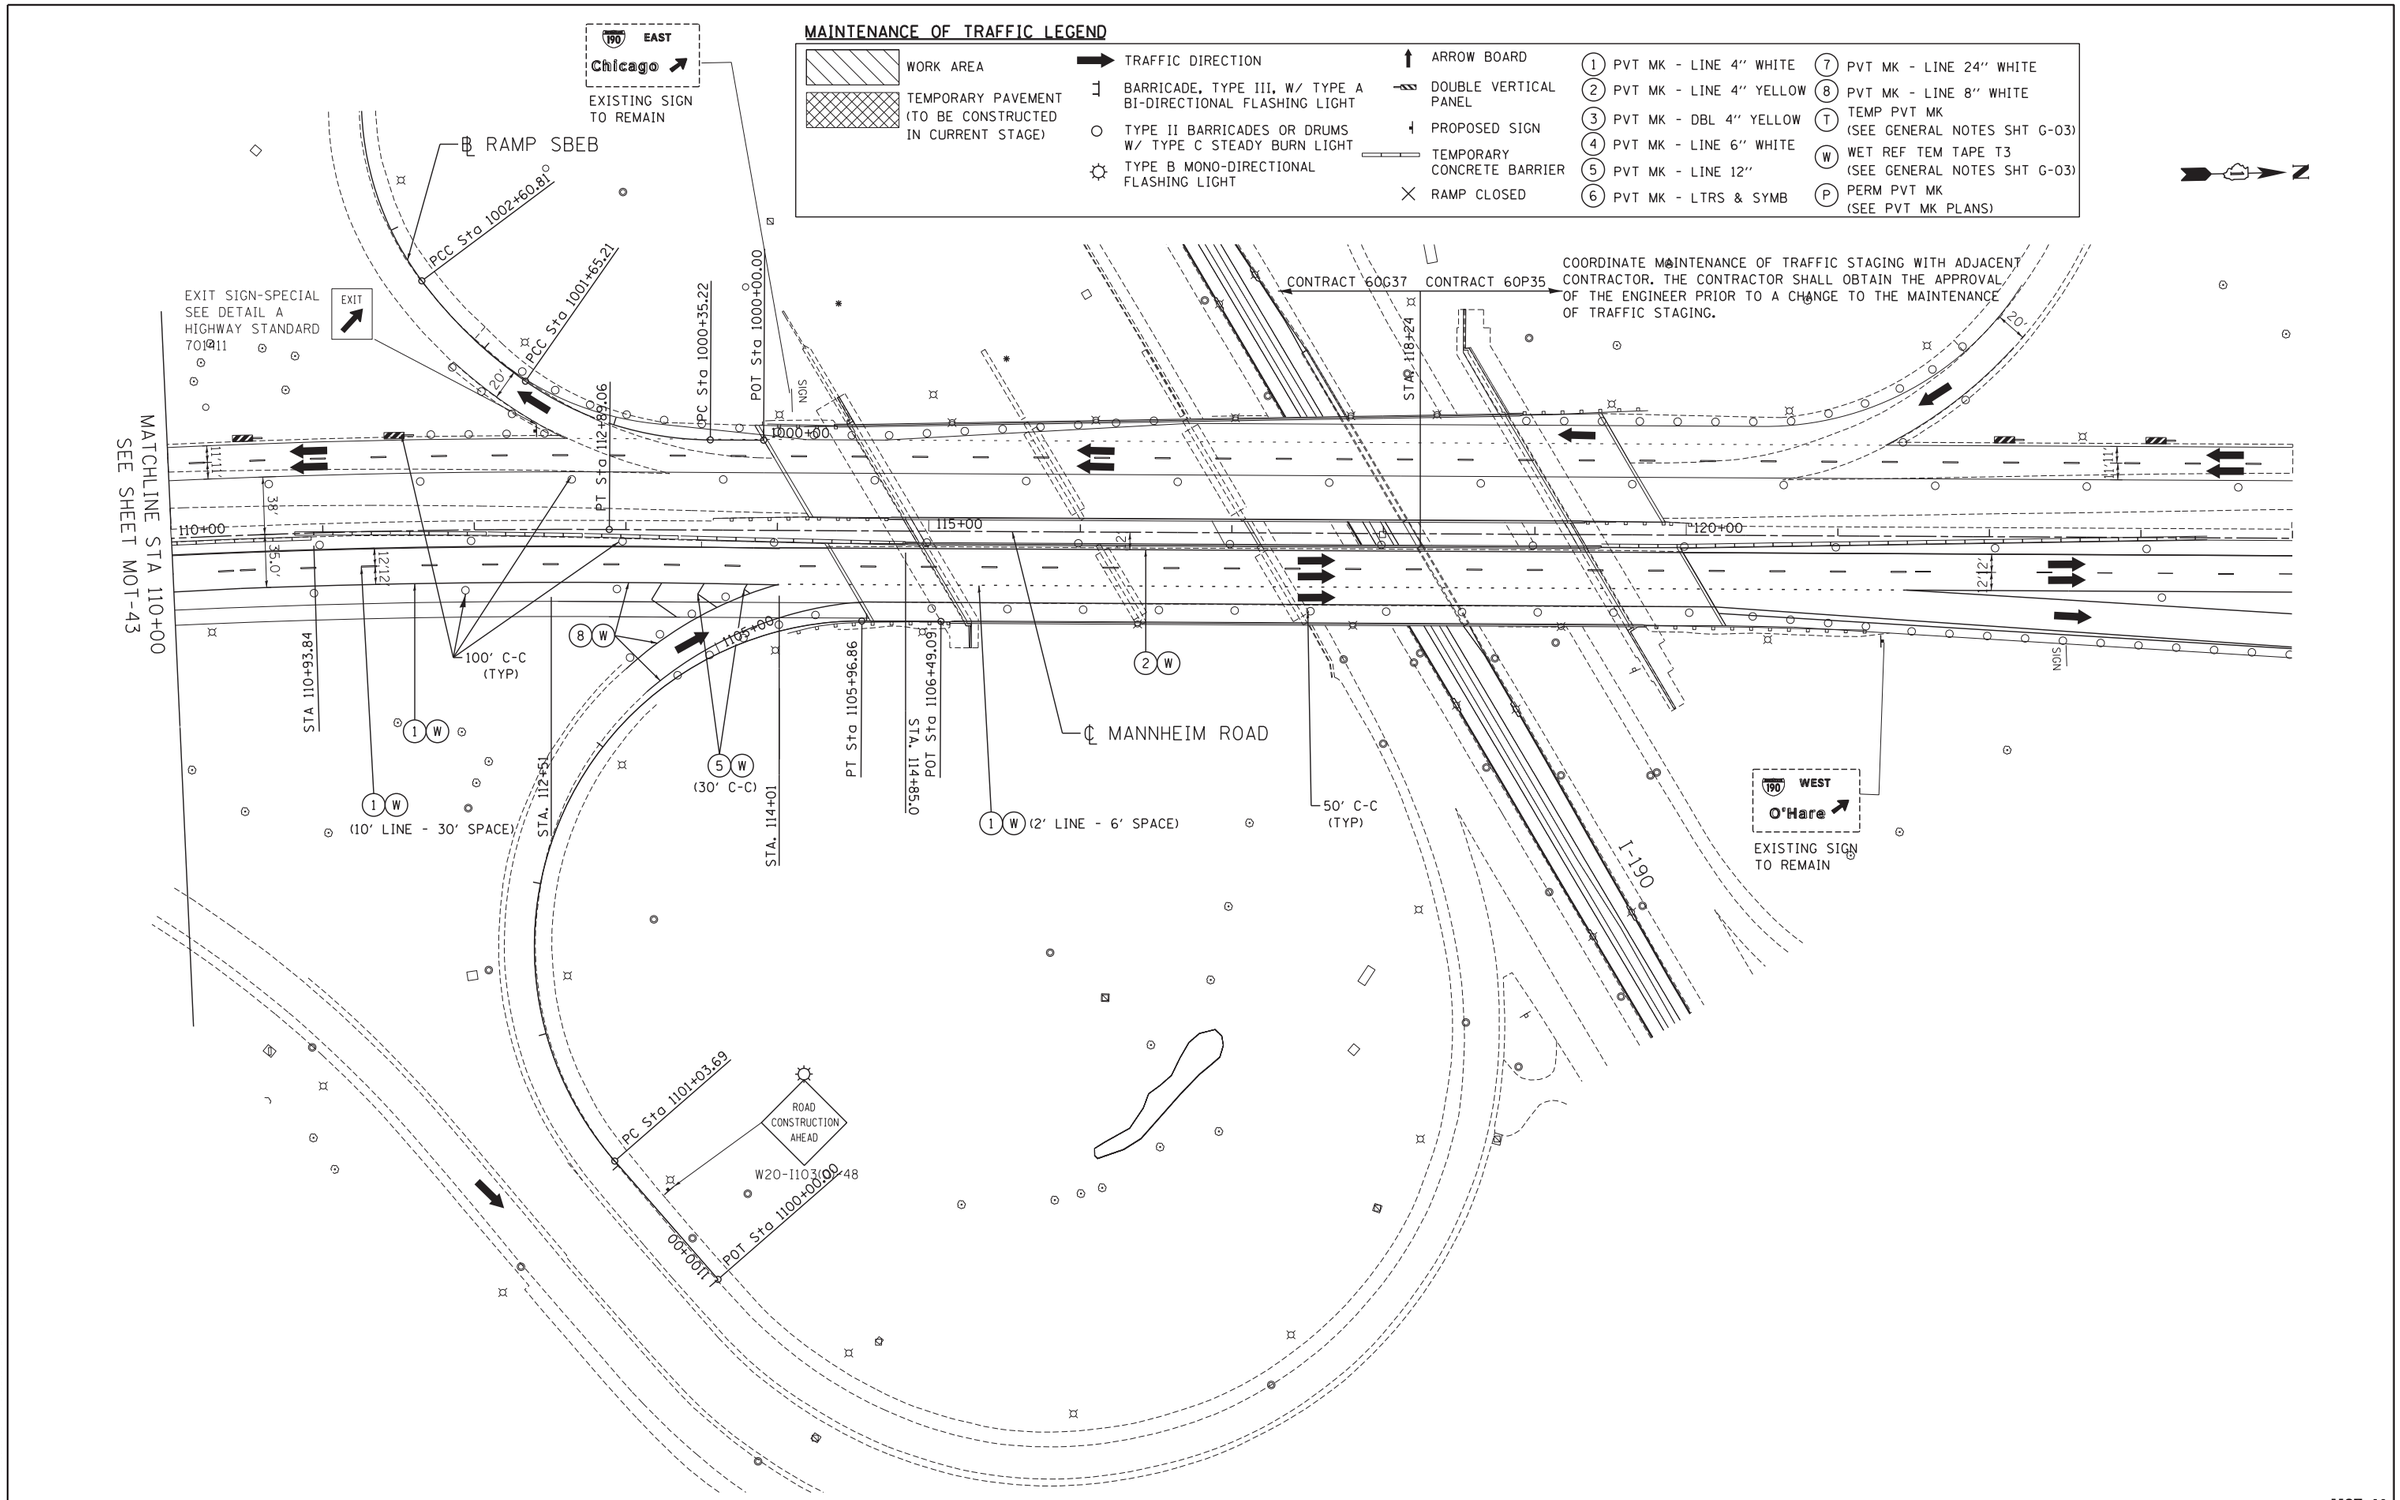

MOT-44

FILE NAME = $FILEL$	USER NAME = $USER$	DESIGNED - BRH	REVISED -	STATE OF ILLINOIS DEPARTMENT OF TRANSPORTATION	MAINTENANCE OF TRAFFIC STAGE 1 – SUB-STAGE C	F.A. RTE.	SECTION	COUNTY	TOTAL SHEETS / SHEET NO.
		DRAWN - JZP	REVISED -				0105 WRS&HB	COOK	605 / 132
TENG TENG & ASSOCIATES, INC. ENGINEERS/ARCHITECTS/PLANNERS CHICAGO, ILLINOIS	PLOT SCALE = $SCALE$	CHECKED - KDA	REVISED -					CONTRACT NO. 60G37	
	PLOT DATE = $DATE$	DATE - 10/19/12	REVISED -		SCALE: 1"=50' / SHEET NO. OF SHEETS / STA. 110+00 TO STA. EOP		ILLINOIS	FED. AID PROJECT	

..\D160G37-ALIGNMENT.DGN,..\D160G37-LAYOUT.DGN,..\D160G37-TOPOSIC.DGN,..\D160G37-ROW.DGN,..\D160G37-STAGINGIC.DGN,..\D160G37-STAGINGL.DGN,..\D160G37-BORDERT.DGN,..\D160G37-MOT-GUIDESIGN.DGN,..\D160G37-SHT-STAGINGIB.8.DGN
10-18-2012, 13:19:11 BAJZEKKJ F:\DOC_EXP\CHI-00012584-02\COMMON\PSET\TEMPSHEETPLOT\D160G37-SHT-STAGINGIC.8.DGN