MAINTENANCE OF TRAFFIC LEGEND

- WORK AREA
- TEMPORARY PAVEMENT (TO BE CONSTRUCTED IN CURRENT STAGE)
- TRAFFIC DIRECTION
- BARRICADE, TYPE III, W/ TYPE A BI-DIRECTIONAL FLASHING LIGHT
- TYPE II BARRICADES OR DRUMS W/ TYPE C STEADY BURN LIGHT
- TYPE B MONO-DIRECTIONAL FLASHING LIGHT
- ARROW BOARD
- DOUBLE VERTICAL PANEL
- PROPOSED SIGN
- TEMPORARY CONCRETE BARRIER
- RAMP CLOSED
- (1) PVT MK - LINE 4'' WHITE
- (2) PVT MK - LINE 4'' YELLOW
- (3) PVT MK - DBL 4'' YELLOW
- (4) PVT MK - LINE 6'' WHITE
- (5) PVT MK - LINE 12''
- (6) PVT MK - LTRS & SYMB
- (7) PVT MK - LINE 24'' WHITE
- (8) PVT MK - LINE 8'' WHITE
- (T) TEMP PVT MK (SEE GENERAL NOTES SHT G-03)
- (W) WET REF TEM TAPE T3 (SEE GENERAL NOTES SHT G-03)
- (P) PERM PVT MK (SEE PVT MK PLANS)

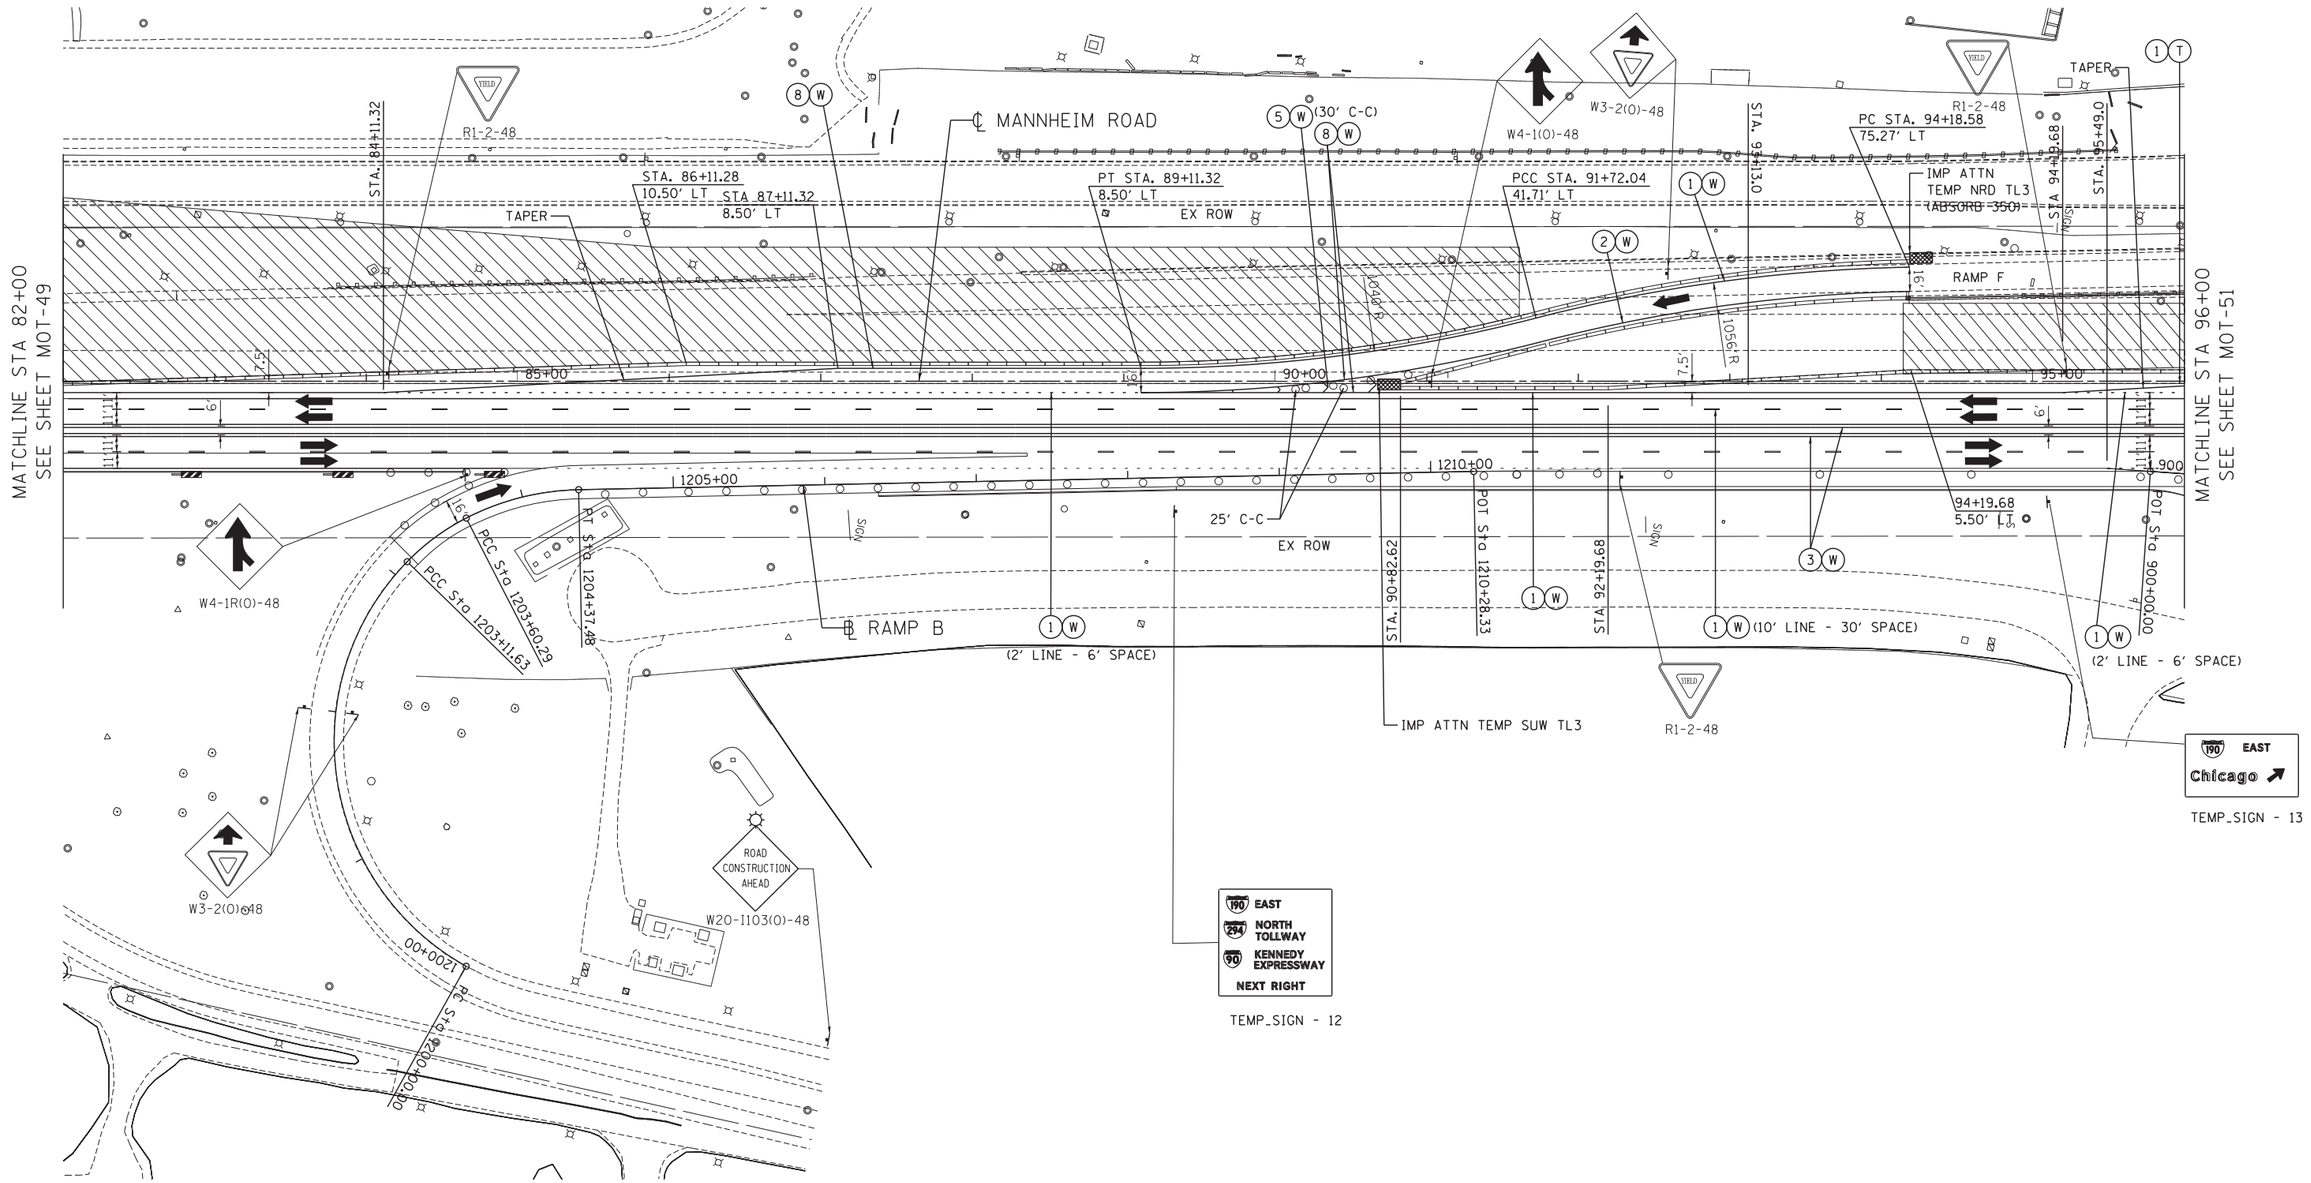

MOT-50

FILE NAME = $FILEL$	USER NAME = $USER$	DESIGNED - BRH	REVISED -	STATE OF ILLINOIS DEPARTMENT OF TRANSPORTATION	MAINTENANCE OF TRAFFIC STAGE 2			F.A. RTE.	SECTION	COUNTY	TOTAL SHEETS	SHEET NO.
		DRAWN - JZP	REVISED -						0105 WRS&HB	COOK	605	138
TENG & ASSOCIATES, INC. ENGINEERS/ARCHITECTS/PLANNERS CHICAGO, ILLINOIS	PLOT SCALE = $SCALE$	CHECKED - KDA	REVISED -		SCALE: 1''=50'	SHEET NO. OF SHEETS	STA. 82+00 TO STA. 96+00			CONTRACT NO. 60G37		
	PLOT DATE = $DATE$	DATE - 10/19/12	REVISED -							ILLINOIS FED. AID PROJECT		

...\D160637-ALIGNMENT.DGN,..\D160637-LAYOUT.DGN,..\D160637-TOPOS2.DGN,..\D160637-ROW.DGN,..\D160637-STAGING2.DGN,..\D160637-STAGING1.DGN,..\D160637-BORDER1.DGN,..\D160637-STAGING3.DGN,..\D160637-SH1-STAGING2.DGN
10-18-2012,13:47:27 BHZEKKJ F:\DOC_EXP\CHI-6000259#-02\COMMON\PSE\TEMPSHEETPLOT\D160637-SH1-STAGING2.DGN