MAINTENANCE OF TRAFFIC LEGEND

- WORK AREA
- TEMPORARY PAVEMENT (TO BE CONSTRUCTED IN CURRENT STAGE)
- TRAFFIC DIRECTION
- BARRICADE, TYPE III, W/ TYPE A BI-DIRECTIONAL FLASHING LIGHT
- TYPE II BARRICADES OR DRUMS W/ TYPE C STEADY BURN LIGHT
- TYPE B MONO-DIRECTIONAL FLASHING LIGHT
- ARROW BOARD
- DOUBLE VERTICAL PANEL
- PROPOSED SIGN
- TEMPORARY CONCRETE BARRIER
- RAMP CLOSED
- (1) PVT MK - LINE 4" WHITE
- (2) PVT MK - LINE 4" YELLOW
- (3) PVT MK - DBL 4" YELLOW
- (4) PVT MK - LINE 6" WHITE
- (5) PVT MK - LINE 12"
- (6) PVT MK - LTRS & SYMB
- (7) PVT MK - LINE 24" WHITE
- (8) PVT MK - LINE 8" WHITE
- (T) TEMP PVT MK (SEE GENERAL NOTES SHT G-03)
- (W) WET REF TEM TAPE T3 (SEE GENERAL NOTES SHT G-03)
- (P) PERM PVT MK (SEE PVT MK PLANS)

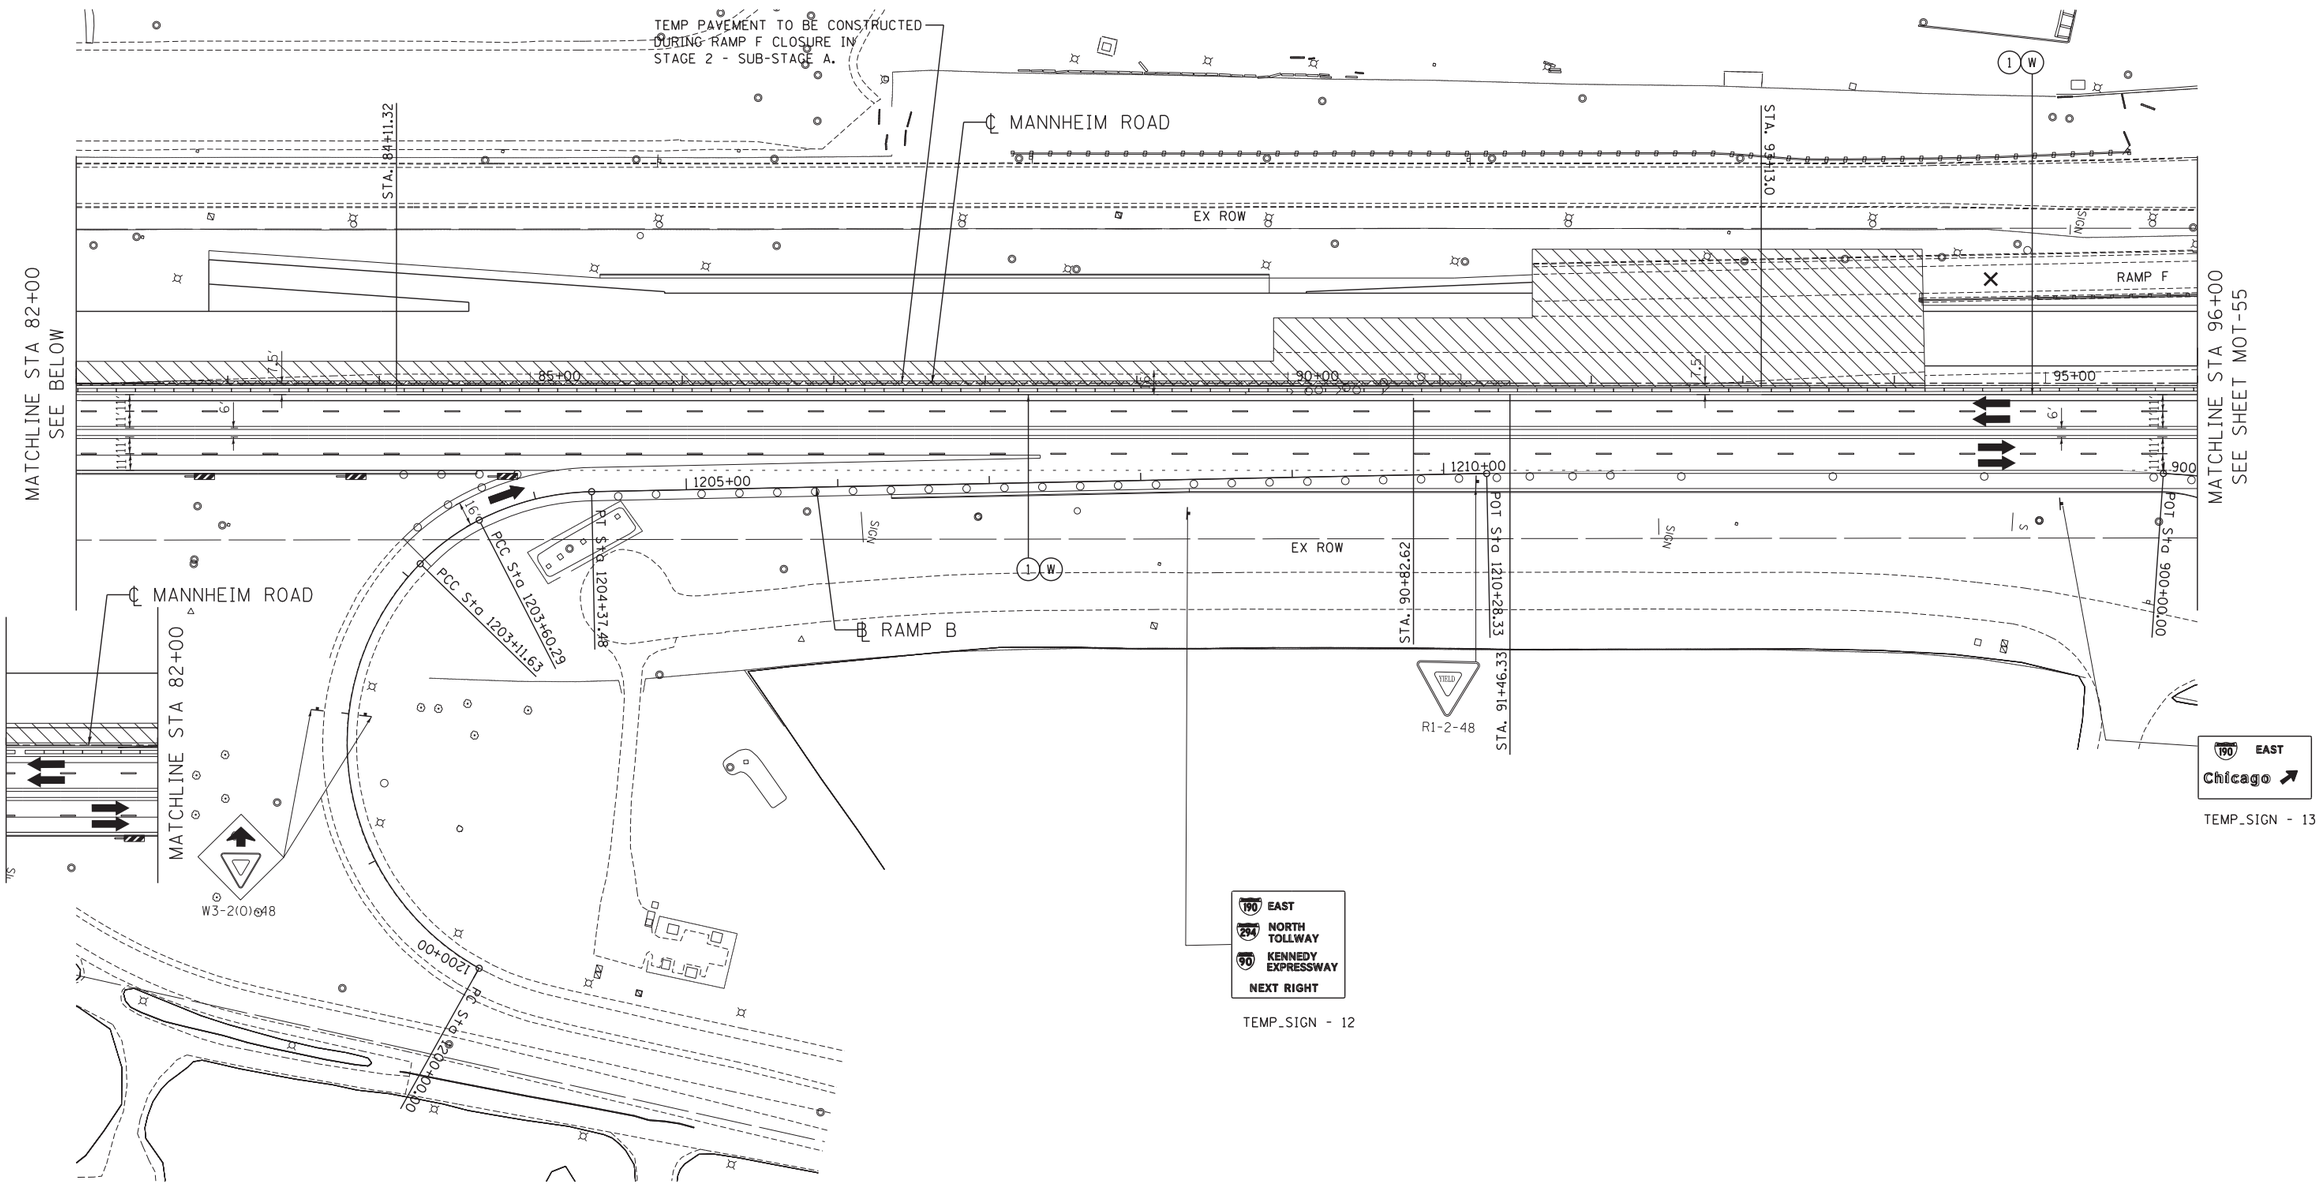

MOT-54

FILE NAME = $FILE$	USER NAME = $USER$	DESIGNED - BRH	REVISED -	**STATE OF ILLINOIS DEPARTMENT OF TRANSPORTATION**	**MAINTENANCE OF TRAFFIC STAGE 2 – SUB-STAGE A**
TENG & ASSOCIATES, INC. ENGINEERS/ARCHITECTS/PLANNERS CHICAGO, ILLINOIS		DRAWN - JZP	REVISED -		
	PLOT SCALE = $SCALE$	CHECKED - KDA	REVISED -		SCALE: 1"=50' | SHEET NO. OF SHEETS | STA. 82+00 TO STA. 96+00
	PLOT DATE = $DATE$	DATE - 10/19/12	REVISED -		

F.A. RTE.	SECTION	COUNTY	TOTAL SHEETS	SHEET NO.
	0105 WRS&HB	COOK	605	142
		CONTRACT NO. 60G37		
	ILLINOIS FED. AID PROJECT			

..\D160637-ALIGNMENT.DGN ..\D160637-LAYOUT.DGN ..\D160637-TOPOS2.DGN ..\D160637-MOT-GUIDESIGN.DGN ..\D160637-ROW.DGN ..\D160637-ALIGNMENT.DGN ..\D160637-STAGING2A.DGN ..\D160637-STAGING.DGN ..\D160637-BORDER1.DGN ..\D160637-STAGING2.DGN ..\D160637-SHT-STAGING2.6.DGN ..\D160637-TOPOS2.DGN ..\D160637-MOT-GUIDESIGN.DGN ..\D160637-ROW.DGN ..\D160637-ALIGNMENT.DGN ..\D160637-STAGING2A.DGN ..\D160637-STAGING.DGN ..\D160637-SHT-STAGING2.6.DGN
10-18-2012, 13:19:34 BAJZEKJ F:\USE...EXP\CHI-6000125841-02\COMMON\PSE1\TEMPSHEETPLOT\D160637-SHT-STAGING2.6.DGN