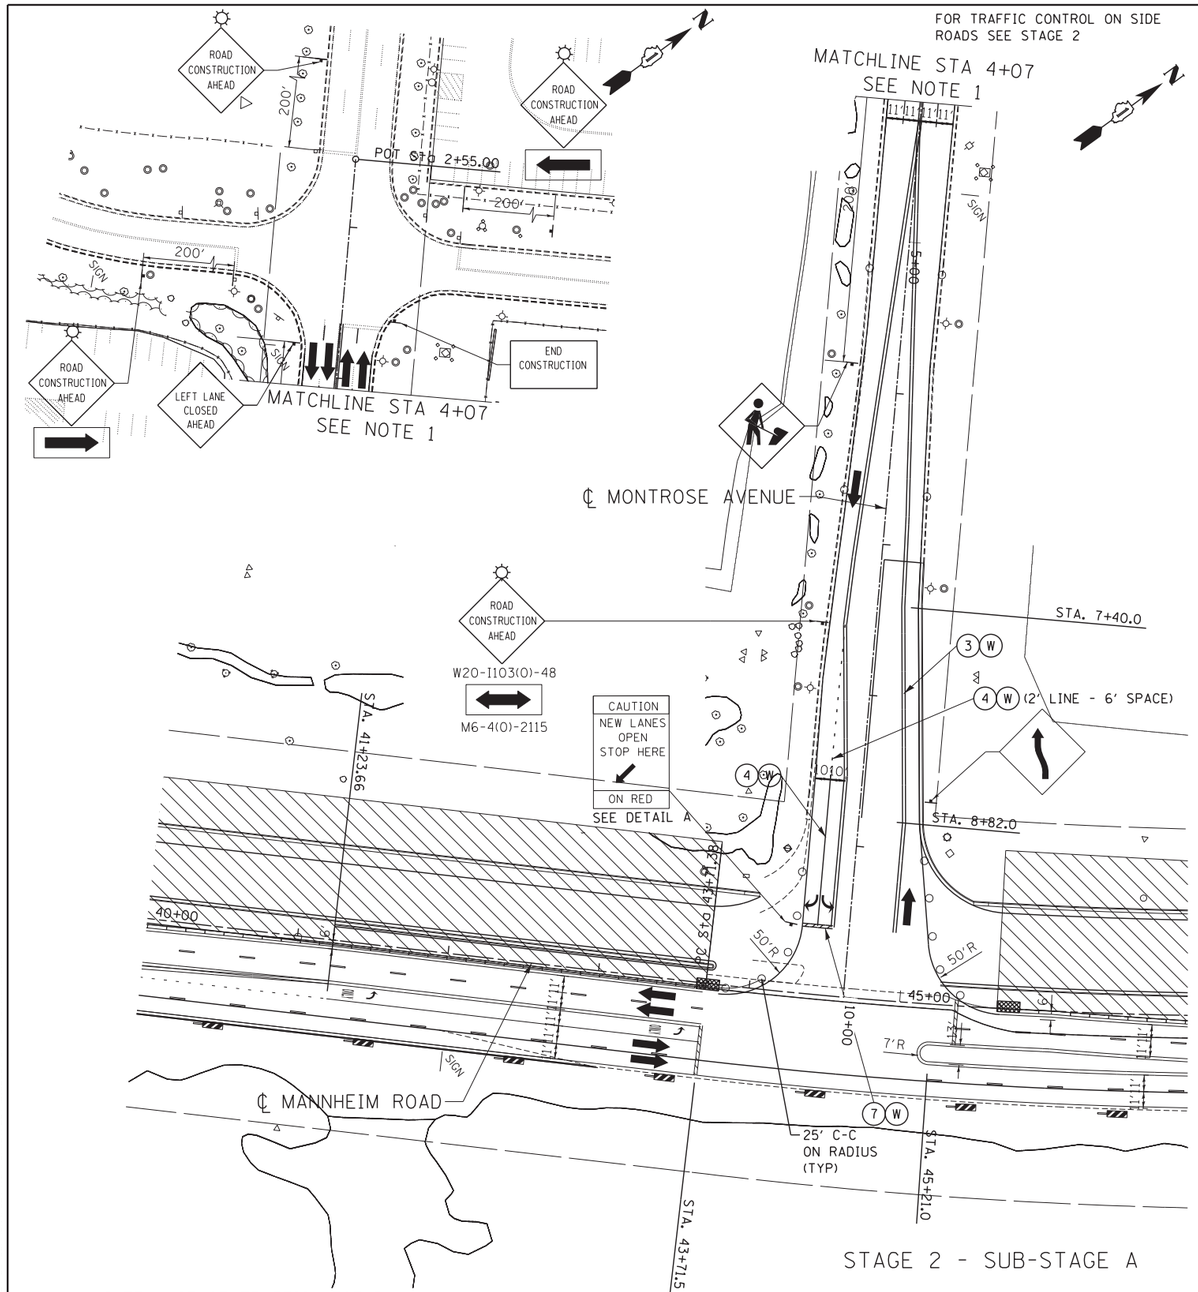

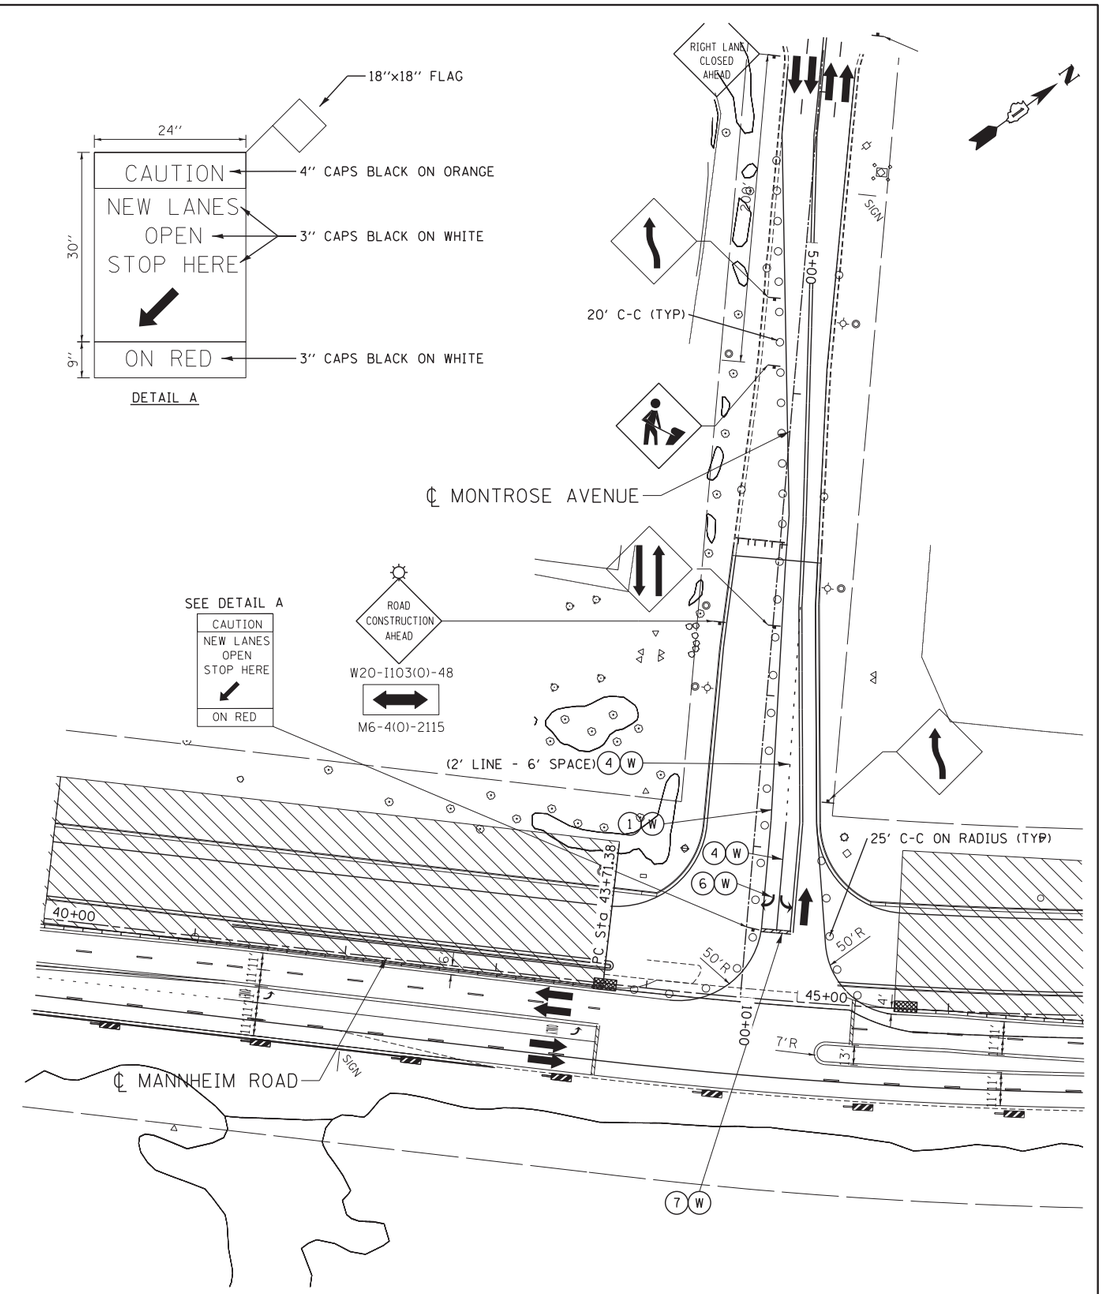

MAINTENANCE OF TRAFFIC LEGEND

- WORK AREA
- TEMPORARY PAVEMENT (TO BE CONSTRUCTED IN CURRENT STAGE)
- TRAFFIC DIRECTION
- BARRICADE, TYPE III, W/ TYPE A BI-DIRECTIONAL FLASHING LIGHT
- TYPE II BARRICADES OR DRUMS W/ TYPE C STEADY BURN LIGHT
- TYPE B MONO-DIRECTIONAL FLASHING LIGHT
- ARROW BOARD
- DOUBLE VERTICAL PANEL
- PROPOSED SIGN
- TEMPORARY CONCRETE BARRIER
- RAMP CLOSED
- (1) PVT MK - LINE 4" WHITE
- (2) PVT MK - LINE 4" YELLOW
- (3) PVT MK - DBL 4" YELLOW
- (4) PVT MK - LINE 6" WHITE
- (5) PVT MK - LINE 12"
- (6) PVT MK - LTRS & SYMB
- (7) PVT MK - LINE 24" WHITE
- (8) PVT MK - LINE 8" WHITE
- (T) TEMP PVT MK (SEE GENERAL NOTES SHT G-03)
- (W) WET REF TEM TAPE T3 (SEE GENERAL NOTES SHT G-03)
- (P) PERM PVT MK (SEE PVT MK PLANS)

NOTES:

1. SIDEROAD, INTERSECTION, AND DRIVEWAY TRAFFIC CONTROL SHALL BE IN ACCORDANCE WITH DISTRICT DETAIL TC-10.

MOT-57

Globetrotters® Engineering Corporation 300 South Wacker Drive Chicago, Illinois 60606 ENGINEERS ARCHITECTS	USER NAME = $USER$	DESIGNED - BRH	REVISED -
		DRAWN - JZP	REVISED -
TENG TENG & ASSOCIATES, INC. ENGINEERS/ARCHITECTS/PLANNERS CHICAGO, ILLINOIS	PLOT SCALE = $SCALE$	CHECKED - KDA	REVISED -
	PLOT DATE = $DATE$	DATE - 10/19/12	REVISED -

STATE OF ILLINOIS
DEPARTMENT OF TRANSPORTATION

MAINTENANCE OF TRAFFIC
STAGE 2 – SUB-STAGE A / STAGE 2 – SUB-STAGE B
MONTROSE AVENUE

SCALE: 1"=50' | SHEET NO. OF SHEETS | STA. TO STA.

F.A. RTE.	SECTION	COUNTY	TOTAL SHEETS	SHEET NO.
	0105 WRS&HB	COOK	605	145
		CONTRACT NO. 60G37		
	ILLINOIS	FED. AID PROJECT		

..\D160G37-ALIGNMENT.DGN,..\D160G37-LAYOUT.DGN,..\D160G37-TOPOS2A.DGN,..\D160G37-TOPOS2B.DGN,..\D160G37-ROW.DGN,..\D160G37-ROW2.DGN,..\D160G37-STAGING2A.DGN,..\D160G37-STAGING2B.DGN,..\D160G37-STAGINGL.DGN,..\D160G37-BORDERT.DGN,..\D160G37-ALIGNMENT.DGN,..\D160G37-STAGING2B.DGN,..\D160G37-TOPOS2A.DGN,..\D160G37-TOPOS2B.DGN,..\D160G37-ROW.DGN,..\D160G37-STAGING2A.DGN,..\D160G37-STAGINGL.DGN,..\D160G37-BORDERT.DGN,..\D160G37-ALIGNMENT.DGN,..\D160G37-LAYOUT.DGN,..\D160G37-TOPOS2A.DGN,..\D160G37-TOPOS2B.DGN,..\D160G37-ROW.DGN,..\D160G37-ROW2.DGN,..\D160G37-STAGING2A.DGN,..\D160G37-STAGINGL.DGN,..\D160G37-BORDERT.DGN
10-18-2012, 13:19:43 BAJZEKKJ F:\DOC_EXP\CH-00812584-02\COMMON\PSET\TEMPSHEEPLOT\D160G37-SHT-STAGING24-18.DGN