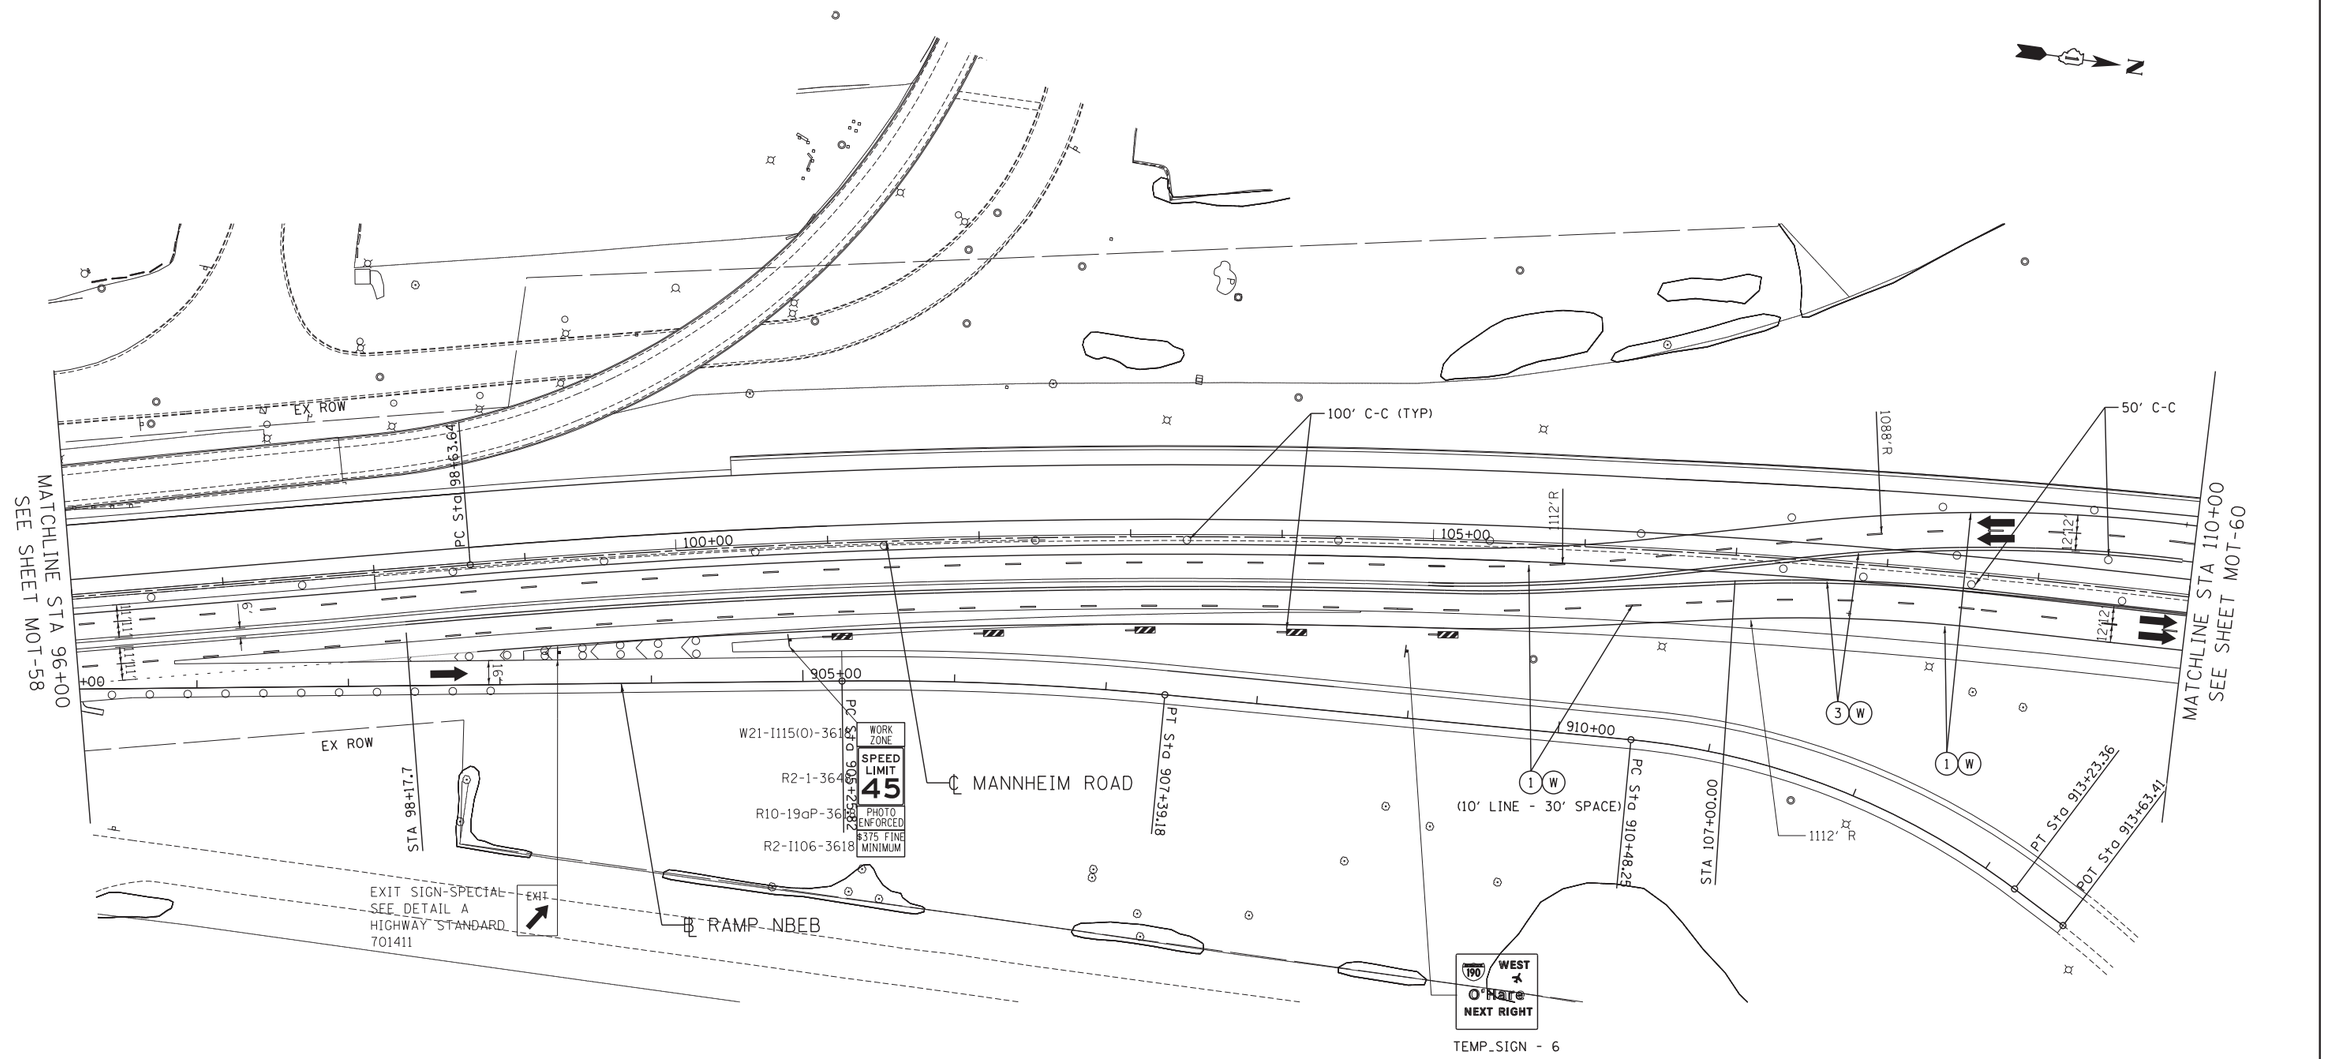


## MAINTENANCE OF TRAFFIC LEGEND

- WORK AREA
- TEMPORARY PAVEMENT (TO BE CONSTRUCTED IN CURRENT STAGE)
- TRAFFIC DIRECTION
- BARRICADE, TYPE III, W/ TYPE A BI-DIRECTIONAL FLASHING LIGHT
- TYPE II BARRICADES OR DRUMS W/ TYPE C STEADY BURN LIGHT
- TYPE B MONO-DIRECTIONAL FLASHING LIGHT
- ARROW BOARD
- DOUBLE VERTICAL PANEL
- PROPOSED SIGN
- TEMPORARY CONCRETE BARRIER
- RAMP CLOSED
- (1) PVT MK - LINE 4" WHITE
- (2) PVT MK - LINE 4" YELLOW
- (3) PVT MK - DBL 4" YELLOW
- (4) PVT MK - LINE 6" WHITE
- (5) PVT MK - LINE 12"
- (6) PVT MK - LTRS & SYMB
- (7) PVT MK - LINE 24" WHITE
- (8) PVT MK - LINE 8" WHITE
- (T) TEMP PVT MK (SEE GENERAL NOTES SHT G-03)
- (W) WET REF TEM TAPE T3 (SEE GENERAL NOTES SHT G-03)
- (P) PERM PVT MK (SEE PVT MK PLANS)

MOT-59

| | | | |
|---|---|---|---|
| FILE NAME = $FILE$ | USER NAME = $USER$ | DESIGNED - BRH | REVISED - |
| | | DRAWN - JZP | REVISED - |
| | PLOT SCALE = $SCALE$ | CHECKED - KDA | REVISED - |
| TENG & ASSOCIATES, INC. ENGINEERS/ARCHITECTS/PLANNERS CHICAGO, ILLINOIS | PLOT DATE = $DATE$ | DATE - 10/19/12 | REVISED - |

**STATE OF ILLINOIS**
**DEPARTMENT OF TRANSPORTATION**

**MAINTENANCE OF TRAFFIC**
**STAGE 2 – SUB-STAGE B**

SCALE: 1"=50' | SHEET NO. OF SHEETS | STA. 96+00 TO STA. 110+00

| F.A. RTE. | SECTION | COUNTY | TOTAL SHEETS | SHEET NO. |
|---|---|---|---|---|
| | 0105 WRS&HB | COOK | 605 | 147 |
| | | CONTRACT NO. 60G37 | | |
| | ILLINOIS FED. AID PROJECT | | | |


...\D160137-ALIGNMENT.DGN,..\D160137-LAYOUT.DGN,..\D160137-TOPOSCR.DGN,..\D160137-ROW.DGN,..\D160137-STAGING2B.DGN,..\D160137-STAGING2.DGN
10-19-2012, 13:19:48 BNAZEKAJ F:\ODC.EXP\CHI-6000129#-62\COMMON\PSE\TEMPSHEETPLOT\D160137-SHT-STAGING2B.7.DGN