RAMP CLOSURE NOTES

1) THE CONTRACTOR SHALL FURNISH, ERECT, MAINTAIN AND REMOVE ALL APPLICABLE SIGNS AND BARRICADES, AS DETERMINED BY THE ENGINEER, AT EXIT RAMP CLOSURES IN ACCORDANCE WITH THE REQUIREMENTS OF IDOT DISTRICT ONE DETAIL TC-08. THIS WORK WILL BE INICLUDED IN THE UNIT PRICE BID FOR TRAFFIC CONTROL AND PROTECTION (EXPRESSWAYS).

2) RAMP CLOSURE ADVANCE WARNING SIGN OVERLAY "RAMP CLOSED" SHALL BE PLACED ONEXISTING GROUND MOUNT AND TRUSS MOUNTED ADVANCE GUIDE SIGNS ALONG I-190 EASTBOUND FOR MANNHEIM ROAD.

3) ONE CHANGEABLE MESSAGE SIGN (CMS) SHALL BE FURNISHED AND PLACED AT LOCATION AS DIRECTED BY THE ENGINEER TO ADVISE MOTORISTS OF THE RAMP CLOSURE. THE CMS SHALL BE IN OPERATION FROM TWO WEEKS PRIOR TO THE RAMP CLOSURE UNTIL THE RAMP IS REOPENED TO TRAFFIC.

DETOUR SIGNING LEGEND:

DETOUR	M4-8 (O) 24X12 (TYP)
WEST	M3-4 (O) 24X12 (TYP)
12	M1-4 (B/W) 24X24 (TYP)
NORTH	M3-1 (O) 24X12 (TYP)
45	M1-4 (B/W) 24X24 (TYP)
	M5-2(R)(O) 21X15
	M6-2(R)(O) 21X15
	M5-1(L)(O) 21X15
	M6-1(L)(O) 21X15
	M6-3(O) 21X15
	M5-1(R)(O) 21X15
	M6-1(R)(O) 21X15

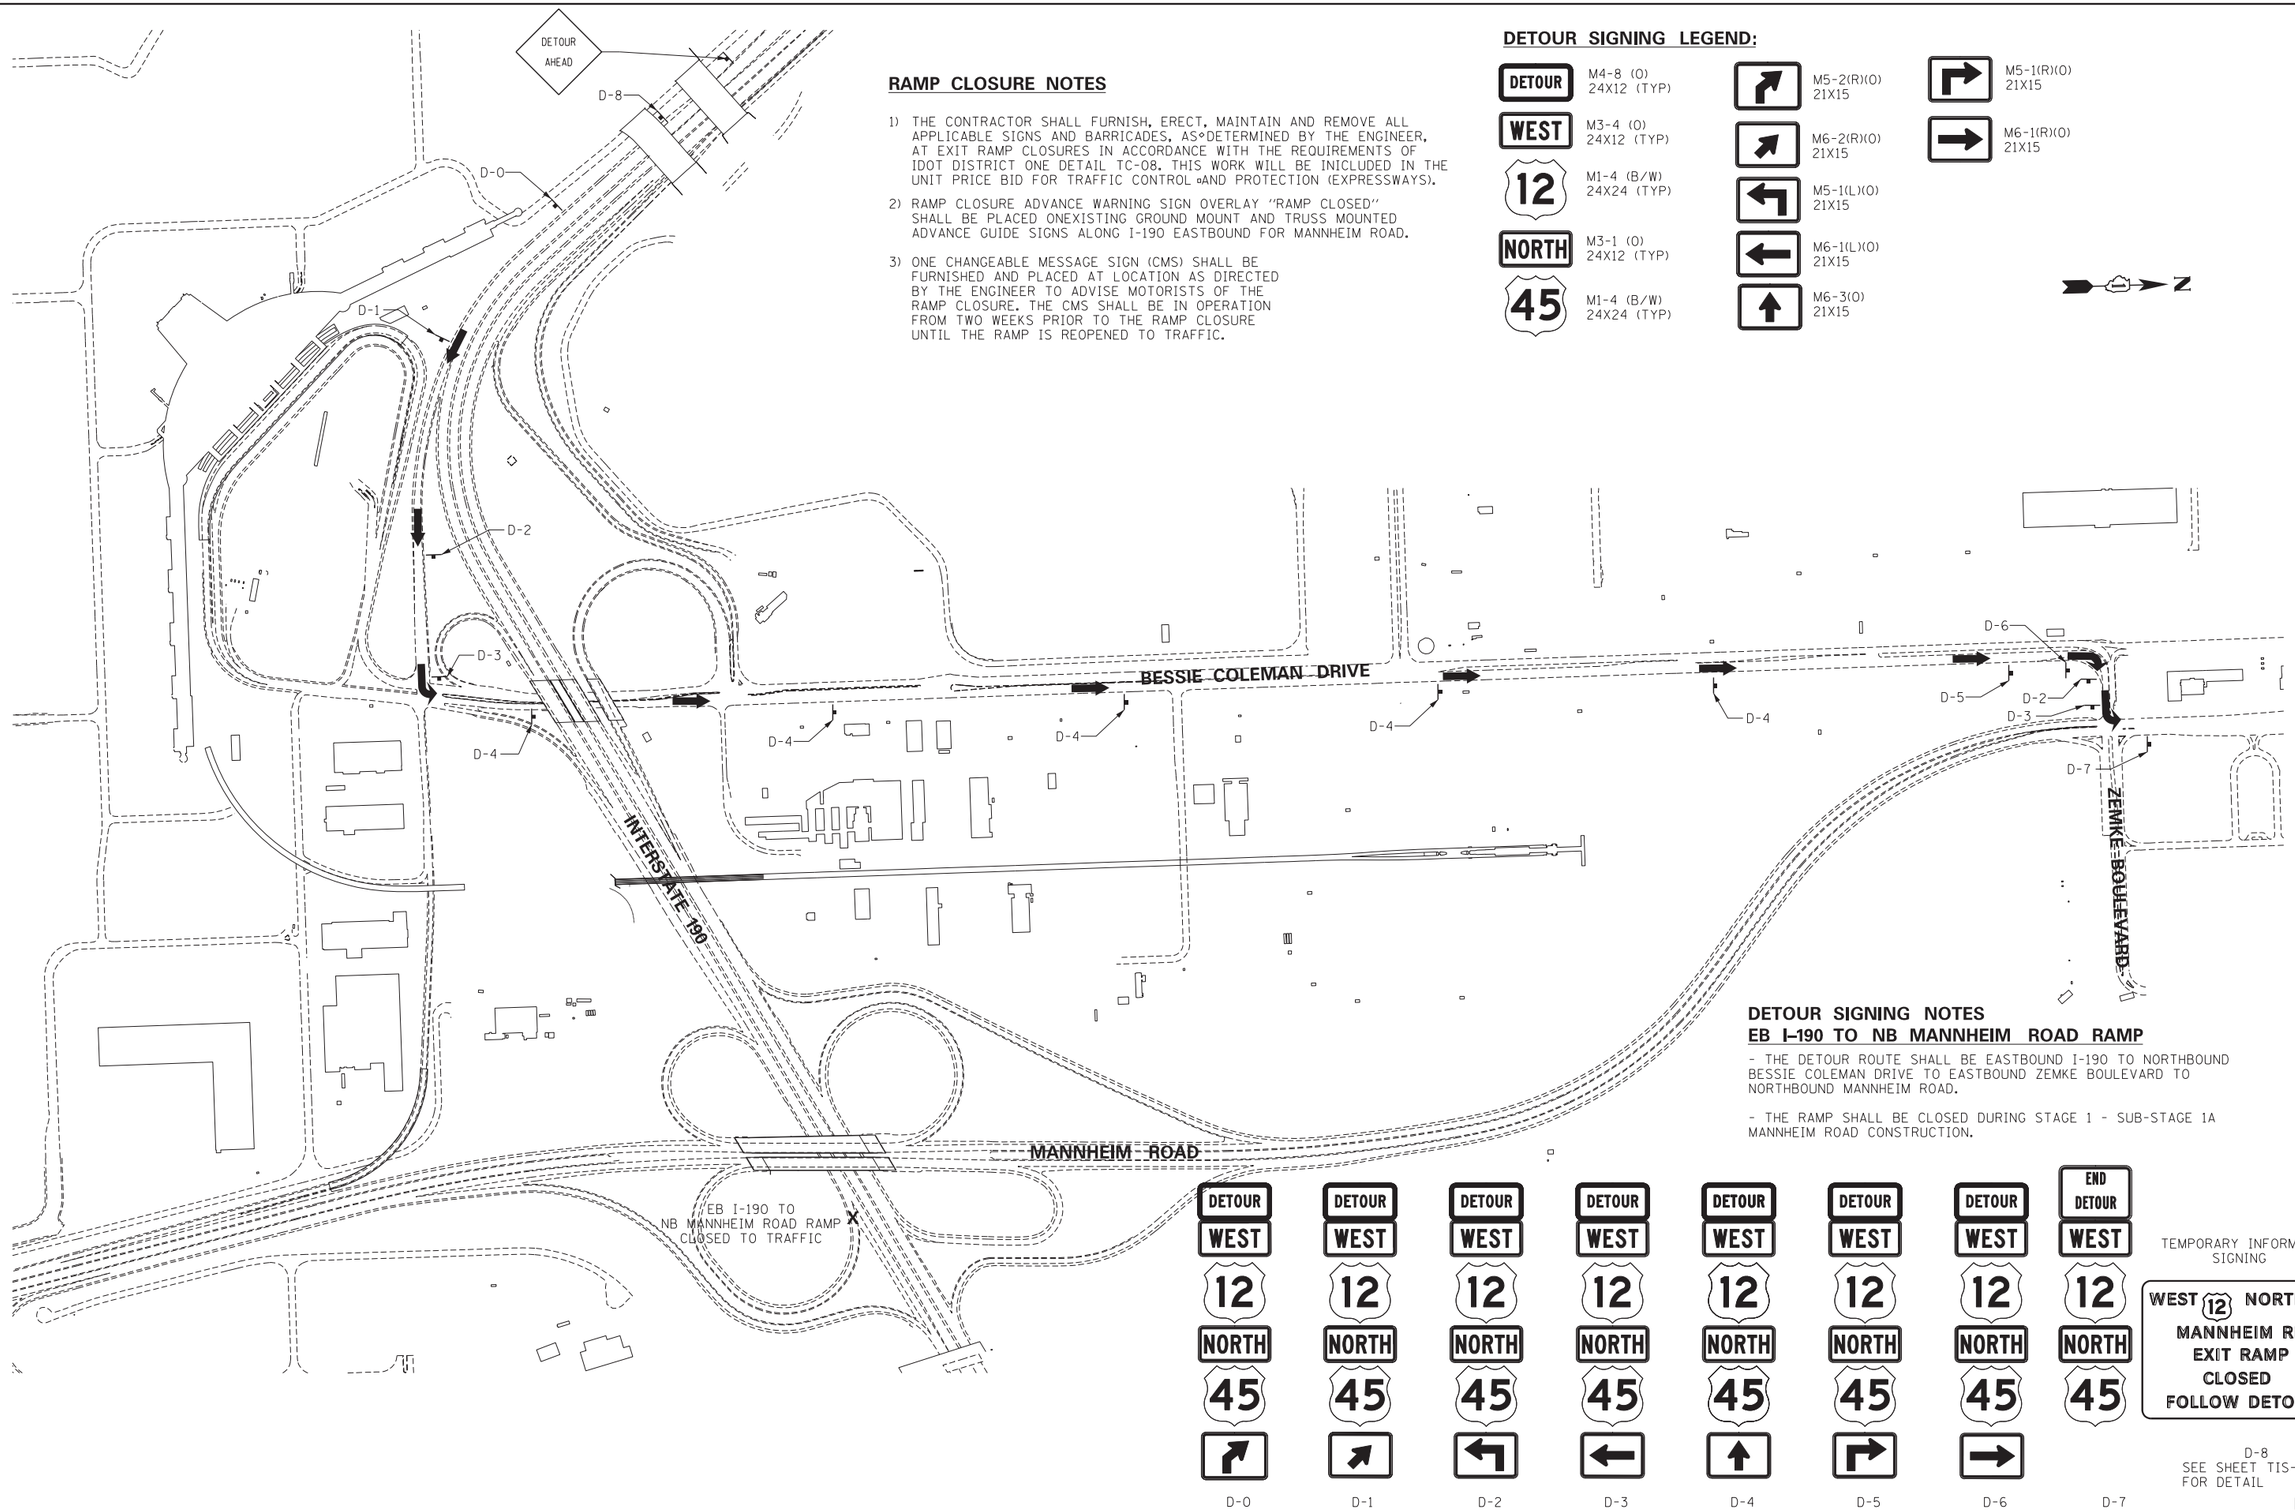

DETOUR SIGNING NOTES
EB I-190 TO NB MANNHEIM ROAD RAMP

- THE DETOUR ROUTE SHALL BE EASTBOUND I-190 TO NORTHBOUND BESSIE COLEMAN DRIVE TO EASTBOUND ZEMKE BOULEVARD TO NORTHBOUND MANNHEIM ROAD.

- THE RAMP SHALL BE CLOSED DURING STAGE 1 - SUB-STAGE 1A MANNHEIM ROAD CONSTRUCTION.

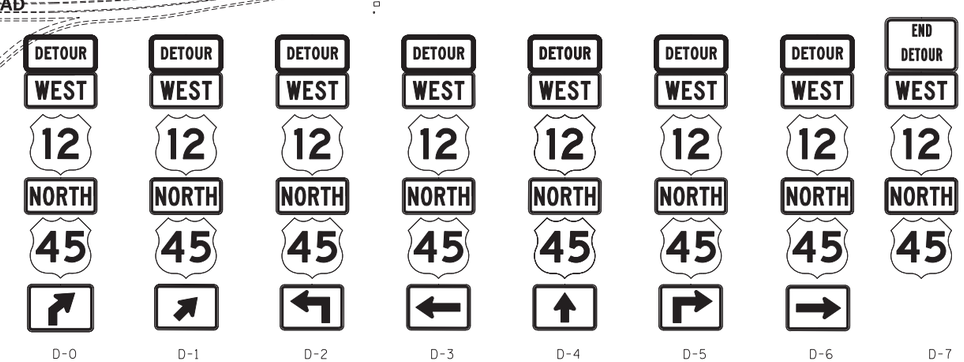

TEMPORARY INFORMATION SIGNING

WEST 12 NORTH 45
MANNHEIM RD.
EXIT RAMP
CLOSED
FOLLOW DETOUR

D-8
SEE SHEET TIS-08
FOR DETAIL

DTR-01

FILE NAME = $FILEL$	USER NAME = $USER$	DESIGNED - BRH	REVISED -
		DRAWN - JZP	REVISED -
TENG & ASSOCIATES, INC. ENGINEERS/ARCHITECTS/PLANNERS CHICAGO, ILLINOIS	PLOT SCALE = $SCALE$	CHECKED - KDA	REVISED -
	PLOT DATE = $DATE$	DATE - 10/19/12	REVISED -

STATE OF ILLINOIS
DEPARTMENT OF TRANSPORTATION

DETOUR PLAN
EB I-190 TO NB MANNHEIM ROAD

SCALE: 1"=300' | SHEET NO. OF SHEETS | STA. TO STA.

F.A. RTE.	SECTION	COUNTY	TOTAL SHEETS	SHEET NO.
	0105 WRS&HB	COOK	605	158
		CONTRACT NO. 60G37		
		ILLINOIS FED. AID PROJECT		

..\I190-MASTER_TOPO.DGN...\D160G37-BORDER1.DGN
10-18-2012, 13:20:15 BAJZEKKJ F:\DOC_EXP\CHI-00012584-02\COMMON\PSET\TEMPSHEETPLOT\D160G37-SHT-DETOUR_02.DGN