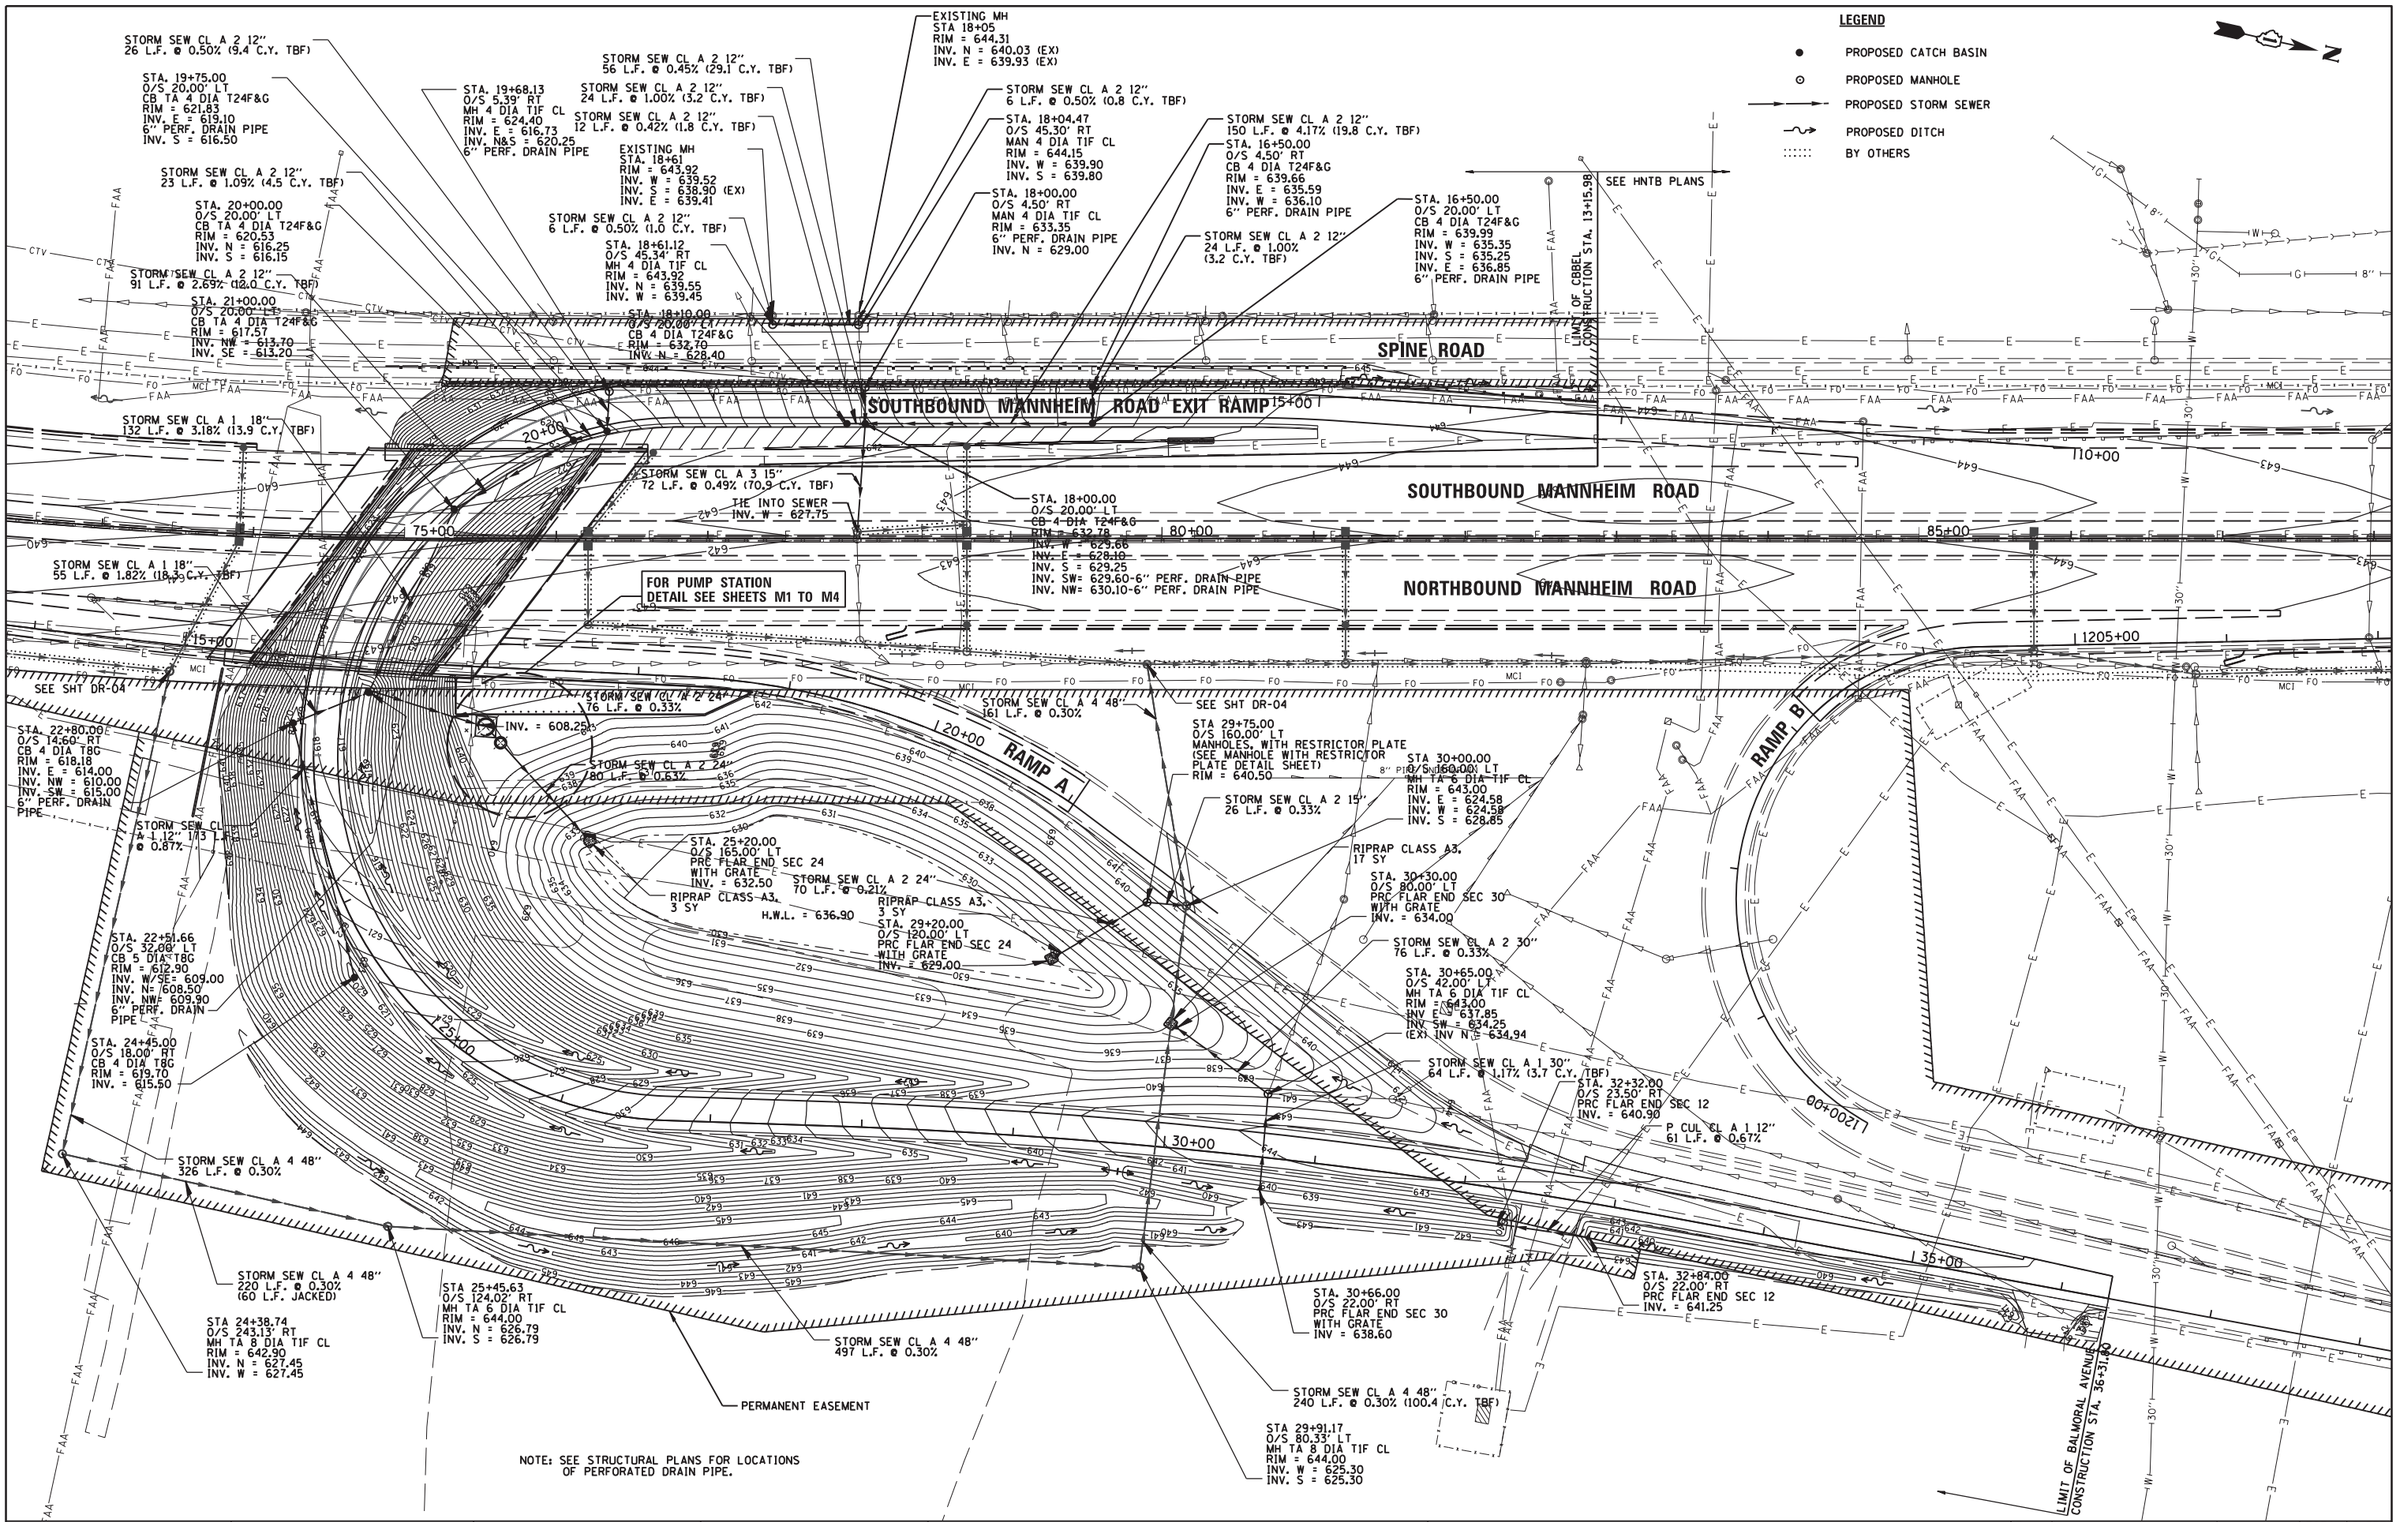

CHRISTOPHER B. BURKE ENGINEERING, LTD. 9575 W. Higgins Road, Suite 600 Rosemont, Illinois 60018 (847) 823-0500	USER NAME = pmagnell1	DESIGNED - NJM	REVISED -
		DRAWN - PWN	REVISED -
	PLOT SCALE = 100'	CHECKED - SNS	REVISED -
	PLOT DATE = 10/17/2012	DATE - 10/17/2012	REVISED -

STATE OF ILLINOIS
DEPARTMENT OF TRANSPORTATION

PROPOSED DRAINAGE PLAN
BALMORAL UNDERPASS

SCALE: | SHEET NO. OF SHEETS | STA. TO STA.

F.A. RTE.	SECTION	COUNTY	TOTAL SHEETS	SHEET NO.
330	0105 WRS&HB	COOK	605	186
		CONTRACT NO. 60G37		
	ILLINOIS FED. AID PROJECT			

FILE NAME = N:\ROSEMONT\11009\CADD_Sheets\D160G37-sht-drain-01-cb.dgn