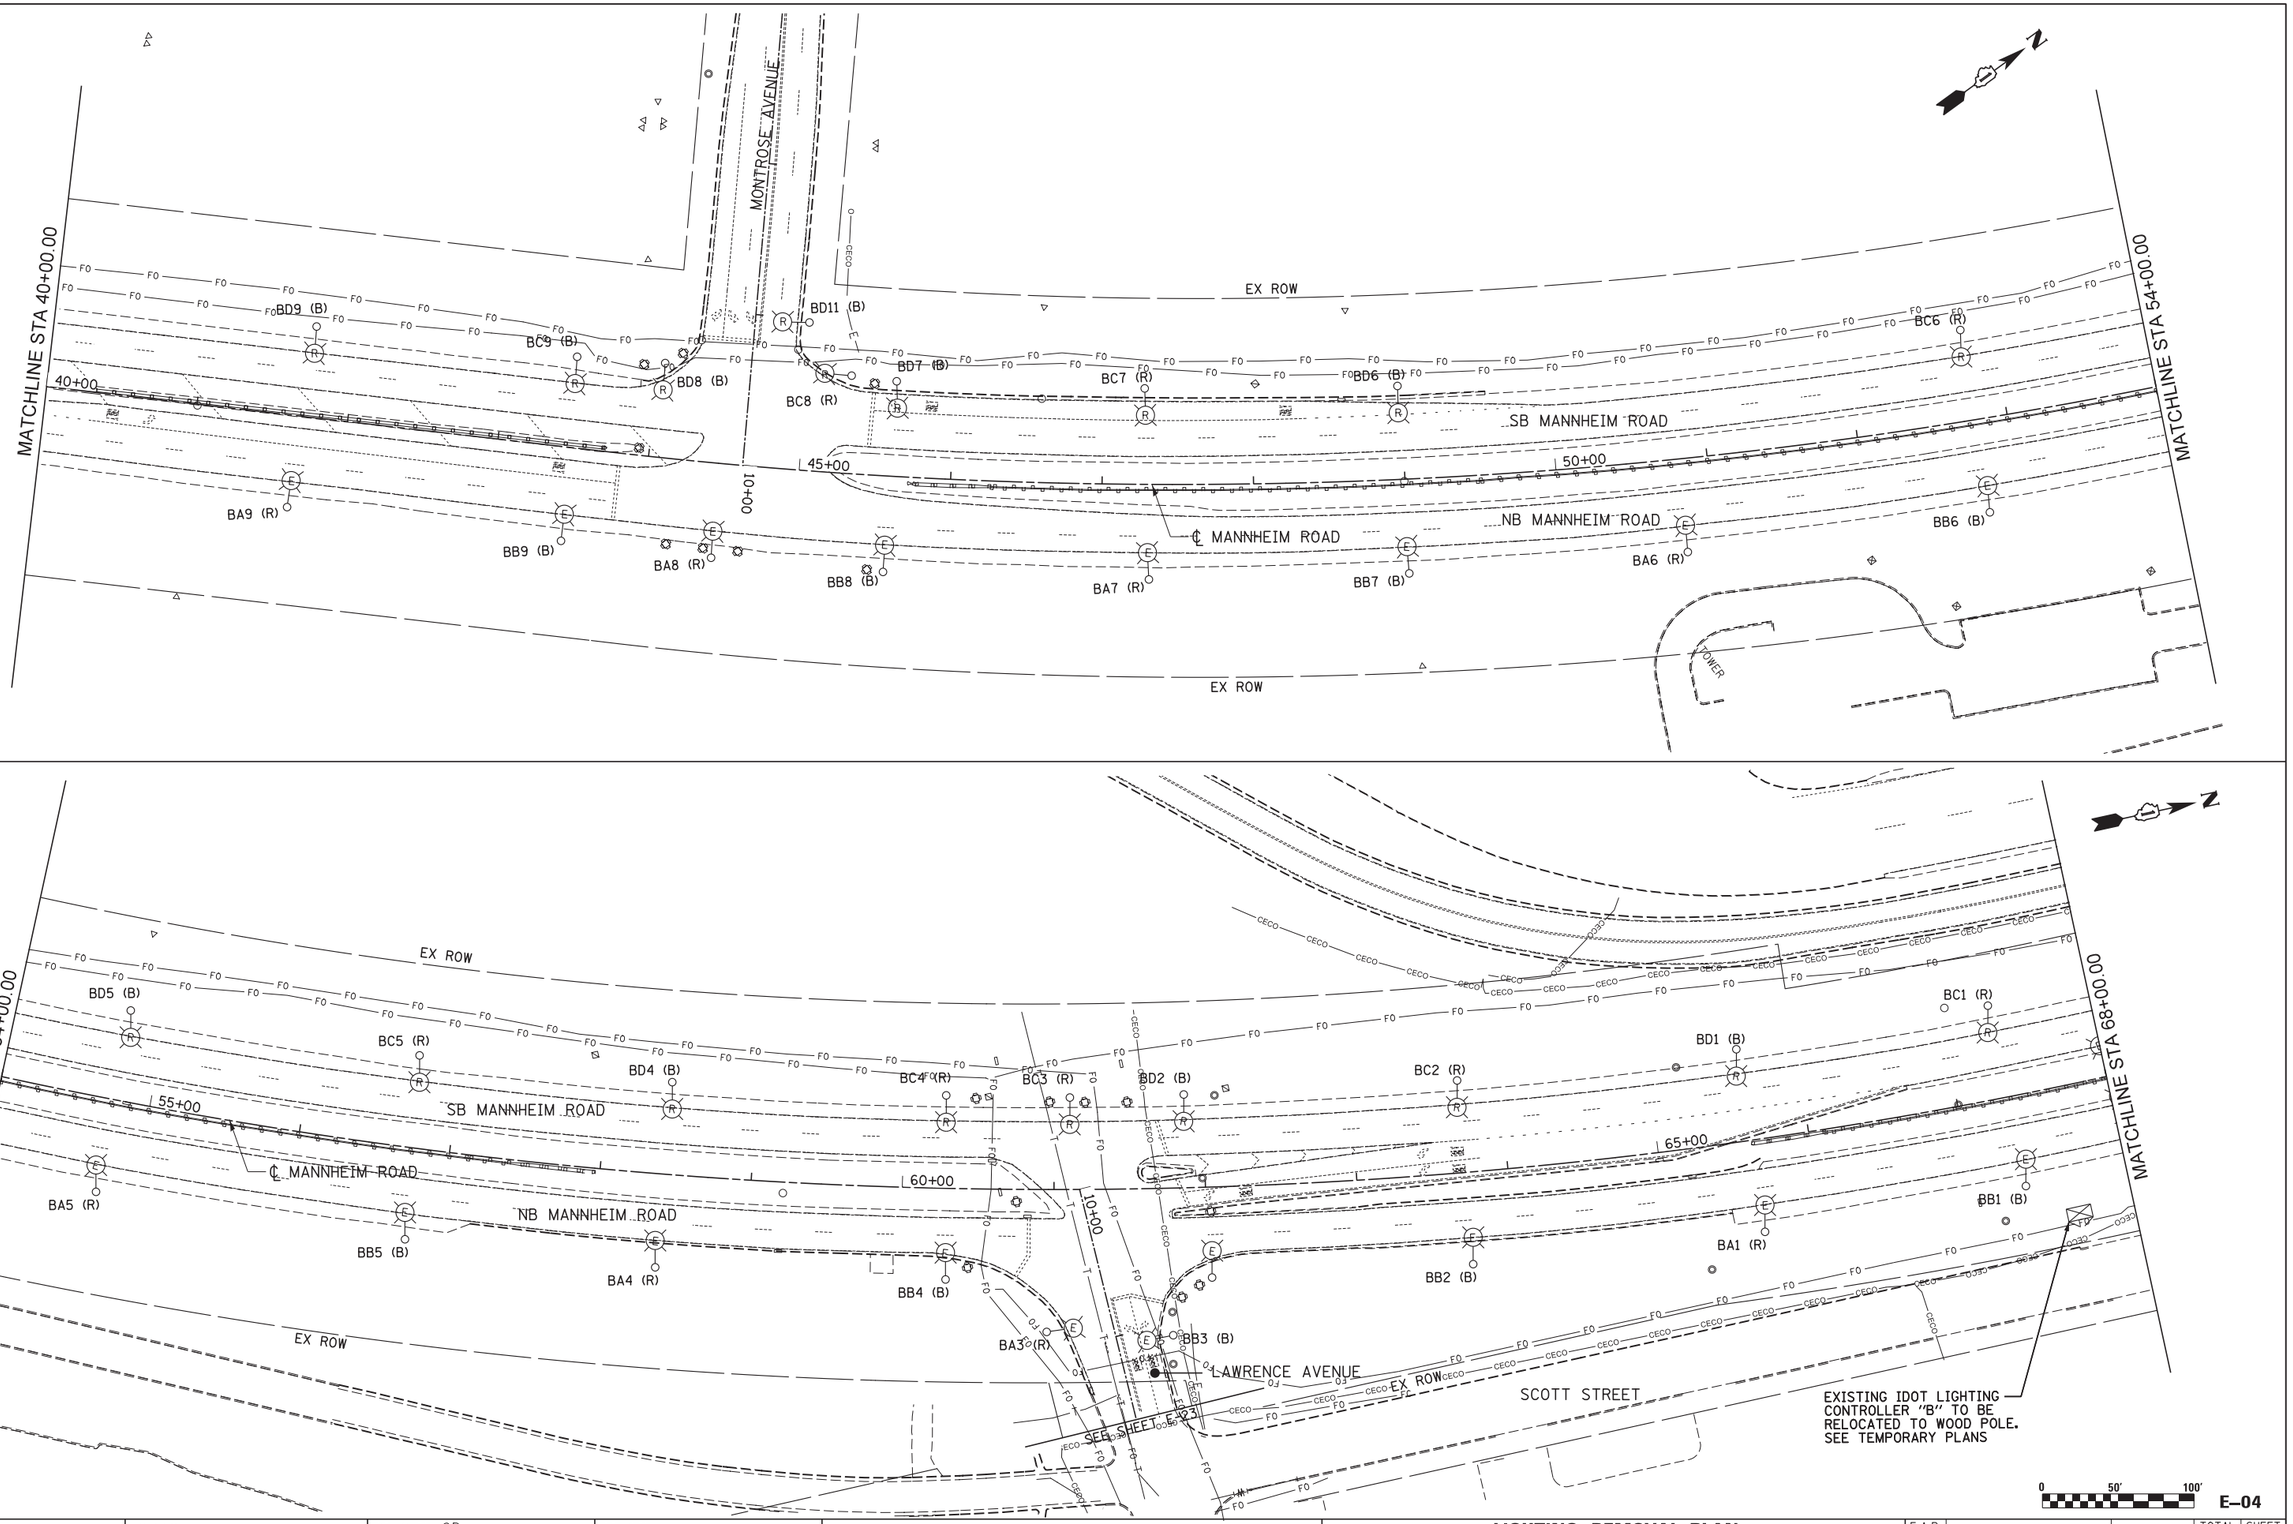

Globetrotters® Engineering Corporation ENGINEERS ARCHITECTS 300 South Wacker Drive Chicago, Illinois 60606	USER NAME = mkosir	DESIGNED CD	REVISED -	**STATE OF ILLINOIS** **DEPARTMENT OF TRANSPORTATION**
		DRAWN RL	REVISED -	
	PLOT SCALE = 50:1	CHECKED CD	REVISED -	
	PLOT DATE = 16-OCT-2012	DATE 10/19/12	REVISED -	

LIGHTING REMOVAL PLAN
PRE STAGE
MANNHEIM ROAD

SCALE: 1" = 50' | SHEET NO. 2 OF 5 SHEETS | STA. 40+00.00 TO STA. 68+00.00

F.A.P. RTE.	SECTION	COUNTY	TOTAL SHEETS	SHEET NO.
330	0105 WRS&HB	COOK	605	290
		CONTRACT NO. 60G37		
	ILLINOIS FED. AID PROJECT			

FILE NAME = IP_PWP:dms47844\D160G37-sht-E-Rmvl Staging P 2.dgn