ENLARGED I–190 UNDERPASS LIGHTING

ENLARGED DETAIL "C"

ENLARGED DETAIL "B"
CANADIAN NATIONAL RAILROAD
OVER I–190 UNDERPASS

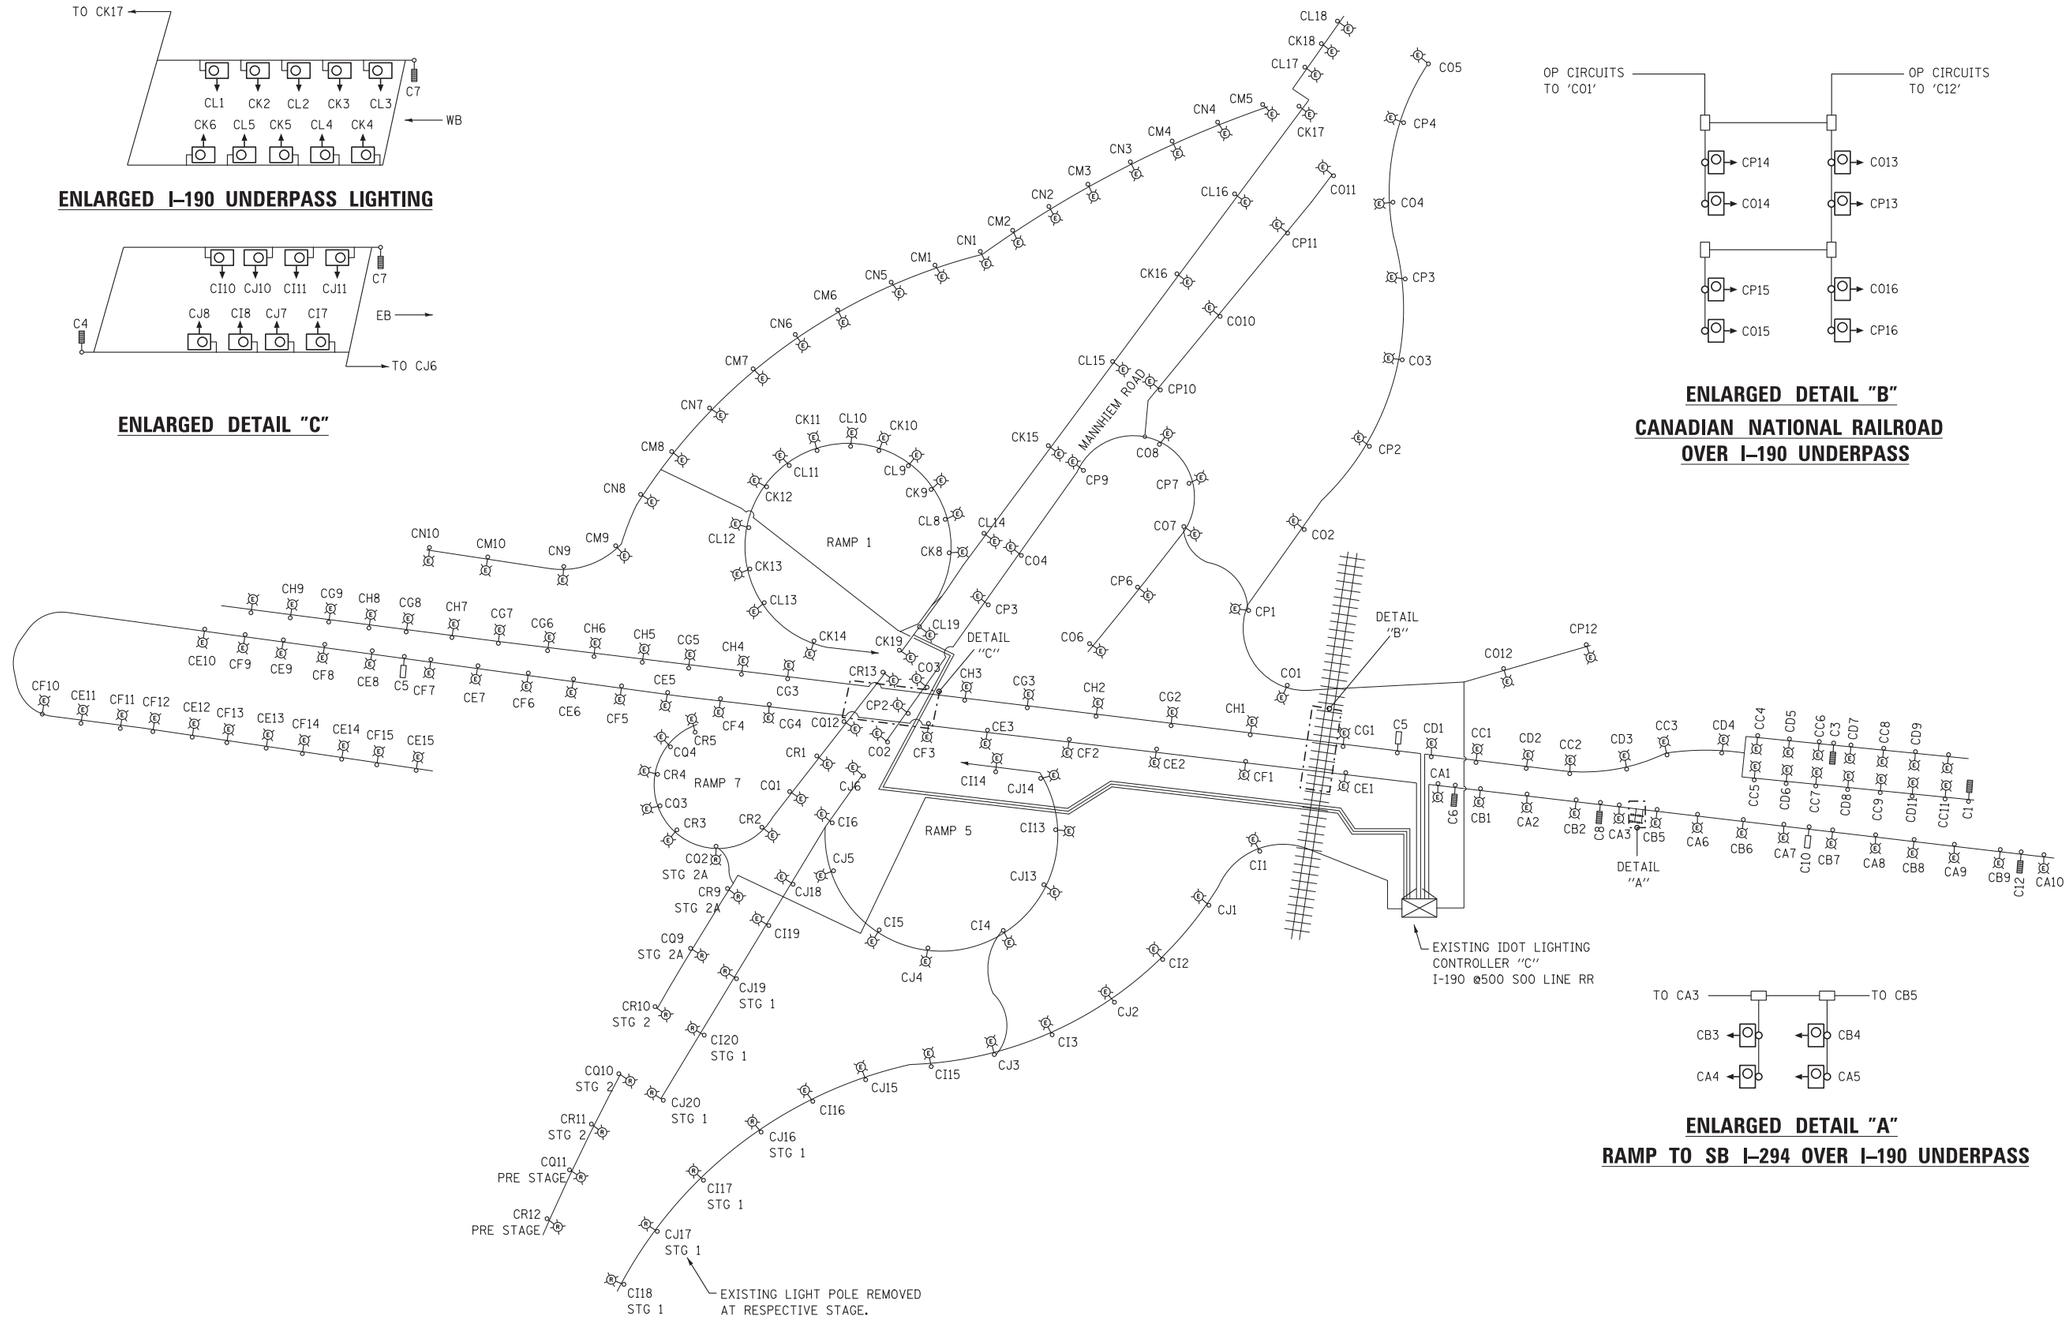

ENLARGED DETAIL "A"
RAMP TO SB I–294 OVER I–190 UNDERPASS

Globetrotters® Engineering Corporation
ENGINEERS ARCHITECTS
300 South Wacker Drive
Chicago, Illinois 60606

USER NAME = mkosir	DESIGNED -	REVISED -
	DRAWN -	REVISED -
PLOT SCALE = 50:1	CHECKED -	REVISED -
PLOT DATE = 16-OCT-2012	DATE 10/19/2011	REVISED -

STATE OF ILLINOIS
DEPARTMENT OF TRANSPORTATION

SINGLE LINE DIAGRAM FOR CONTROLLER C – REMOVAL
MANNHEIM ROAD

SCALE: AS NOTED | SHEET NO. 4 OF 5 SHEETS | STA. - TO STA.

F.A.P. RTE.	SECTION	COUNTY	TOTAL SHEETS	SHEET NO.
330	0105 WRS&HB	COOK	605	317
		CONTRACT NO. 60G37		
	ILLINOIS FED. AID PROJECT			

FILE NAME = IP_PWP:dms47844\D160G37-sht-E-Elect-Wiring Dia_01.dgn