FINAL SURVEY	NOTE BOOK	SURVEYED	PLOTTED	TEMPLATE	AREAS	AREAS CHECKED
NO.		BY				
		DATE				

ORIGINAL SURVEY	NOTE BOOK	SURVEYED	PLOTTED	TEMPLATE	AREAS	AREAS CHECKED
NO.		BY				
		DATE				

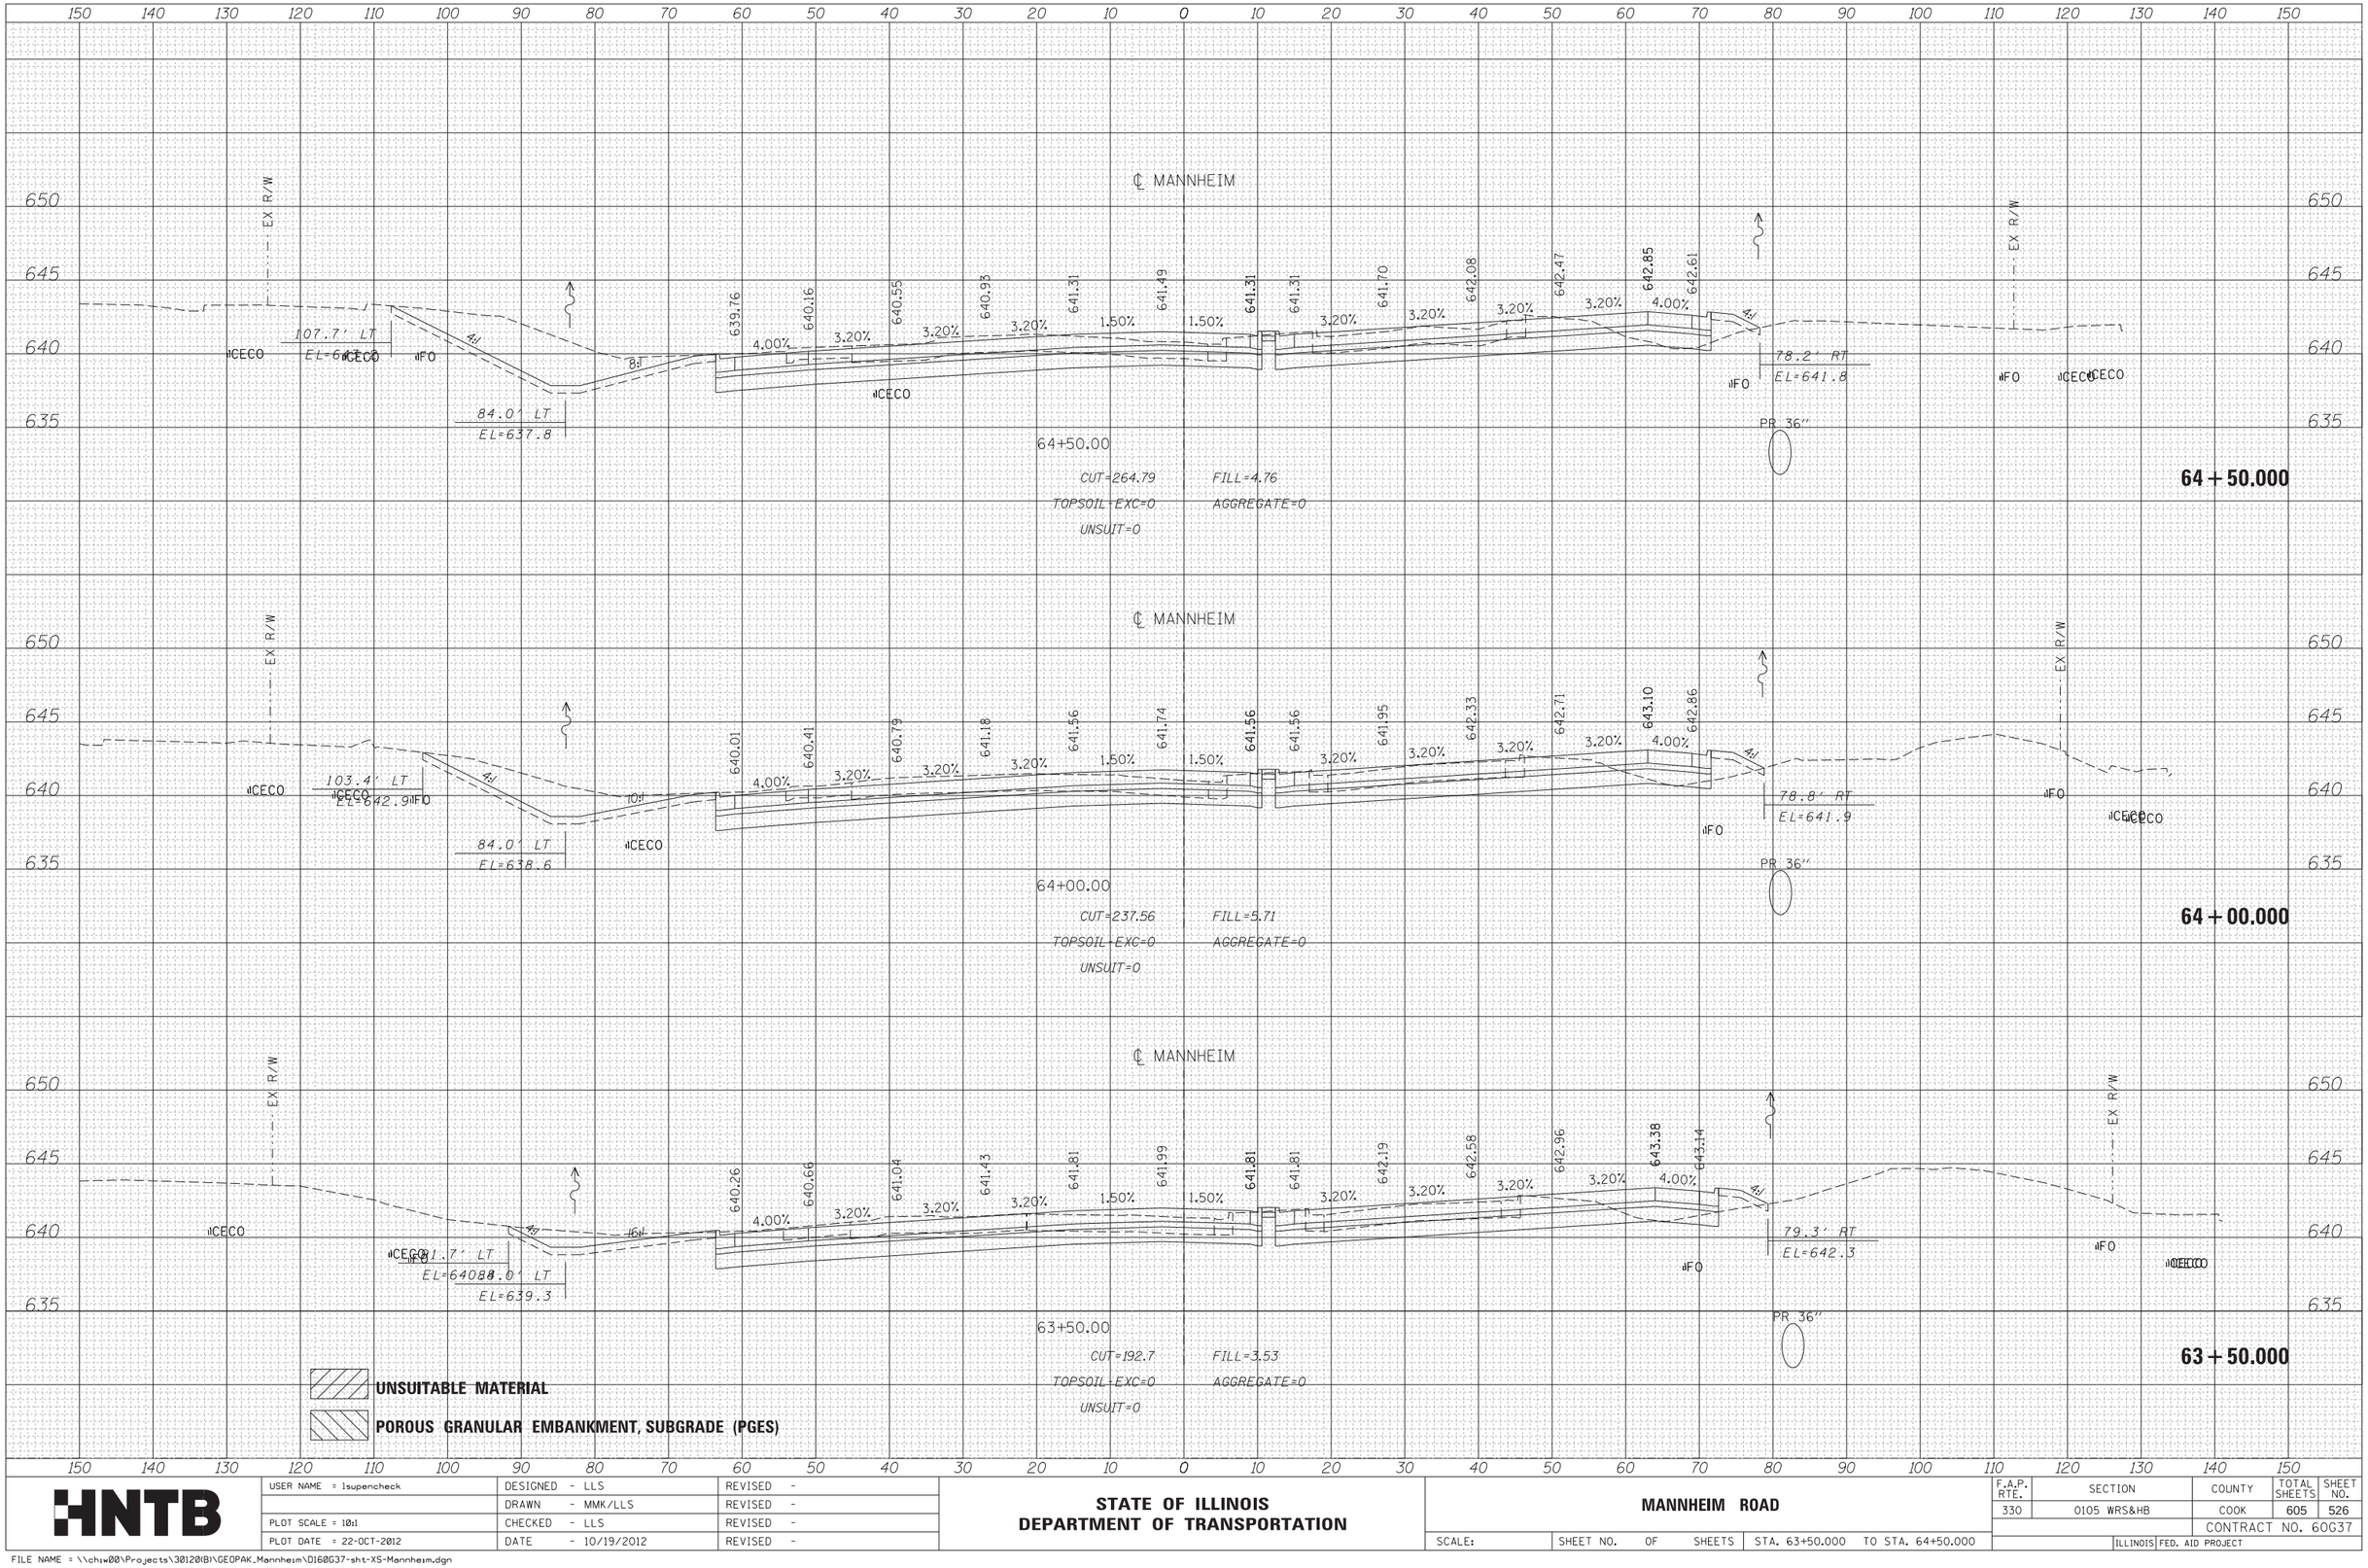

USER NAME = lsupencheck	DESIGNED - LLS	REVISED -	
	DRAWN - MMK/LLS	REVISED -	
PLOT SCALE = 10:1	CHECKED - LLS	REVISED -	
PLOT DATE = 22-OCT-2012	DATE - 10/19/2012	REVISED -	

STATE OF ILLINOIS
DEPARTMENT OF TRANSPORTATION

MANNHEIM ROAD

SCALE: | SHEET NO. OF SHEETS | STA. 63+50.000 TO STA. 64+50.000

F.A.P. RTE.	SECTION	COUNTY	TOTAL SHEETS	SHEET NO.
330	0105 WRS&HB	COOK	605	526
		CONTRACT NO. 60G37		
		ILLINOIS FED. AID PROJECT		

FILE NAME = \\chiw00\Projects\30120(B)\GEOPAK_Mannheim\D160G37-sht-XS-Mannheim.dgn