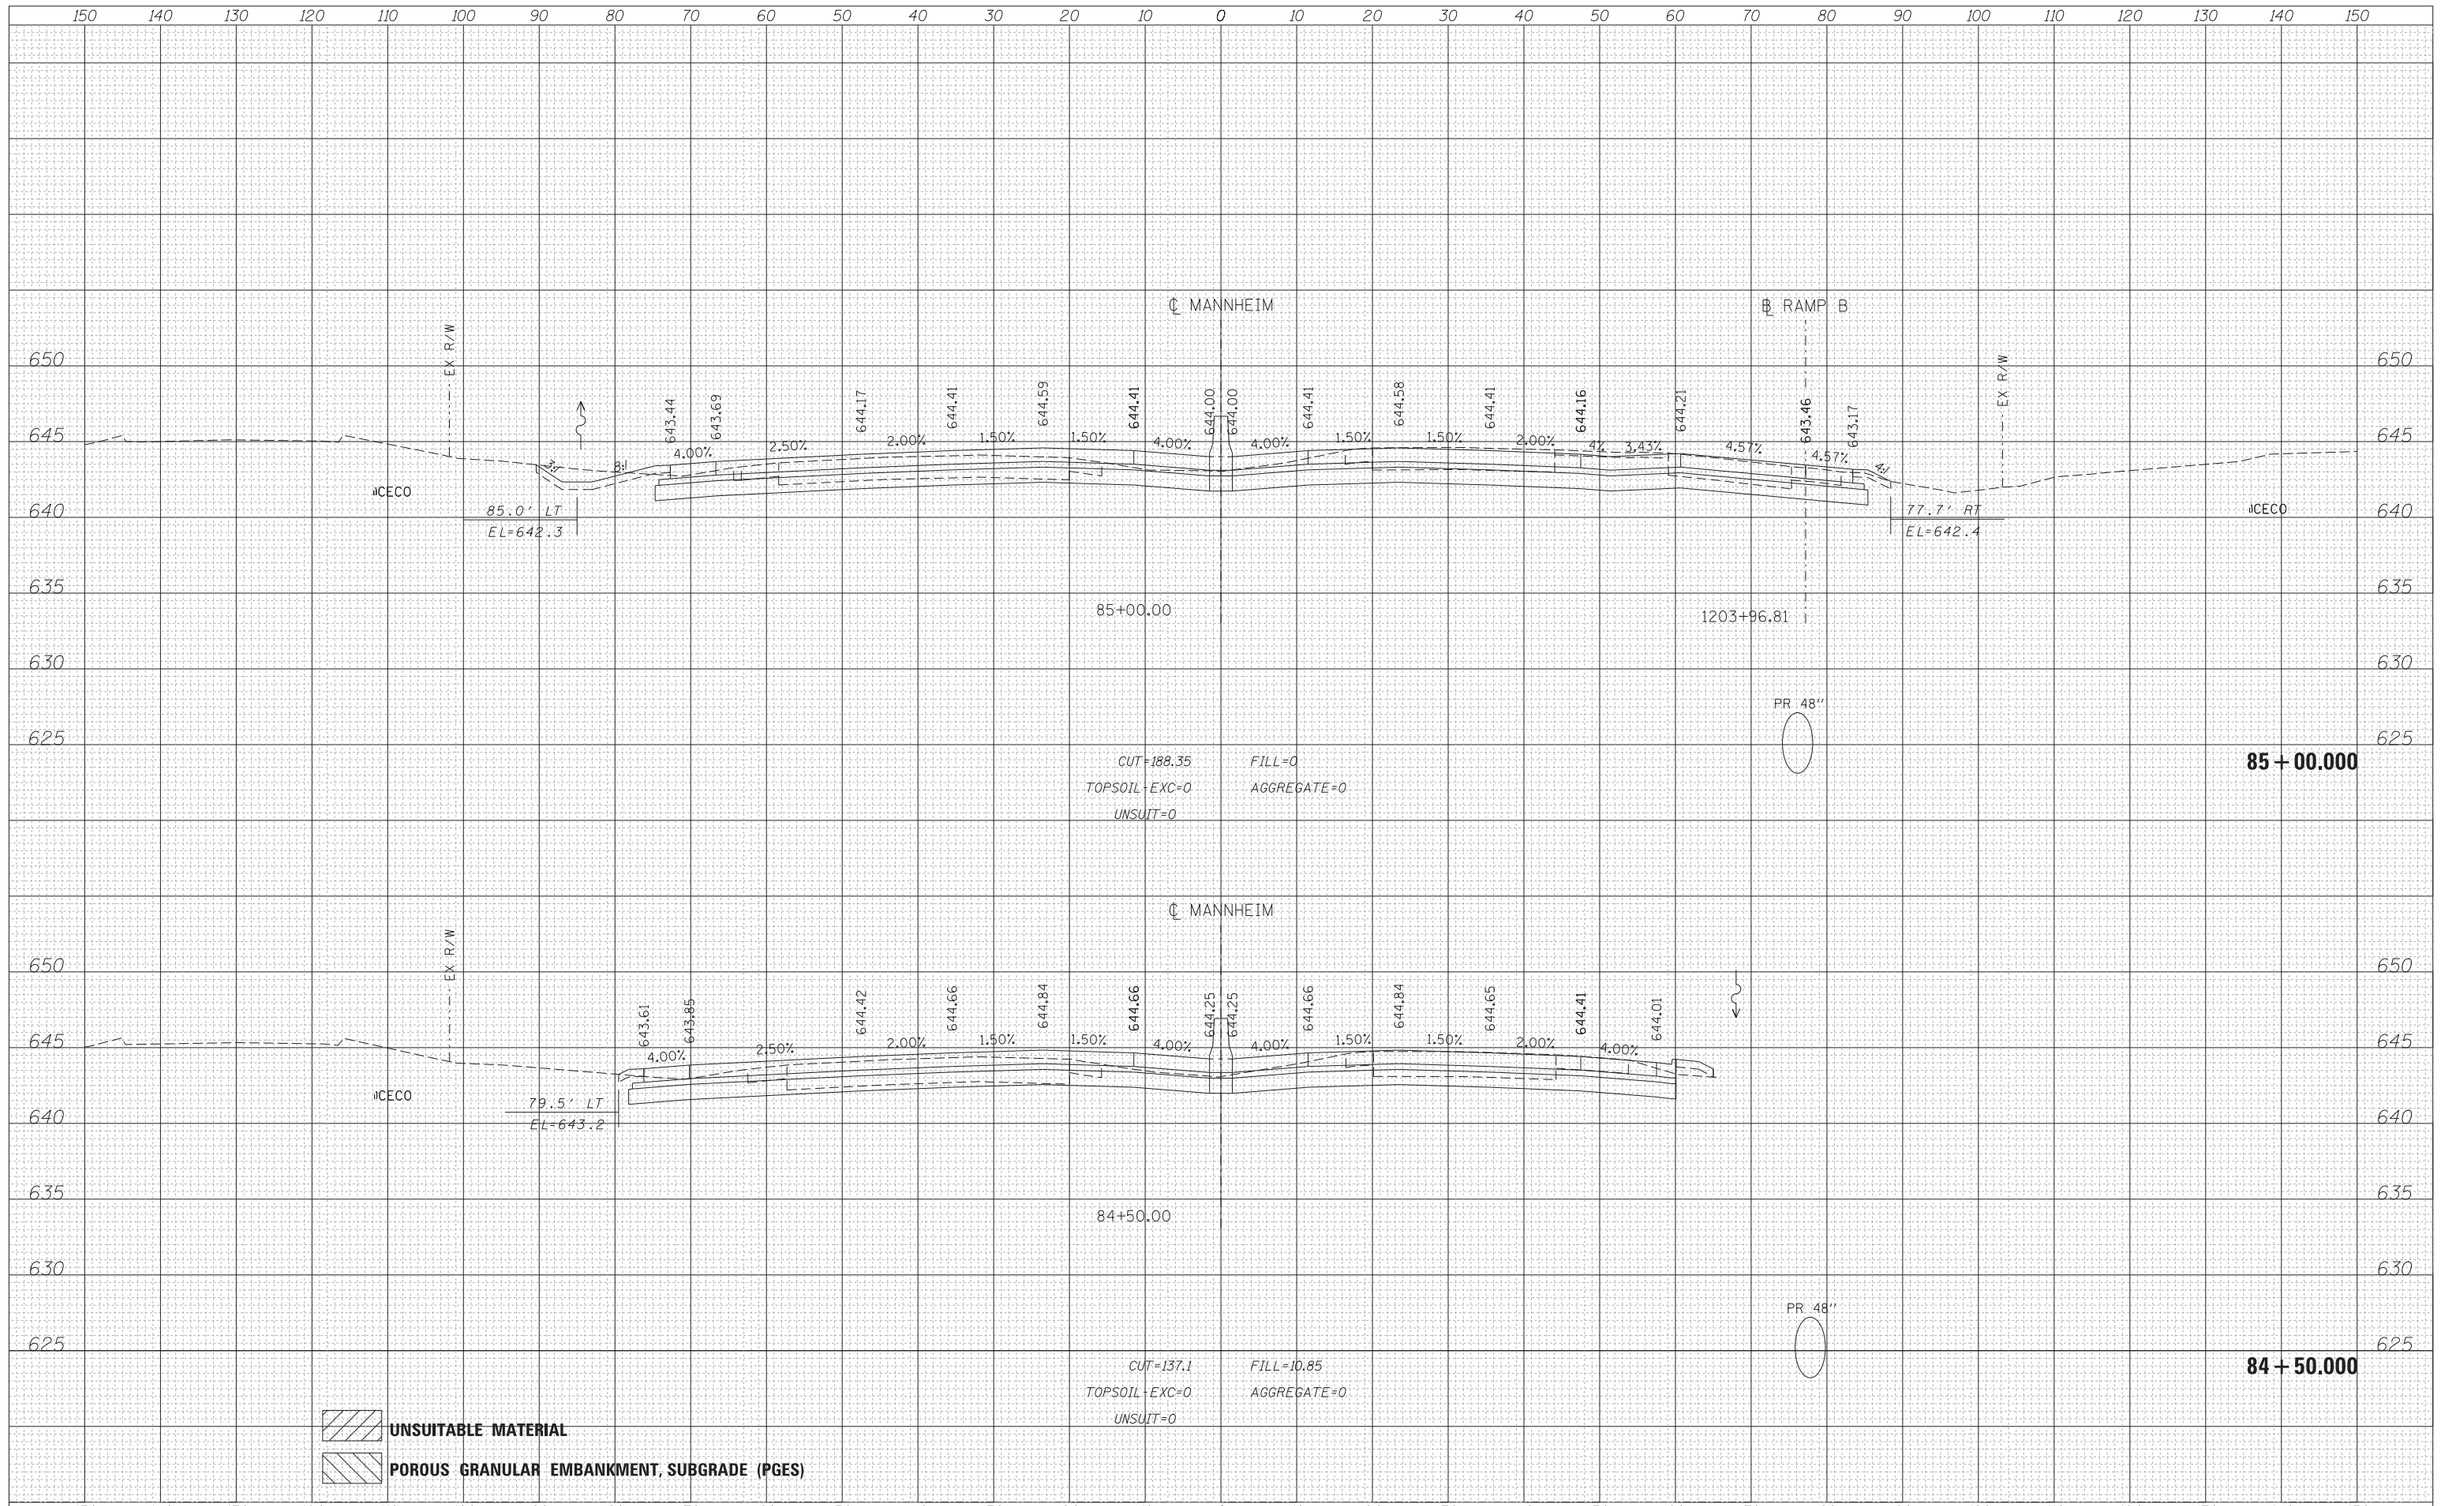

UNSUITABLE MATERIAL

POROUS GRANULAR EMBANKMENT, SUBGRADE (PGES)

FINAL SURVEY

NO.	NOTE BOOK	BY	DATE
	AREAS		
	SURVEYED		
	PLOTTED		
	TEMPLATE		
	AREAS CHECKED		

ORIGINAL SURVEY

NO.	NOTE BOOK	BY	DATE
	AREAS		
	SURVEYED		
	PLOTTED		
	TEMPLATE		
	AREAS CHECKED		

HNTB

USER NAME = lsupencheck	DESIGNED - LLS	REVISED -
	DRAWN - MMK/LLS	REVISED -
PLOT SCALE = 10:1	CHECKED - LLS	REVISED -
PLOT DATE = 22-OCT-2012	DATE - 10/19/2012	REVISED -

STATE OF ILLINOIS
DEPARTMENT OF TRANSPORTATION

MANNHEIM ROAD

SCALE: | SHEET NO. OF SHEETS | STA. 84+50.000 TO STA. 85+00.000

F.A.P. RTE.	SECTION	COUNTY	TOTAL SHEETS	SHEET NO.
330	0105 WRS&HB	COOK	605	545
		CONTRACT NO. 60G37		
	ILLINOIS FED. AID PROJECT			

FILE NAME = \\chiw00\Projects\30120(B)\GEOPAK_Mannheim\D160G37-sht-XS-Mannheim.dgn