FINAL SURVEY	NOTE BOOK	NO.
SURVEYED	BY	
PLOTTED		DATE
TEMPLATE		
AREAS		
AREAS CHECKED		

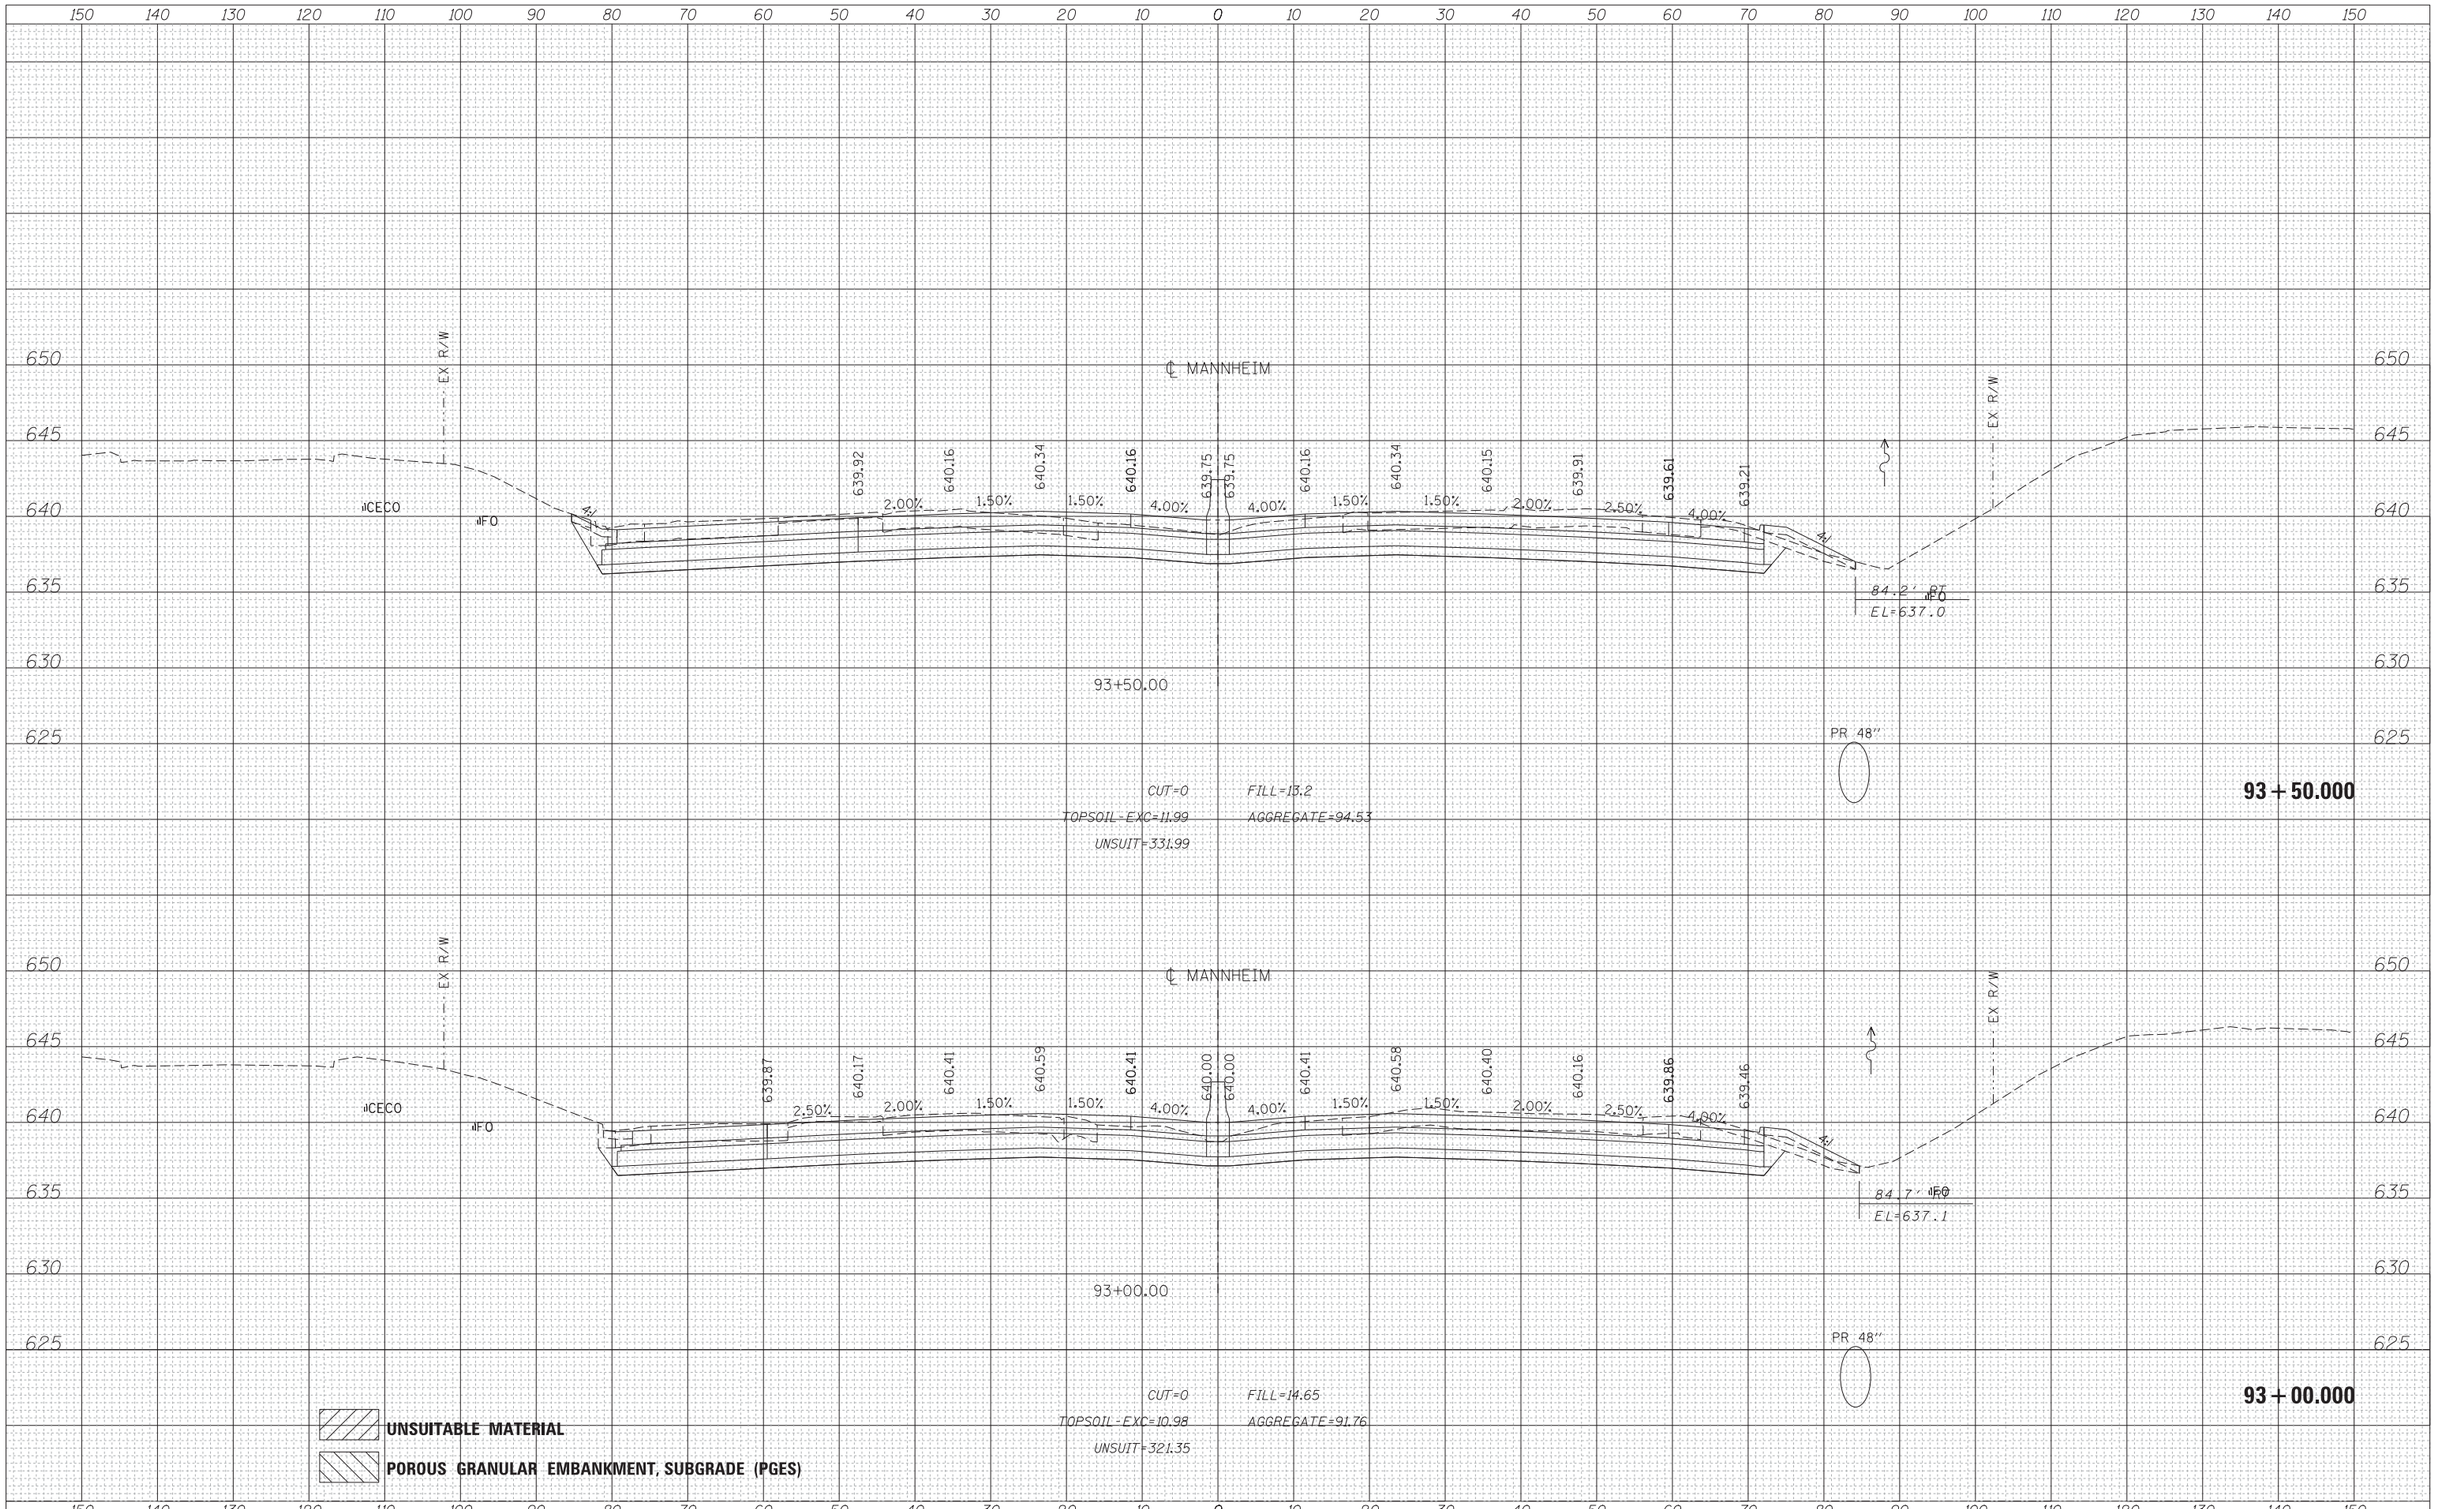

ORIGINAL SURVEY	NOTE BOOK	NO.
SURVEYED	BY	
PLOTTED		DATE
TEMPLATE		
AREAS		
AREAS CHECKED		

HNTB

USER NAME = lsupencheck	DESIGNED - LLS	REVISED -
	DRAWN - MMK/LLS	REVISED -
PLOT SCALE = 10:1	CHECKED - LLS	REVISED -
PLOT DATE = 22-OCT-2012	DATE - 10/19/2012	REVISED -

STATE OF ILLINOIS
DEPARTMENT OF TRANSPORTATION

MANNHEIM ROAD

SCALE: | SHEET NO. OF SHEETS | STA. 93+00.000 TO STA. 93+50.000

F.A.P. RTE.	SECTION	COUNTY	TOTAL SHEETS	SHEET NO.
330	0105 WRS&HB	COOK	605	553
		CONTRACT NO. 60G37		
		ILLINOIS	FED. AID PROJECT	

FILE NAME = \\chiw00\Projects\30120(B)\GEOPAK_Mannheim\D160G37-sht-XS-Mannheim.dgn