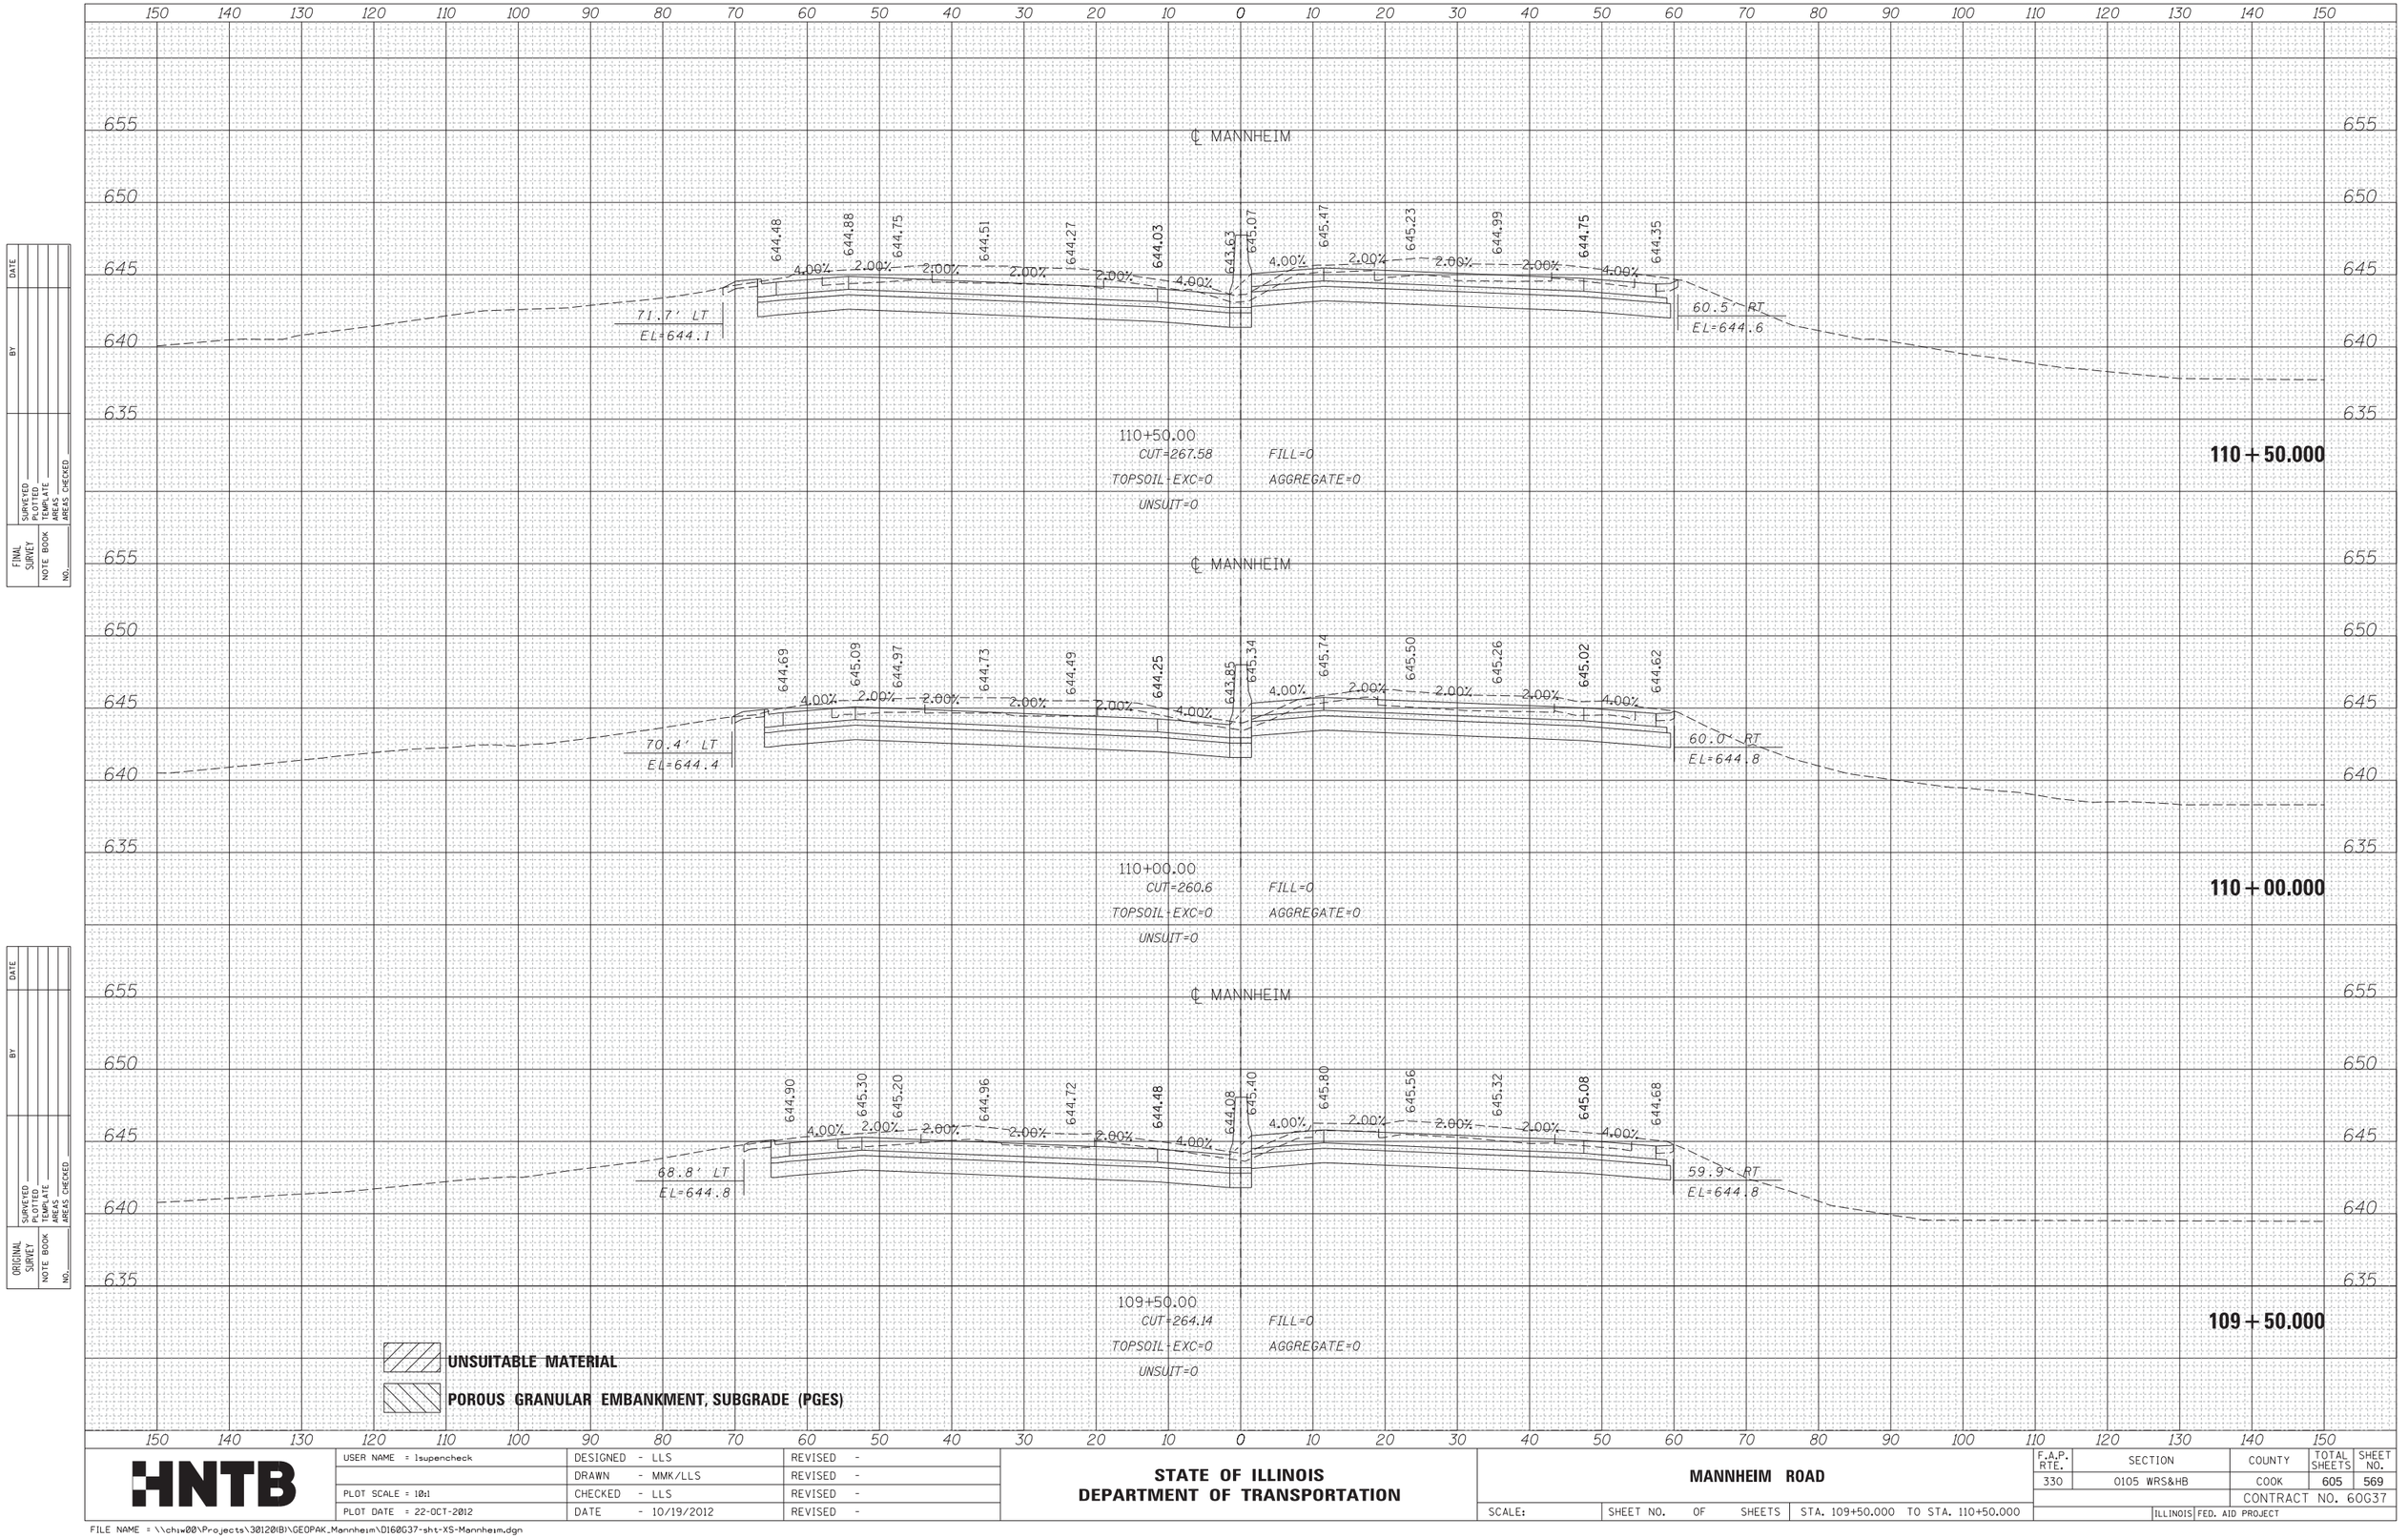


FINAL SURVEY / ORIGINAL SURVEY

| NO. | BY | DATE |
|---|---|---|
| NOTE BOOK | | |
| AREAS | | |
| SURVEYED | | |
| PLOTTED | | |
| TEMPLATE | | |
| AREAS CHECKED | | |

HNTB

| | | |
|---|---|---|
| USER NAME = lsupencheck | DESIGNED - LLS | REVISED - |
| | DRAWN - MMK/LLS | REVISED - |
| PLOT SCALE = 10:1 | CHECKED - LLS | REVISED - |
| PLOT DATE = 22-OCT-2012 | DATE - 10/19/2012 | REVISED - |

**STATE OF ILLINOIS**
**DEPARTMENT OF TRANSPORTATION**

**MANNHEIM ROAD**

SCALE: | SHEET NO. OF SHEETS | STA. 109+50.000 TO STA. 110+50.000

| F.A.P. RTE. | SECTION | COUNTY | TOTAL SHEETS | SHEET NO. |
|---|---|---|---|---|
| 330 | 0105 WRS&HB | COOK | 605 | 569 |
| | | CONTRACT NO. 60G37 | | |
| | | ILLINOIS | FED. AID PROJECT | |

FILE NAME = \\chiw00\Projects\30120(B)\GEOPAK_Mannheim\D160G37-sht-XS-Mannheim.dgn