ORIGINAL SURVEY		BY	DATE
NOTE BOOK	SURVEYED		
	PLOTTED		
NO.	TEMPLATE		
	AREAS		
	AREAS CHECKED		

FINAL SURVEY		BY	DATE
NOTE BOOK	SURVEYED		
	PLOTTED		
NO.	TEMPLATE		
	AREAS		
	AREAS CHECKED		

FILE NAME = \\chi400\Projects\38128B\GEOPAK\Mannheim\DIB8037-sht-XS-RampB.dgn

HNTB

USER NAME = lsapencheck
PLOT SCALE = 10:1
PLOT DATE = 10/19/2012

DESIGNED - LLS
DRAWN - MMK/LLS
CHECKED - LLS
DATE -

REVISED -
REVISED -
REVISED -
REVISED -

STATE OF ILLINOIS
DEPARTMENT OF TRANSPORTATION

RAMP B

SCALE: 1"=10'
SHEET OF SHEETS
STA. 1203+15.358 TO STA.1203+50.000
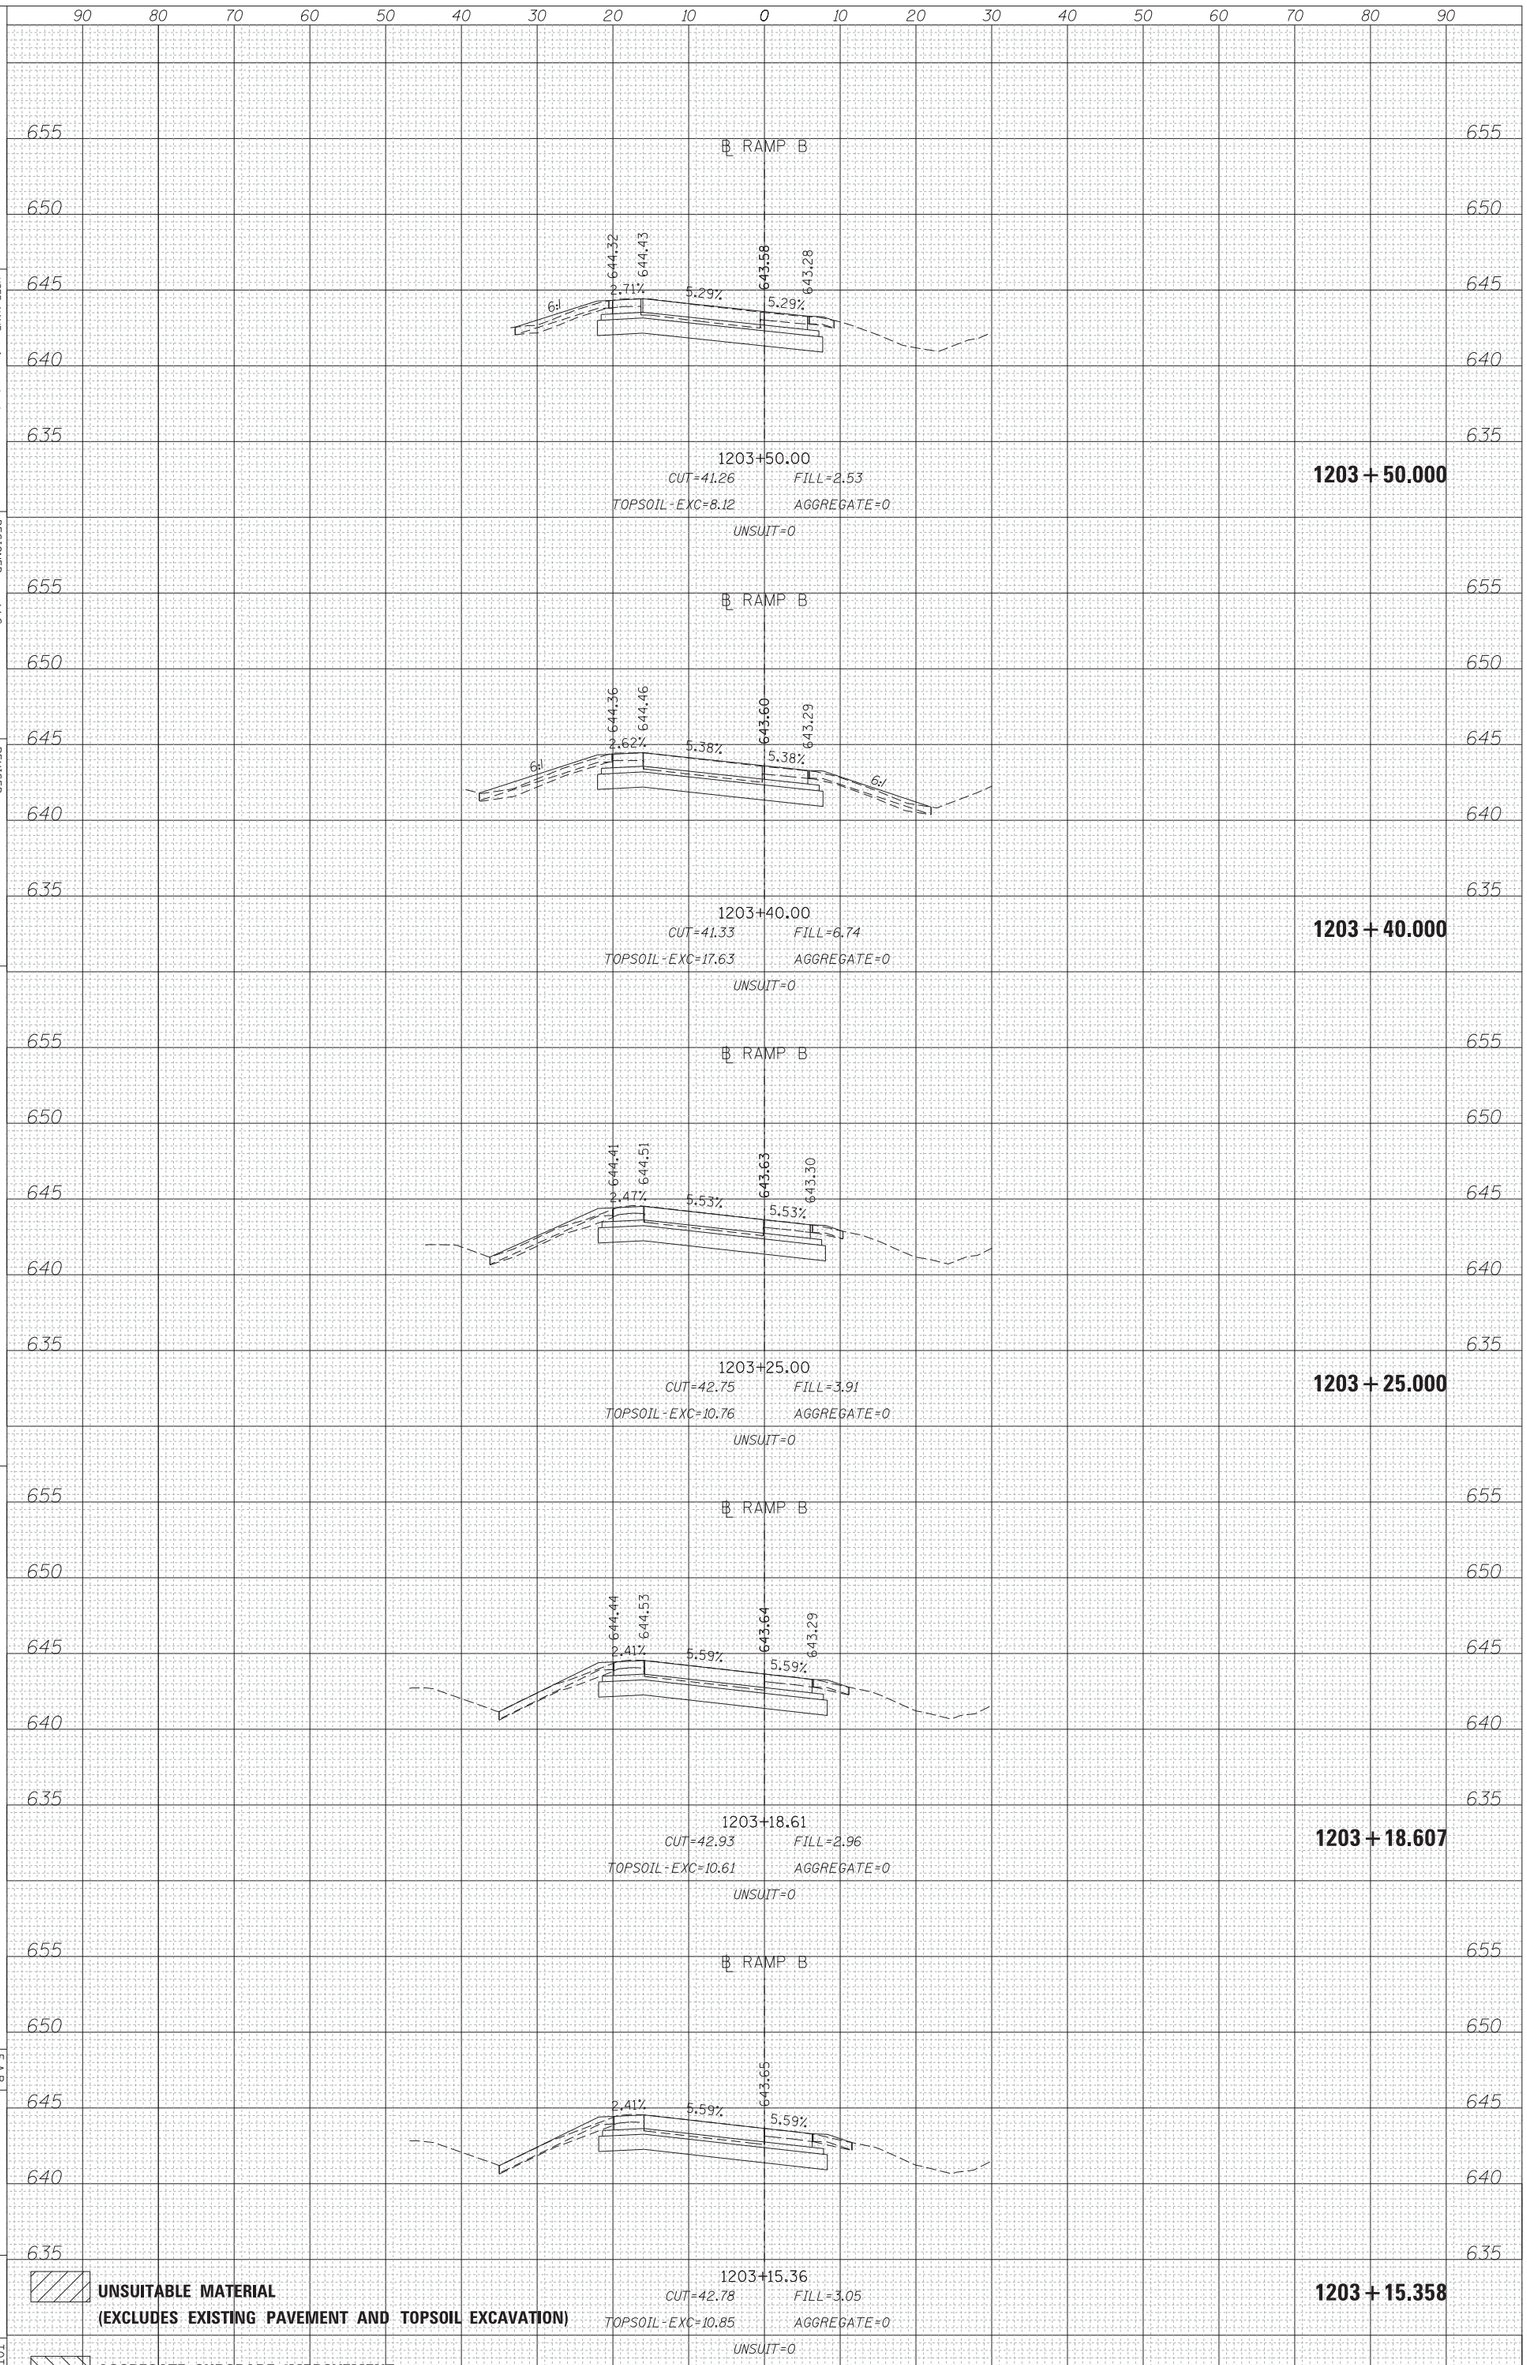
F.A.P. RTE. 330
SECTION 0105 WRS&HB
COUNTY COOK
TOTAL SHEETS 605
SHEET NO. 582
CONTRACT NO. 60037
ILLINOIS FED. AID PROJECT