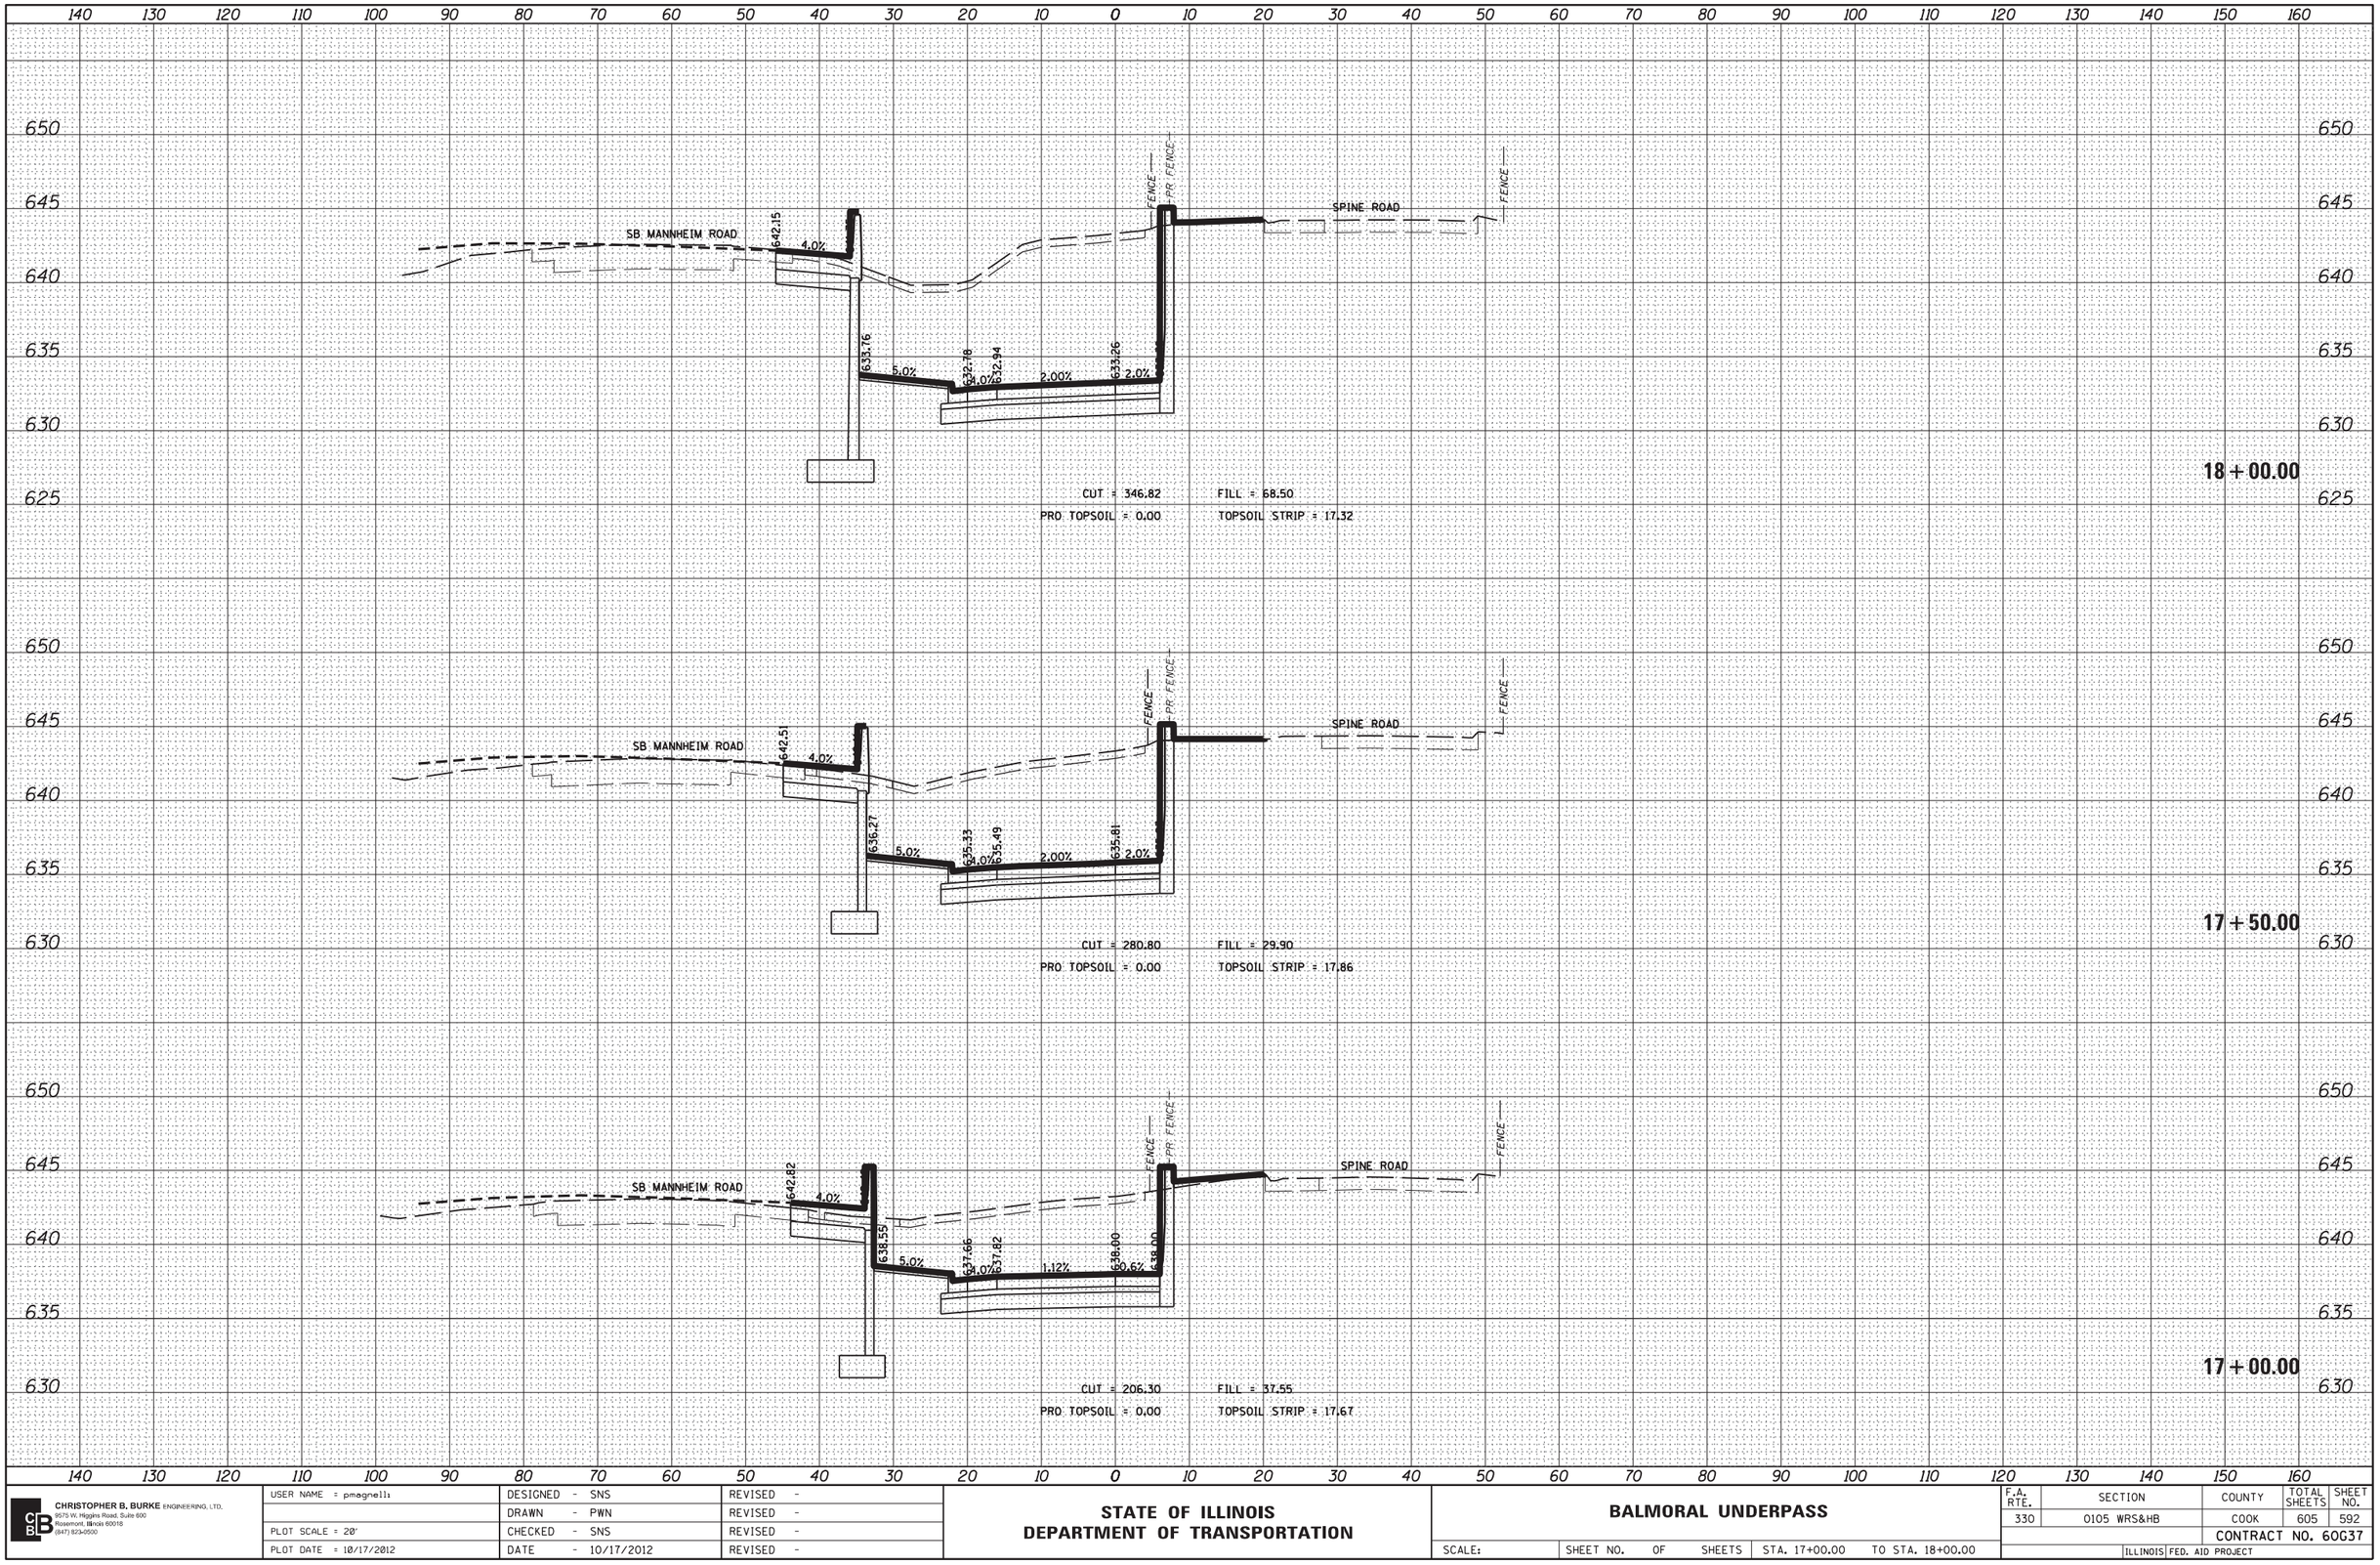

FINAL SURVEY — NOTE BOOK — NO. — SURVEYED — PLOTTED — TEMPLATE — AREAS — AREAS CHECKED — BY — DATE

ORIGINAL SURVEY — NOTE BOOK — NO. — SURVEYED — PLOTTED — TEMPLATE — AREAS — AREAS CHECKED — BY — DATE

CHRISTOPHER B. BURKE ENGINEERING, LTD.
9575 W. Higgins Road, Suite 600
Rosemont, Illinois 60018
(847) 823-0500

USER NAME = pmagnelli	DESIGNED - SNS	REVISED -
	DRAWN - PWN	REVISED -
PLOT SCALE = 20'	CHECKED - SNS	REVISED -
PLOT DATE = 10/17/2012	DATE - 10/17/2012	REVISED -

STATE OF ILLINOIS
DEPARTMENT OF TRANSPORTATION

BALMORAL UNDERPASS

SCALE: | SHEET NO. OF SHEETS | STA. 17+00.00 TO STA. 18+00.00

F.A. RTE.	SECTION	COUNTY	TOTAL SHEETS	SHEET NO.
330	0105 WRS&HB	COOK	605	592
		CONTRACT NO. 60G37		
	ILLINOIS FED. AID PROJECT			

FILE NAME = N:\ROSEMONT\11009\CADD_Sheets\D160G37-sht-xssht-01-cb.dgn