FINAL SURVEY		BY	DATE
	SURVEYED		
	PLOTTED		
NOTE BOOK	TEMPLATE		
	AREAS		
NO.	AREAS CHECKED		

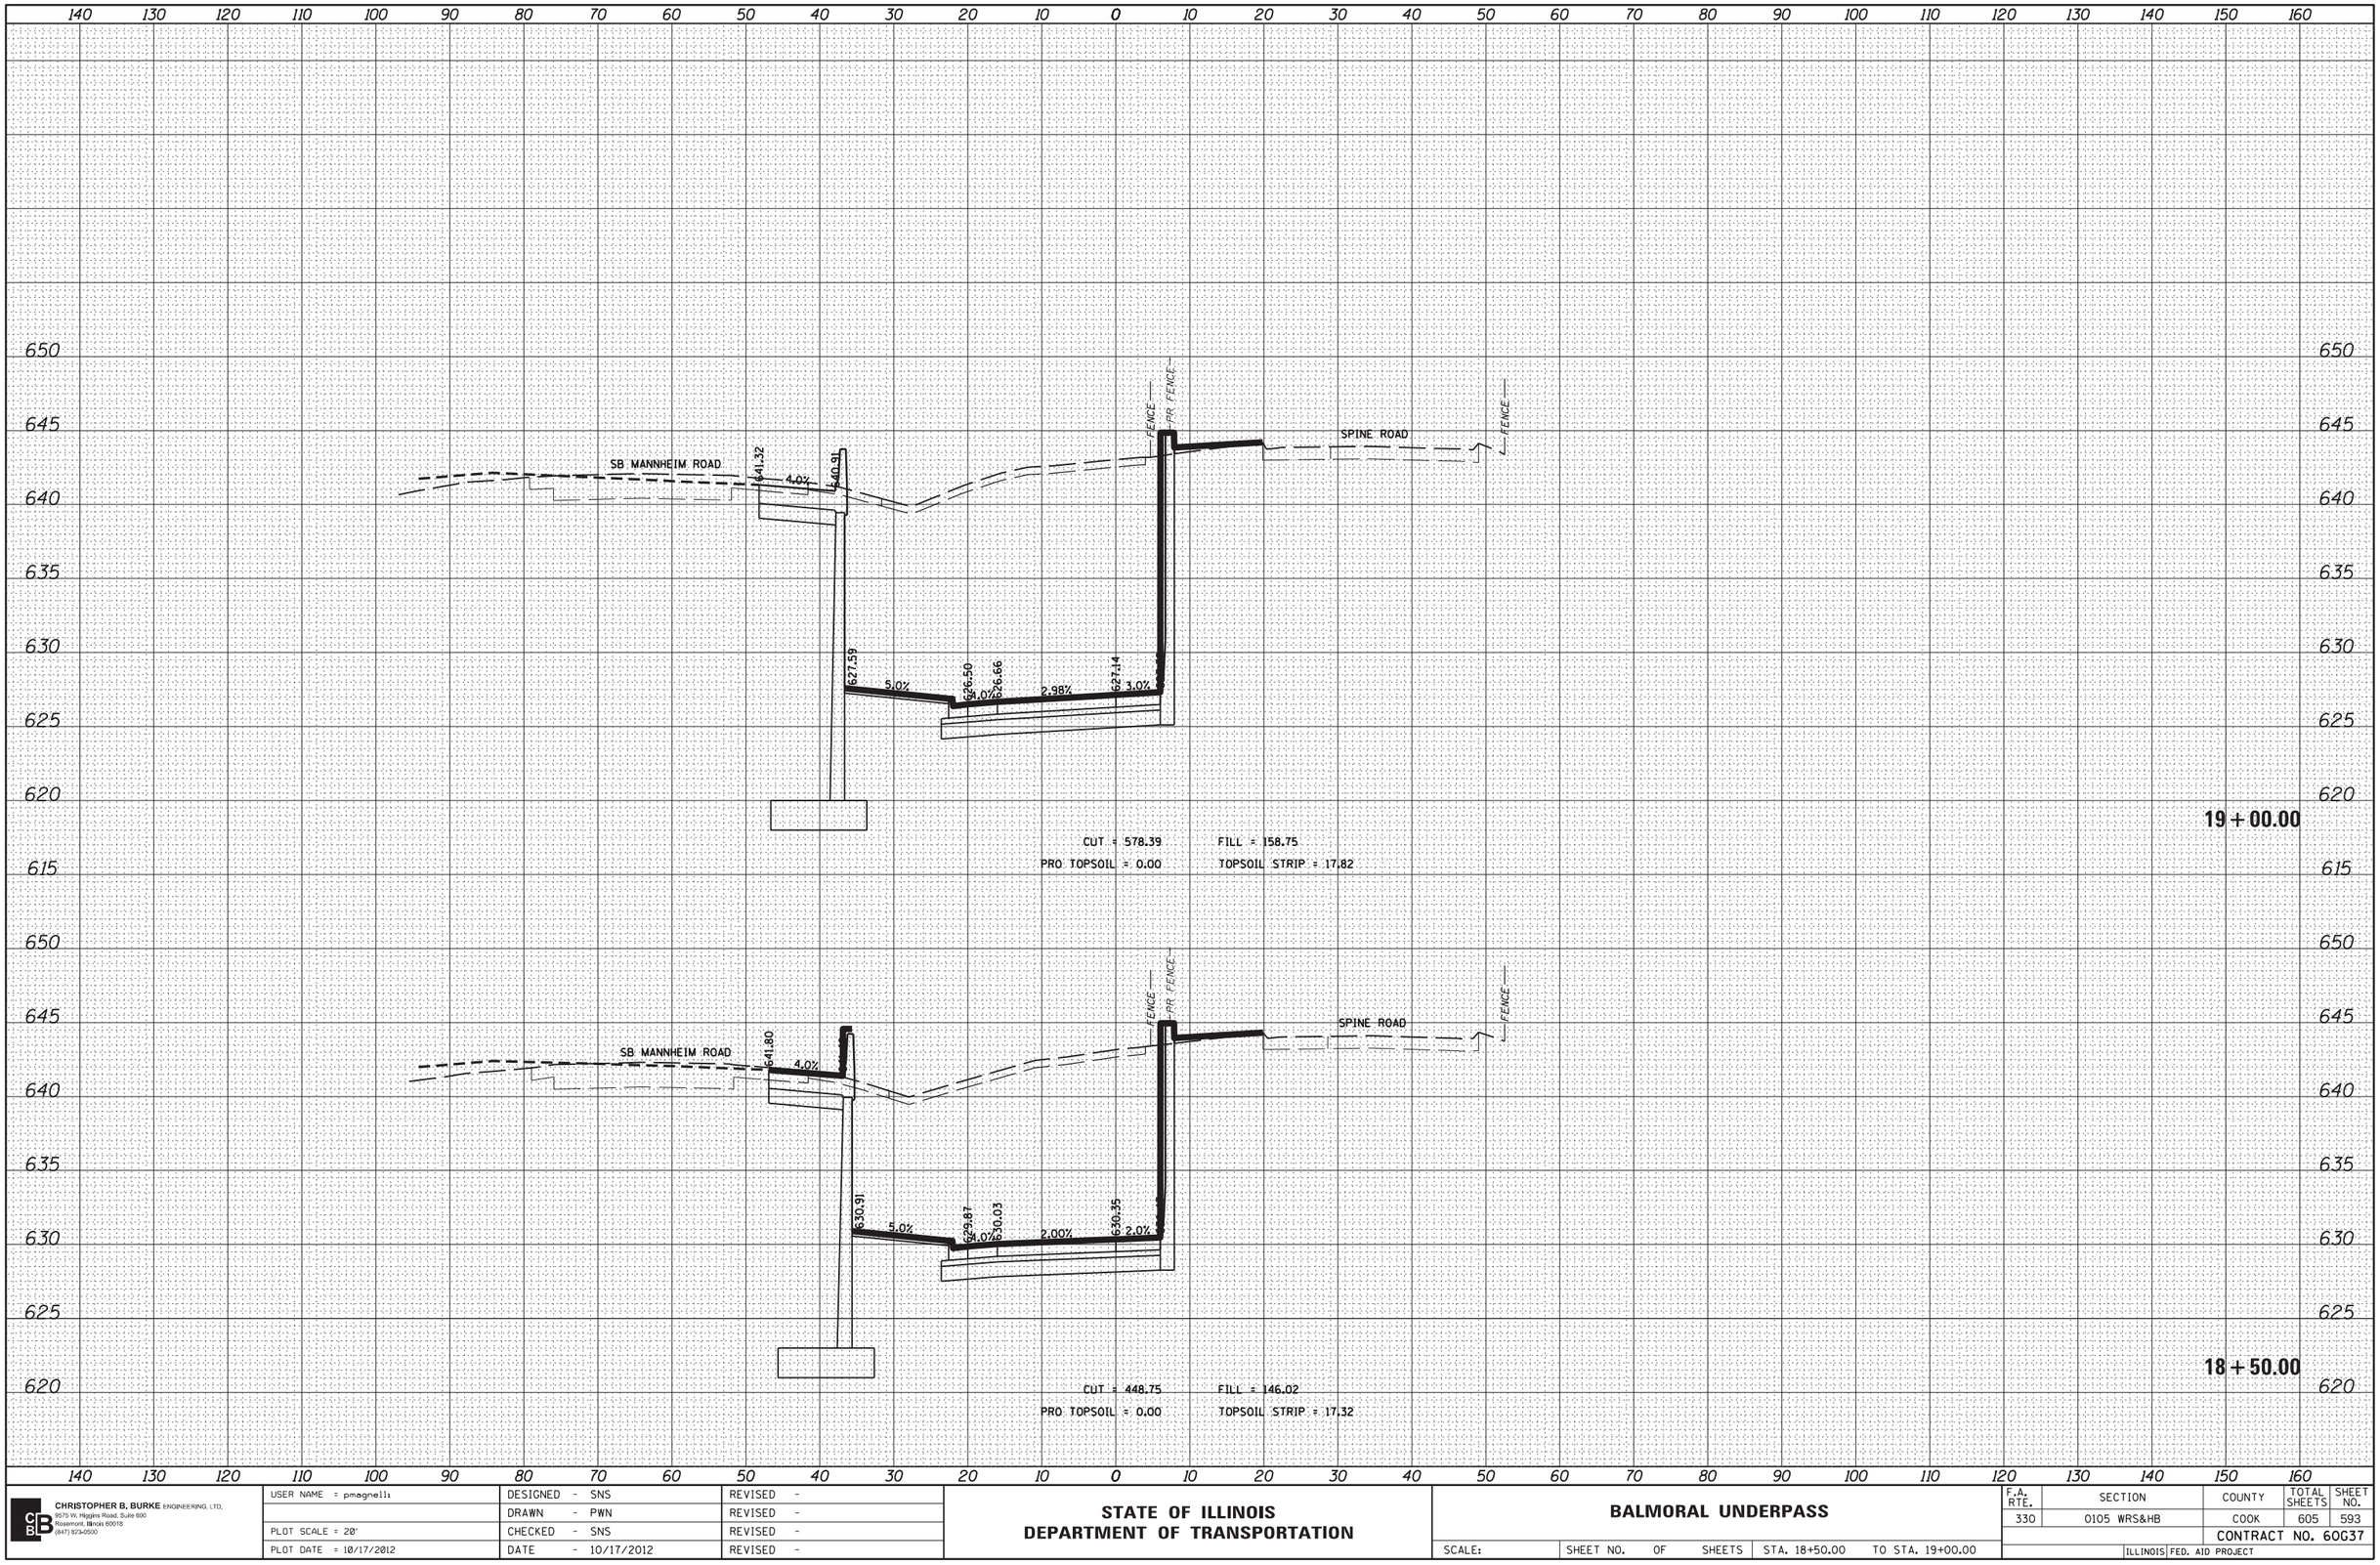

ORIGINAL SURVEY		BY	DATE
	SURVEYED		
	PLOTTED		
NOTE BOOK	TEMPLATE		
	AREAS		
NO.	AREAS CHECKED		

CHRISTOPHER B. BURKE ENGINEERING, LTD.
9575 W. Higgins Road, Suite 600
Rosemont, Illinois 60018
(847) 823-0500

USER NAME = pmagnelli	DESIGNED - SNS	REVISED -
	DRAWN - PWN	REVISED -
PLOT SCALE = 20'	CHECKED - SNS	REVISED -
PLOT DATE = 10/17/2012	DATE - 10/17/2012	REVISED -

STATE OF ILLINOIS
DEPARTMENT OF TRANSPORTATION

BALMORAL UNDERPASS

SCALE: | SHEET NO. OF SHEETS | STA. 18+50.00 | TO STA. 19+00.00

F.A. RTE.	SECTION	COUNTY	TOTAL SHEETS	SHEET NO.
330	0105 WRS&HB	COOK	605	593
		CONTRACT NO. 60G37		
	ILLINOIS FED. AID PROJECT			

FILE NAME = N:\ROSEMONT\11009\CADD_Sheets\D160G37-sht-xssht-01-cb.dgn