FINAL SURVEY	NOTE BOOK	NO.
SURVEYED	BY	
PLOTTED		
TEMPLATE		
AREAS		
AREAS CHECKED	DATE	

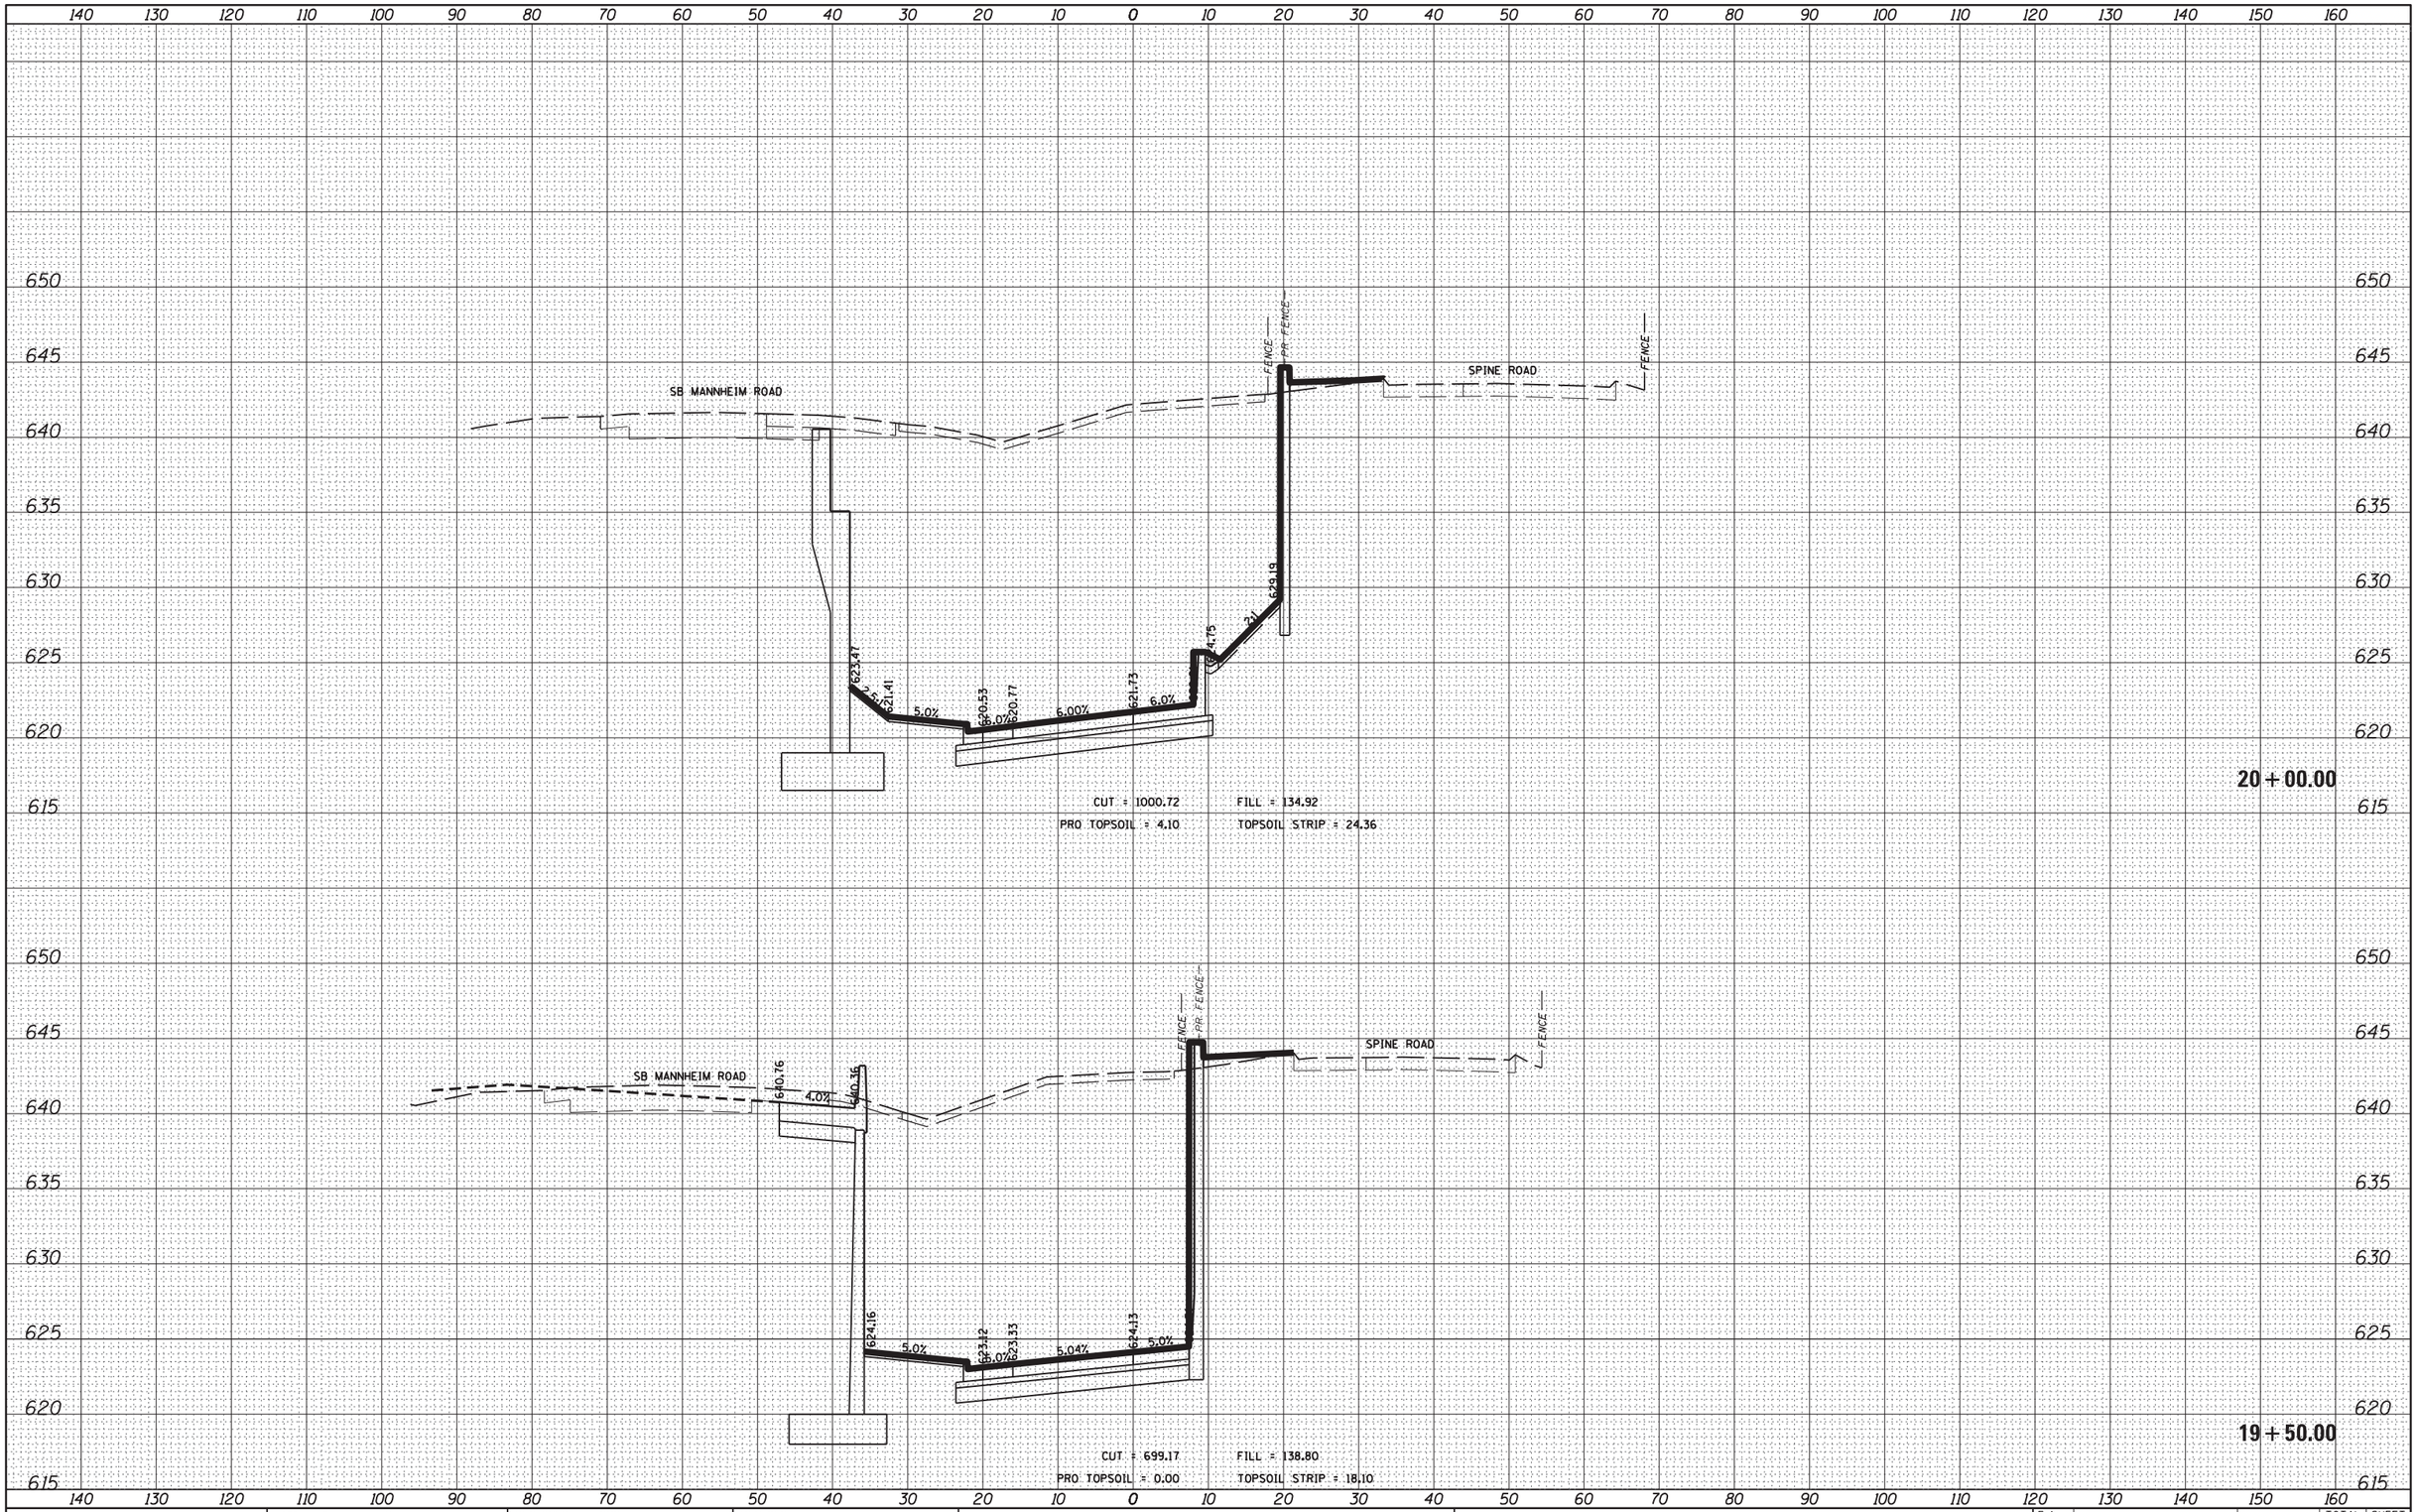

FINAL SURVEY	NOTE BOOK	NO.
SURVEYED	BY	
PLOTTED		
TEMPLATE		
AREAS		
AREAS CHECKED	DATE	

CHRISTOPHER B. BURKE ENGINEERING, LTD. 9575 W. Higgins Road, Suite 600 Rosemont, Illinois 60018 (847) 823-0500	USER NAME = pmagnell1	DESIGNED - SNS	REVISED -
		DRAWN - PWN	REVISED -
	PLOT SCALE = 20'	CHECKED - SNS	REVISED -
	PLOT DATE = 10/17/2012	DATE - 10/17/2012	REVISED -

STATE OF ILLINOIS
DEPARTMENT OF TRANSPORTATION

BALMORAL UNDERPASS

SCALE: | SHEET NO. OF SHEETS | STA. 19+50.00 | TO STA. 20+00.00

F.A. RTE.	SECTION	COUNTY	TOTAL SHEETS	SHEET NO.
330	0105 WRS&HB	COOK	605	594
		CONTRACT NO. 60G37		
	ILLINOIS FED. AID PROJECT			

FILE NAME = N:\ROSEMONT\11009\CADD_Sheets\D160G37-sht-xssht-01-cb.dgn