| FINAL SURVEY | | BY | DATE |
|---|---|---|---|
| NOTE BOOK | SURVEYED | | |
| NO. | PLOTTED | | |
| | TEMPLATE | | |
| | AREAS | | |
| | AREAS CHECKED | | |

| ORIGINAL SURVEY | | BY | DATE |
|---|---|---|---|
| NOTE BOOK | SURVEYED | | |
| NO. | PLOTTED | | |
| | TEMPLATE | | |
| | AREAS | | |
| | AREAS CHECKED | | |

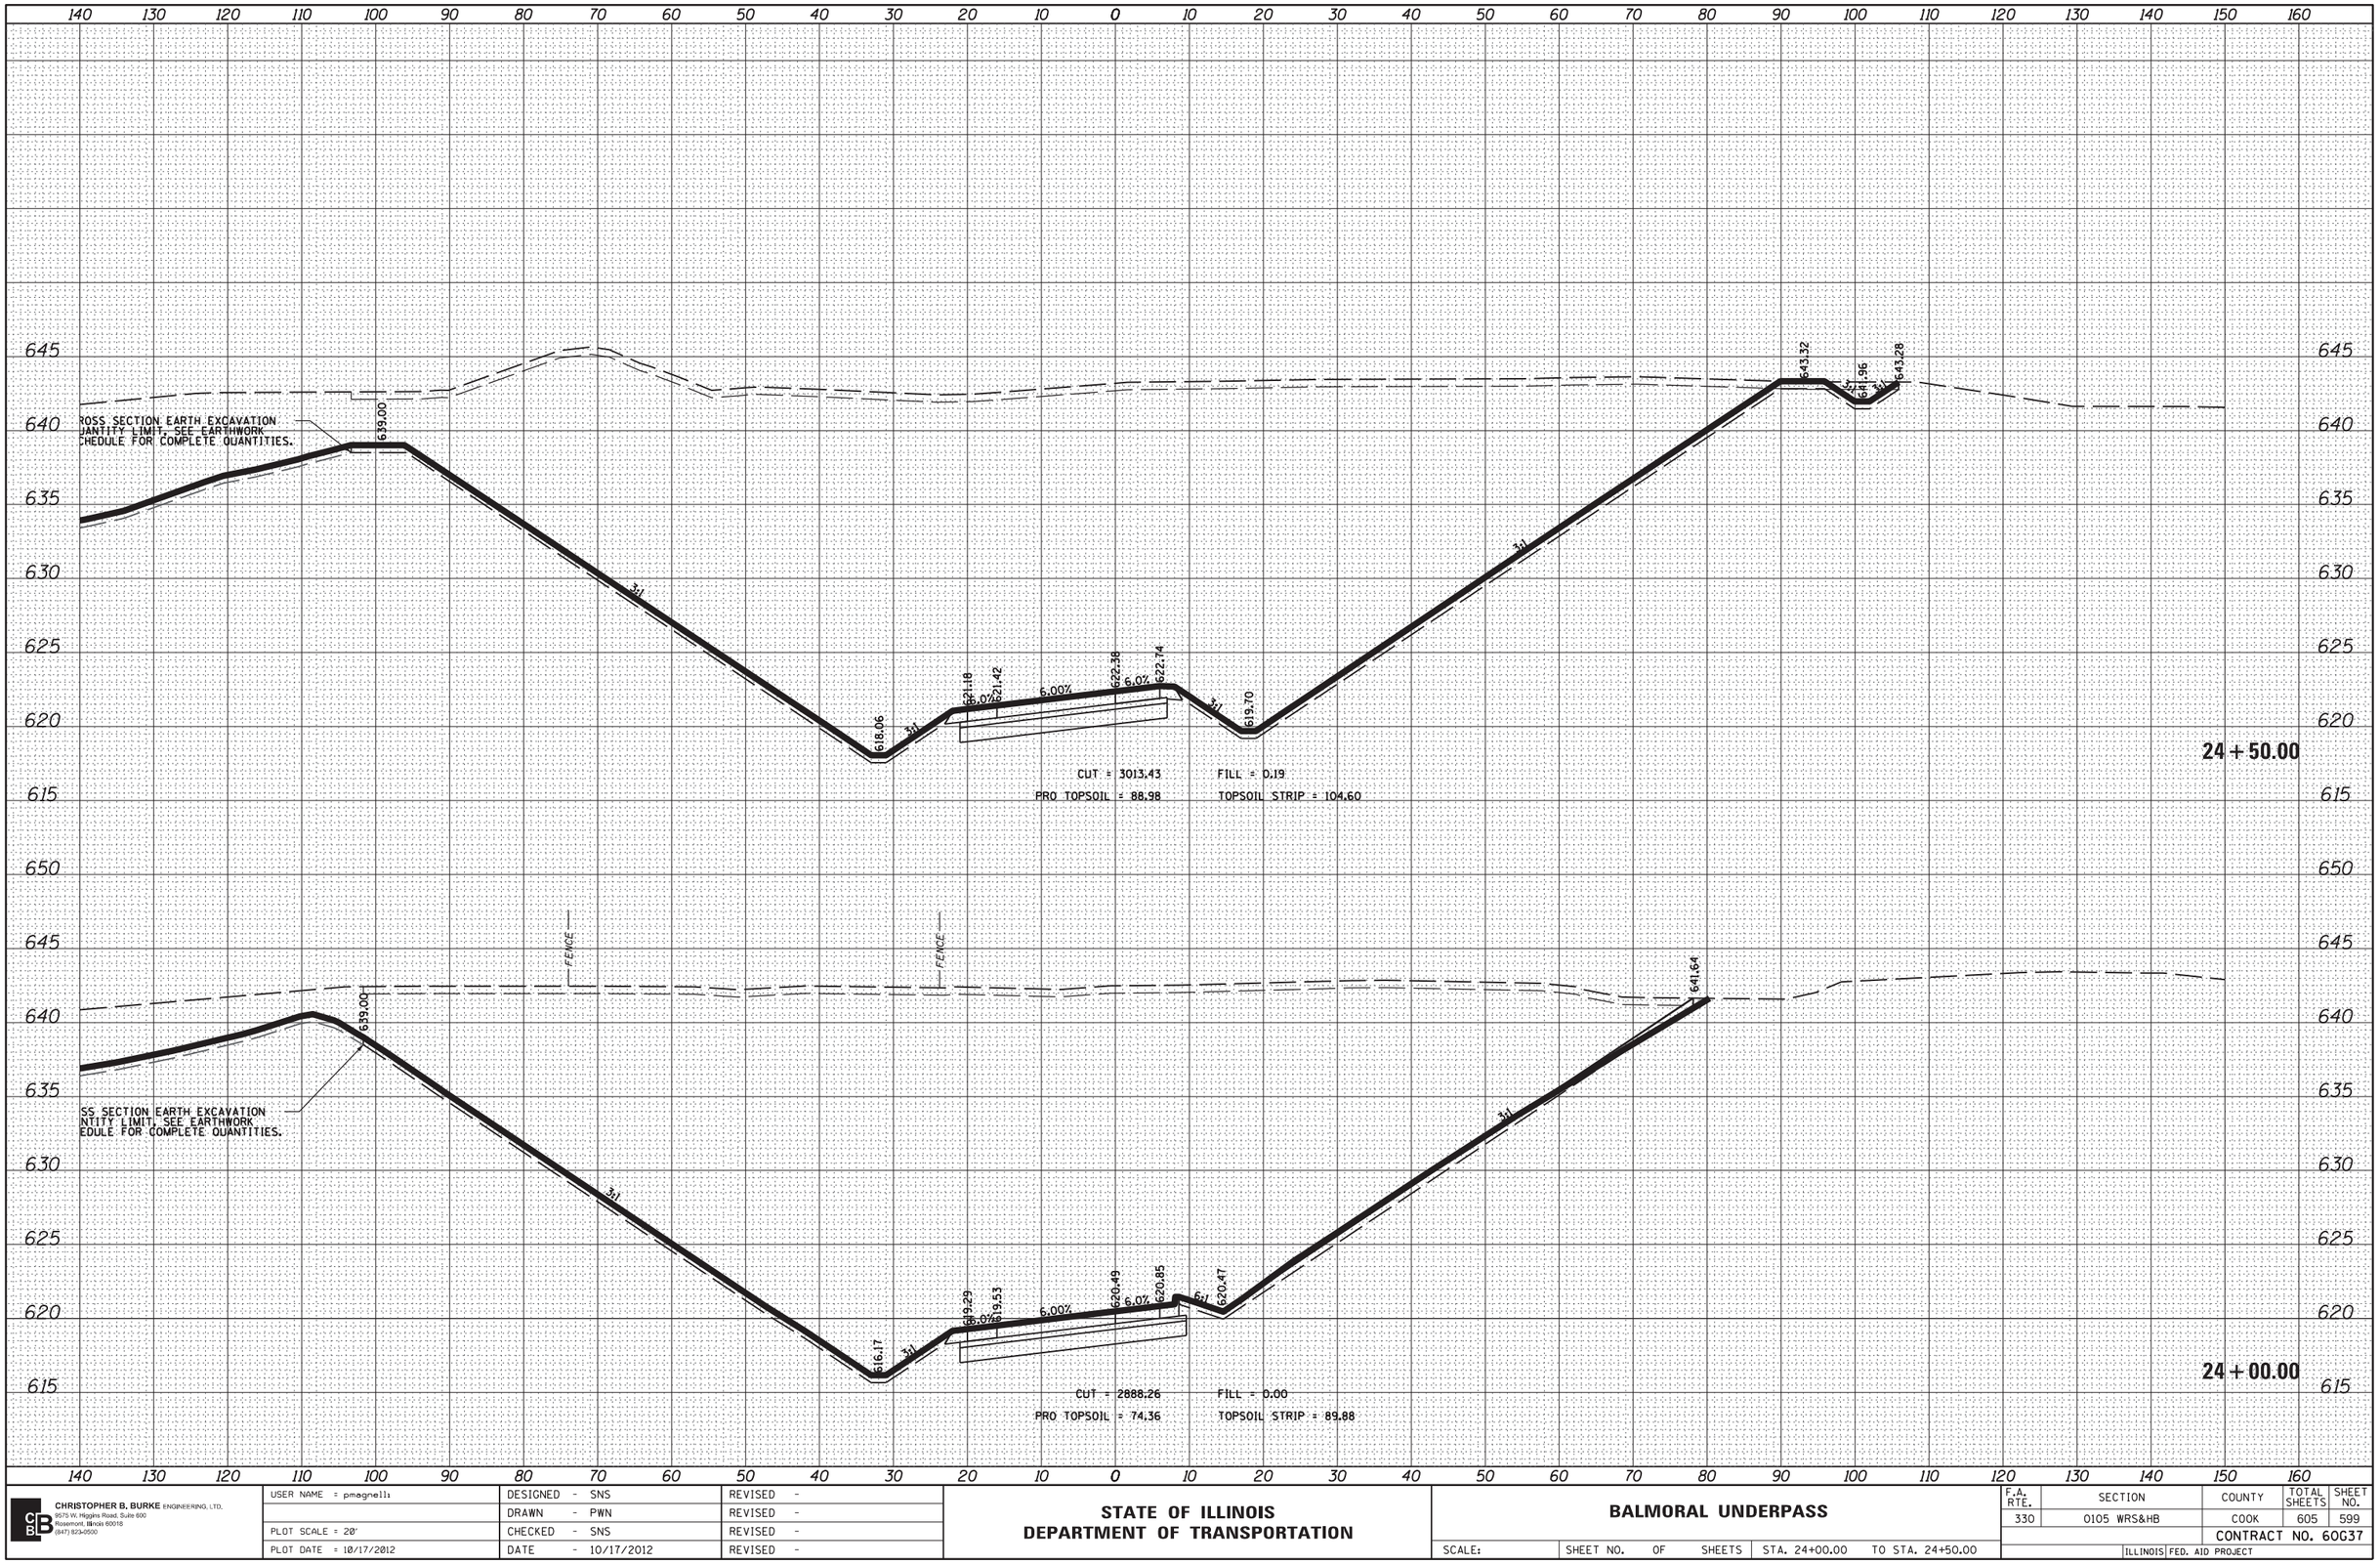



CHRISTOPHER B. BURKE ENGINEERING, LTD.
9575 W. Higgins Road, Suite 600
Rosemont, Illinois 60018
(847) 823-0500


| | | |
|---|---|---|
| USER NAME = pmagnelli | DESIGNED - SNS | REVISED - |
| | DRAWN - PWN | REVISED - |
| PLOT SCALE = 20' | CHECKED - SNS | REVISED - |
| PLOT DATE = 10/17/2012 | DATE - 10/17/2012 | REVISED - |

**STATE OF ILLINOIS**
**DEPARTMENT OF TRANSPORTATION**

**BALMORAL UNDERPASS**

SCALE: | SHEET NO. OF SHEETS | STA. 24+00.00 TO STA. 24+50.00

| F.A. RTE. | SECTION | COUNTY | TOTAL SHEETS | SHEET NO. |
|---|---|---|---|---|
| 330 | 0105 WRS&HB | COOK | 605 | 599 |
| | | CONTRACT NO. 60G37 | | |
| | ILLINOIS FED. AID PROJECT | | | |

FILE NAME = N:\ROSEMONT\11009\CADD_Sheets\D160G37-sht-xssht-01-cb.dgn