PLAN	BY	DATE
SURVEYED		
PLOTTED		
ALIGNMENT CHECKED		
RT. OF WAY CHECKED		
CADD FILE NAME		
NOTE BOOK NO.		

MATCH LINE STA. 937+00 (NB)
SEE DRAWING DP-05

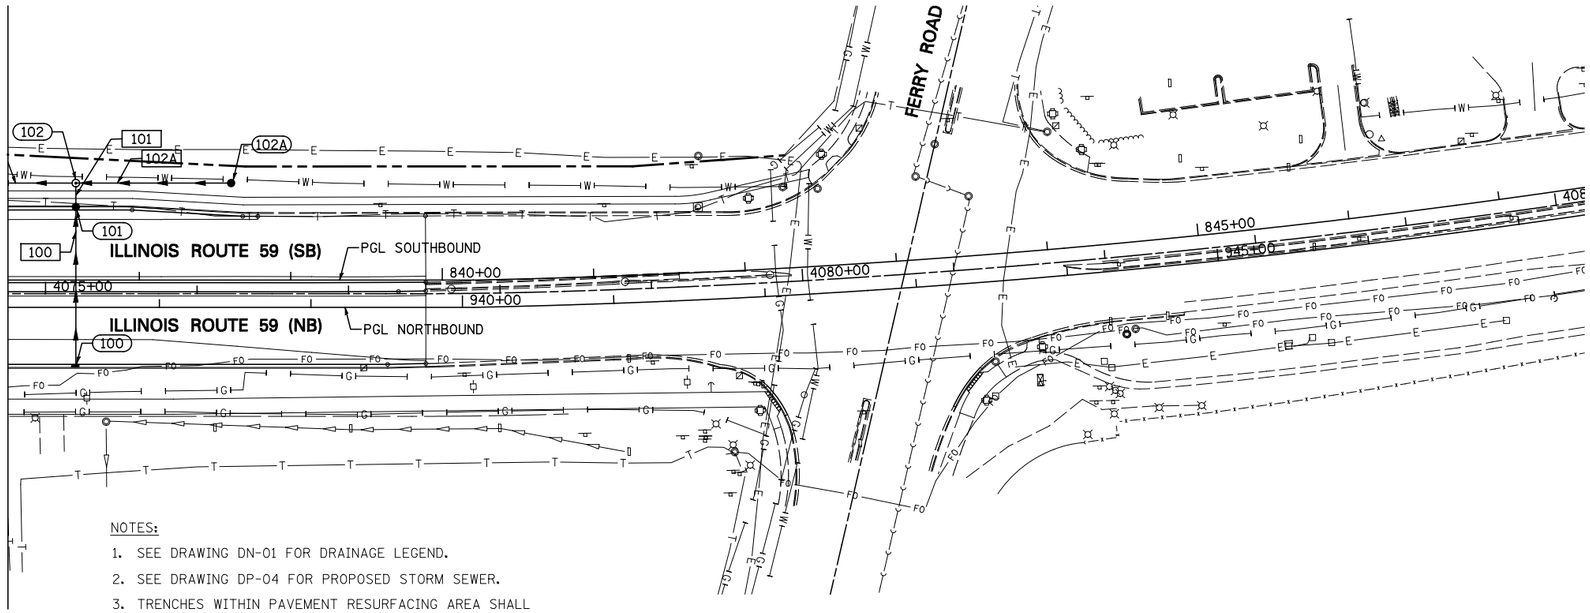

NOTES:

1. SEE DRAWING DN-01 FOR DRAINAGE LEGEND.
2. SEE DRAWING DP-04 FOR PROPOSED STORM SEWER.
3. TRENCHES WITHIN PAVEMENT RESURFACING AREA SHALL BE COVERED WITH CLASS D PATCHES, 14".

HORIZONTAL SCALE: 1"=50'-0"

VERTICAL SCALE: 1"=5'-0"

PROFILE	BY	DATE
SURVEYED		
PLOTTED		
GRADES CHECKED		
BLDG. NOTED		
STRUCTURE NOTATNS CHKD		
NOTE BOOK NO.		

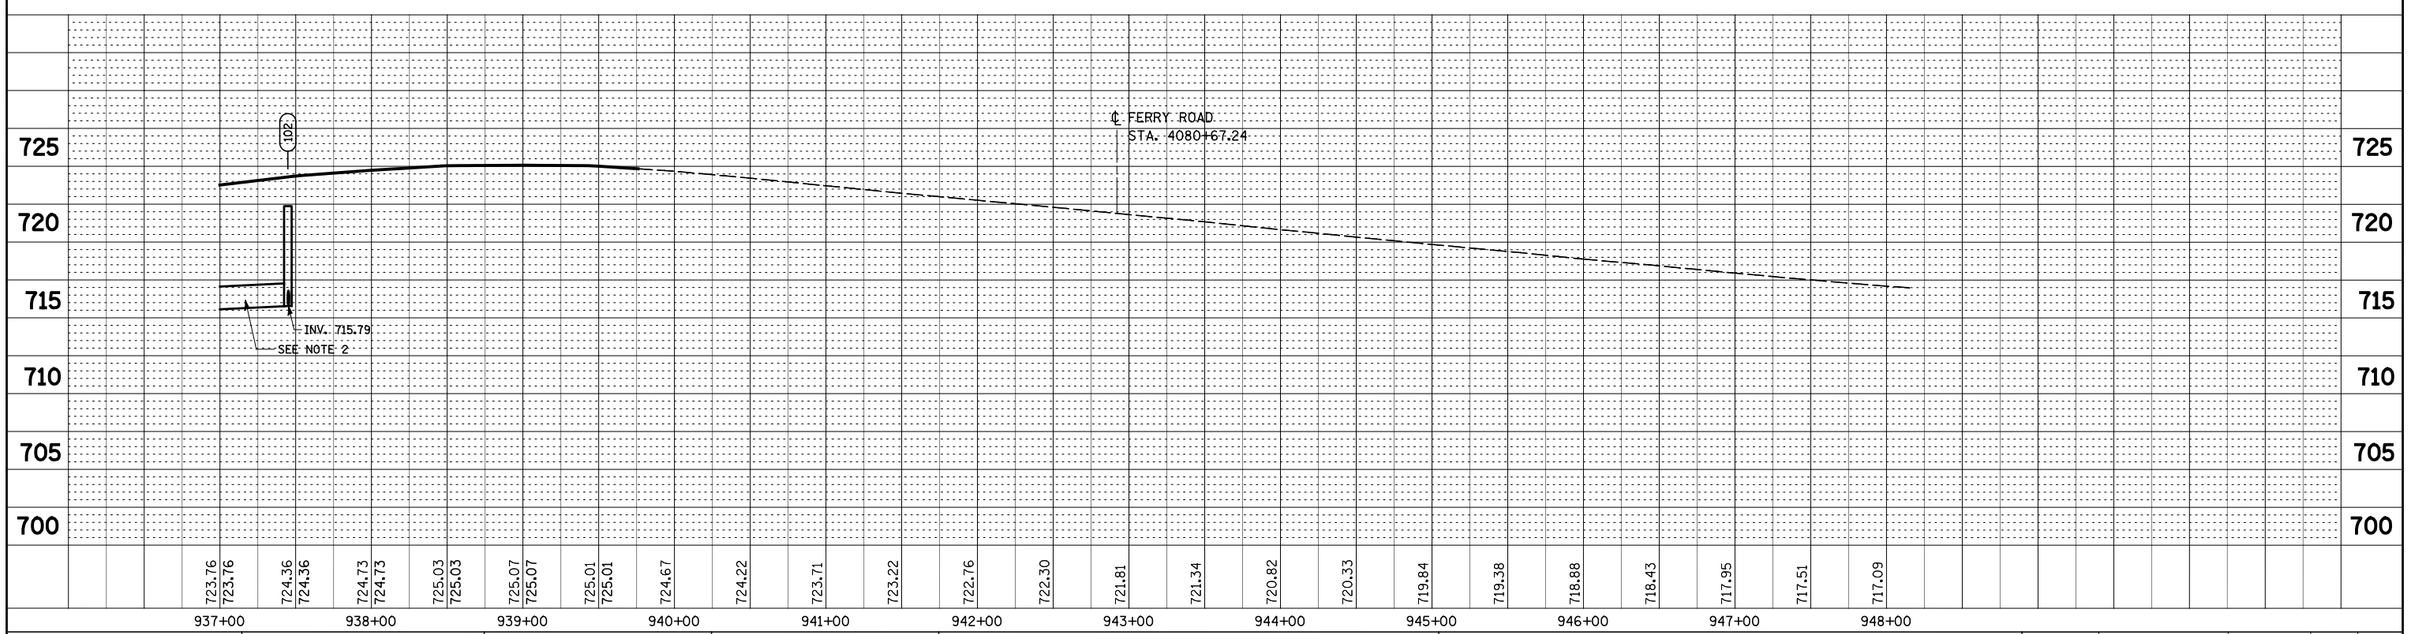

FILE NAME = $FILEL$	USER NAME = $USER$	DESIGNED JWM	REVISED -
		DRAWN KES	REVISED -
	PLOT SCALE = $SCALE$	CHECKED JRS	REVISED -
	PLOT DATE = $DATE$	DATE 10/15/2012	REVISED -

STATE OF ILLINOIS
DEPARTMENT OF TRANSPORTATION

PROPOSED DRAINAGE PLAN & PROFILE – ILLINOIS ROUTE 59
OUTLET TO INFIELD OF RAMP B

SCALE: 1"=50' | SHEET NO. 5 OF 12 SHEETS | STA. 937+00 TO STA. END

F.A.P. RTE.	SECTION	COUNTY	TOTAL SHEETS	SHEET NO.
338	(112 & 113) WRS-5	DUPAGE	963	342
	DP-05	CONTRACT NO. 60I31		
FED. ROAD DIST. NO.	ILLINOIS	FED. AID PROJECT		