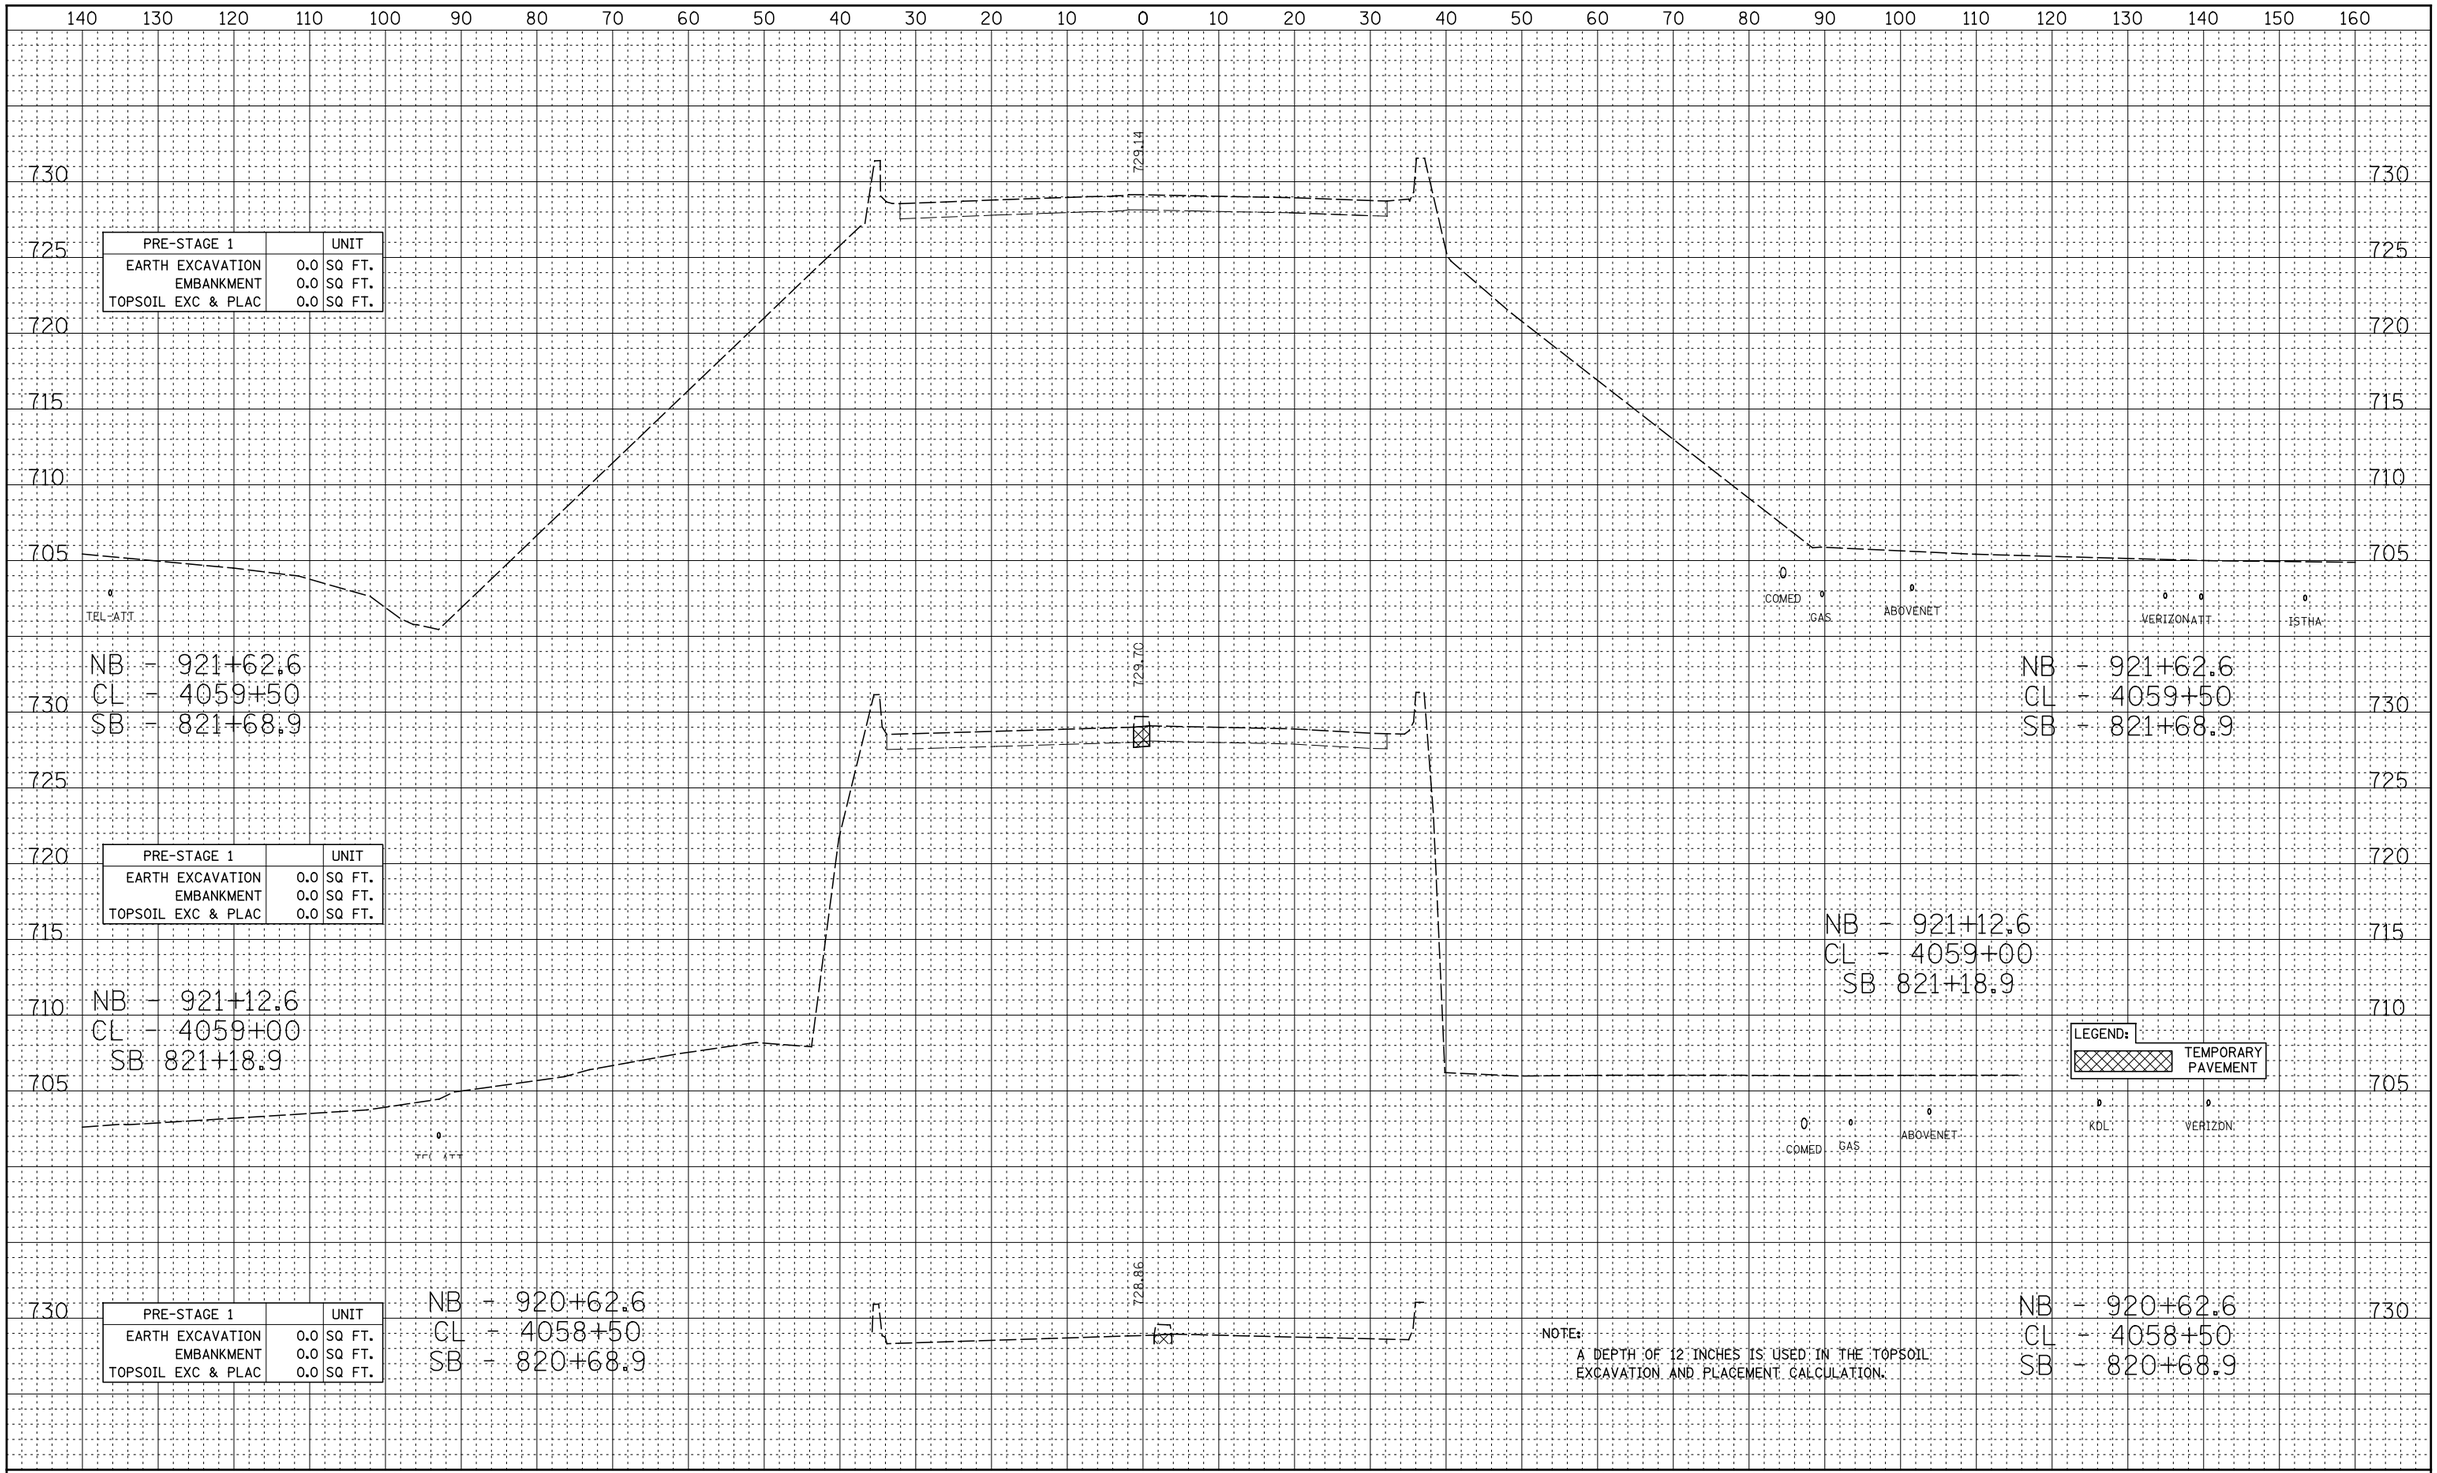


| PRE-STAGE 1 | | UNIT |
|---|---|---|
| EARTH EXCAVATION | 0.0 | SQ FT. |
| EMBANKMENT | 0.0 | SQ FT. |
| TOPSOIL EXC & PLAC | 0.0 | SQ FT. |

| PRE-STAGE 1 | | UNIT |
|---|---|---|
| EARTH EXCAVATION | 0.0 | SQ FT. |
| EMBANKMENT | 0.0 | SQ FT. |
| TOPSOIL EXC & PLAC | 0.0 | SQ FT. |

| PRE-STAGE 1 | | UNIT |
|---|---|---|
| EARTH EXCAVATION | 0.0 | SQ FT. |
| EMBANKMENT | 0.0 | SQ FT. |
| TOPSOIL EXC & PLAC | 0.0 | SQ FT. |

NOTE:
A DEPTH OF 12 INCHES IS USED IN THE TOPSOIL EXCAVATION AND PLACEMENT CALCULATION.

| FINAL SURVEY | BY | DATE |
|---|---|---|
| NOTE BOOK | | |
| NO. | | |
| SURVEYED | | |
| PLOTTED | | |
| TEMPLATE | | |
| AREAS | | |
| AREAS CHECKED | | |

| ORIGINAL SURVEY | BY | DATE |
|---|---|---|
| NOTE BOOK | | |
| NO. | | |
| SURVEYED | | |
| PLOTTED | | |
| TEMPLATE | | |
| AREAS | | |
| AREAS CHECKED | | |

| | | | |
|---|---|---|---|
| FILE NAME = $FILEL$ | USER NAME = $USER$ | DESIGNED - RTA | REVISED - |
| | | DRAWN - KES | REVISED - |
| | PLOT SCALE = $SCALE$ | CHECKED - PJO | REVISED - |
| | PLOT DATE = $DATE$ | DATE - 10/15/2012 | REVISED - |

**STATE OF ILLINOIS**
**DEPARTMENT OF TRANSPORTATION**

**CROSS-SECTIONS**
**ILLINOIS ROUTE 59 - PRE-STAGE**

SCALE: | SHEET NO. 14 OF 30 SHEETS | STA. 4058+50 TO STA. 4059+50

| F.A.P. RTE. | SECTION | COUNTY | TOTAL SHEETS | SHEET NO. |
|---|---|---|---|---|
| 338 | (112 & 113) WRS-5 | DUPAGE | 963 | 749 |

CONTRACT NO. 60I31

FED. ROAD DIST. NO. | ILLINOIS | FED. AID PROJECT