FINAL SURVEY		BY	DATE
	SURVEYED		
	PLOTTED		
NOTE BOOK	TEMPLATE		
	AREAS		
NO.	AREAS CHECKED		

ORIGINAL SURVEY		BY	DATE
	SURVEYED		
	PLOTTED		
NOTE BOOK	TEMPLATE		
	AREAS		
NO.	AREAS CHECKED		

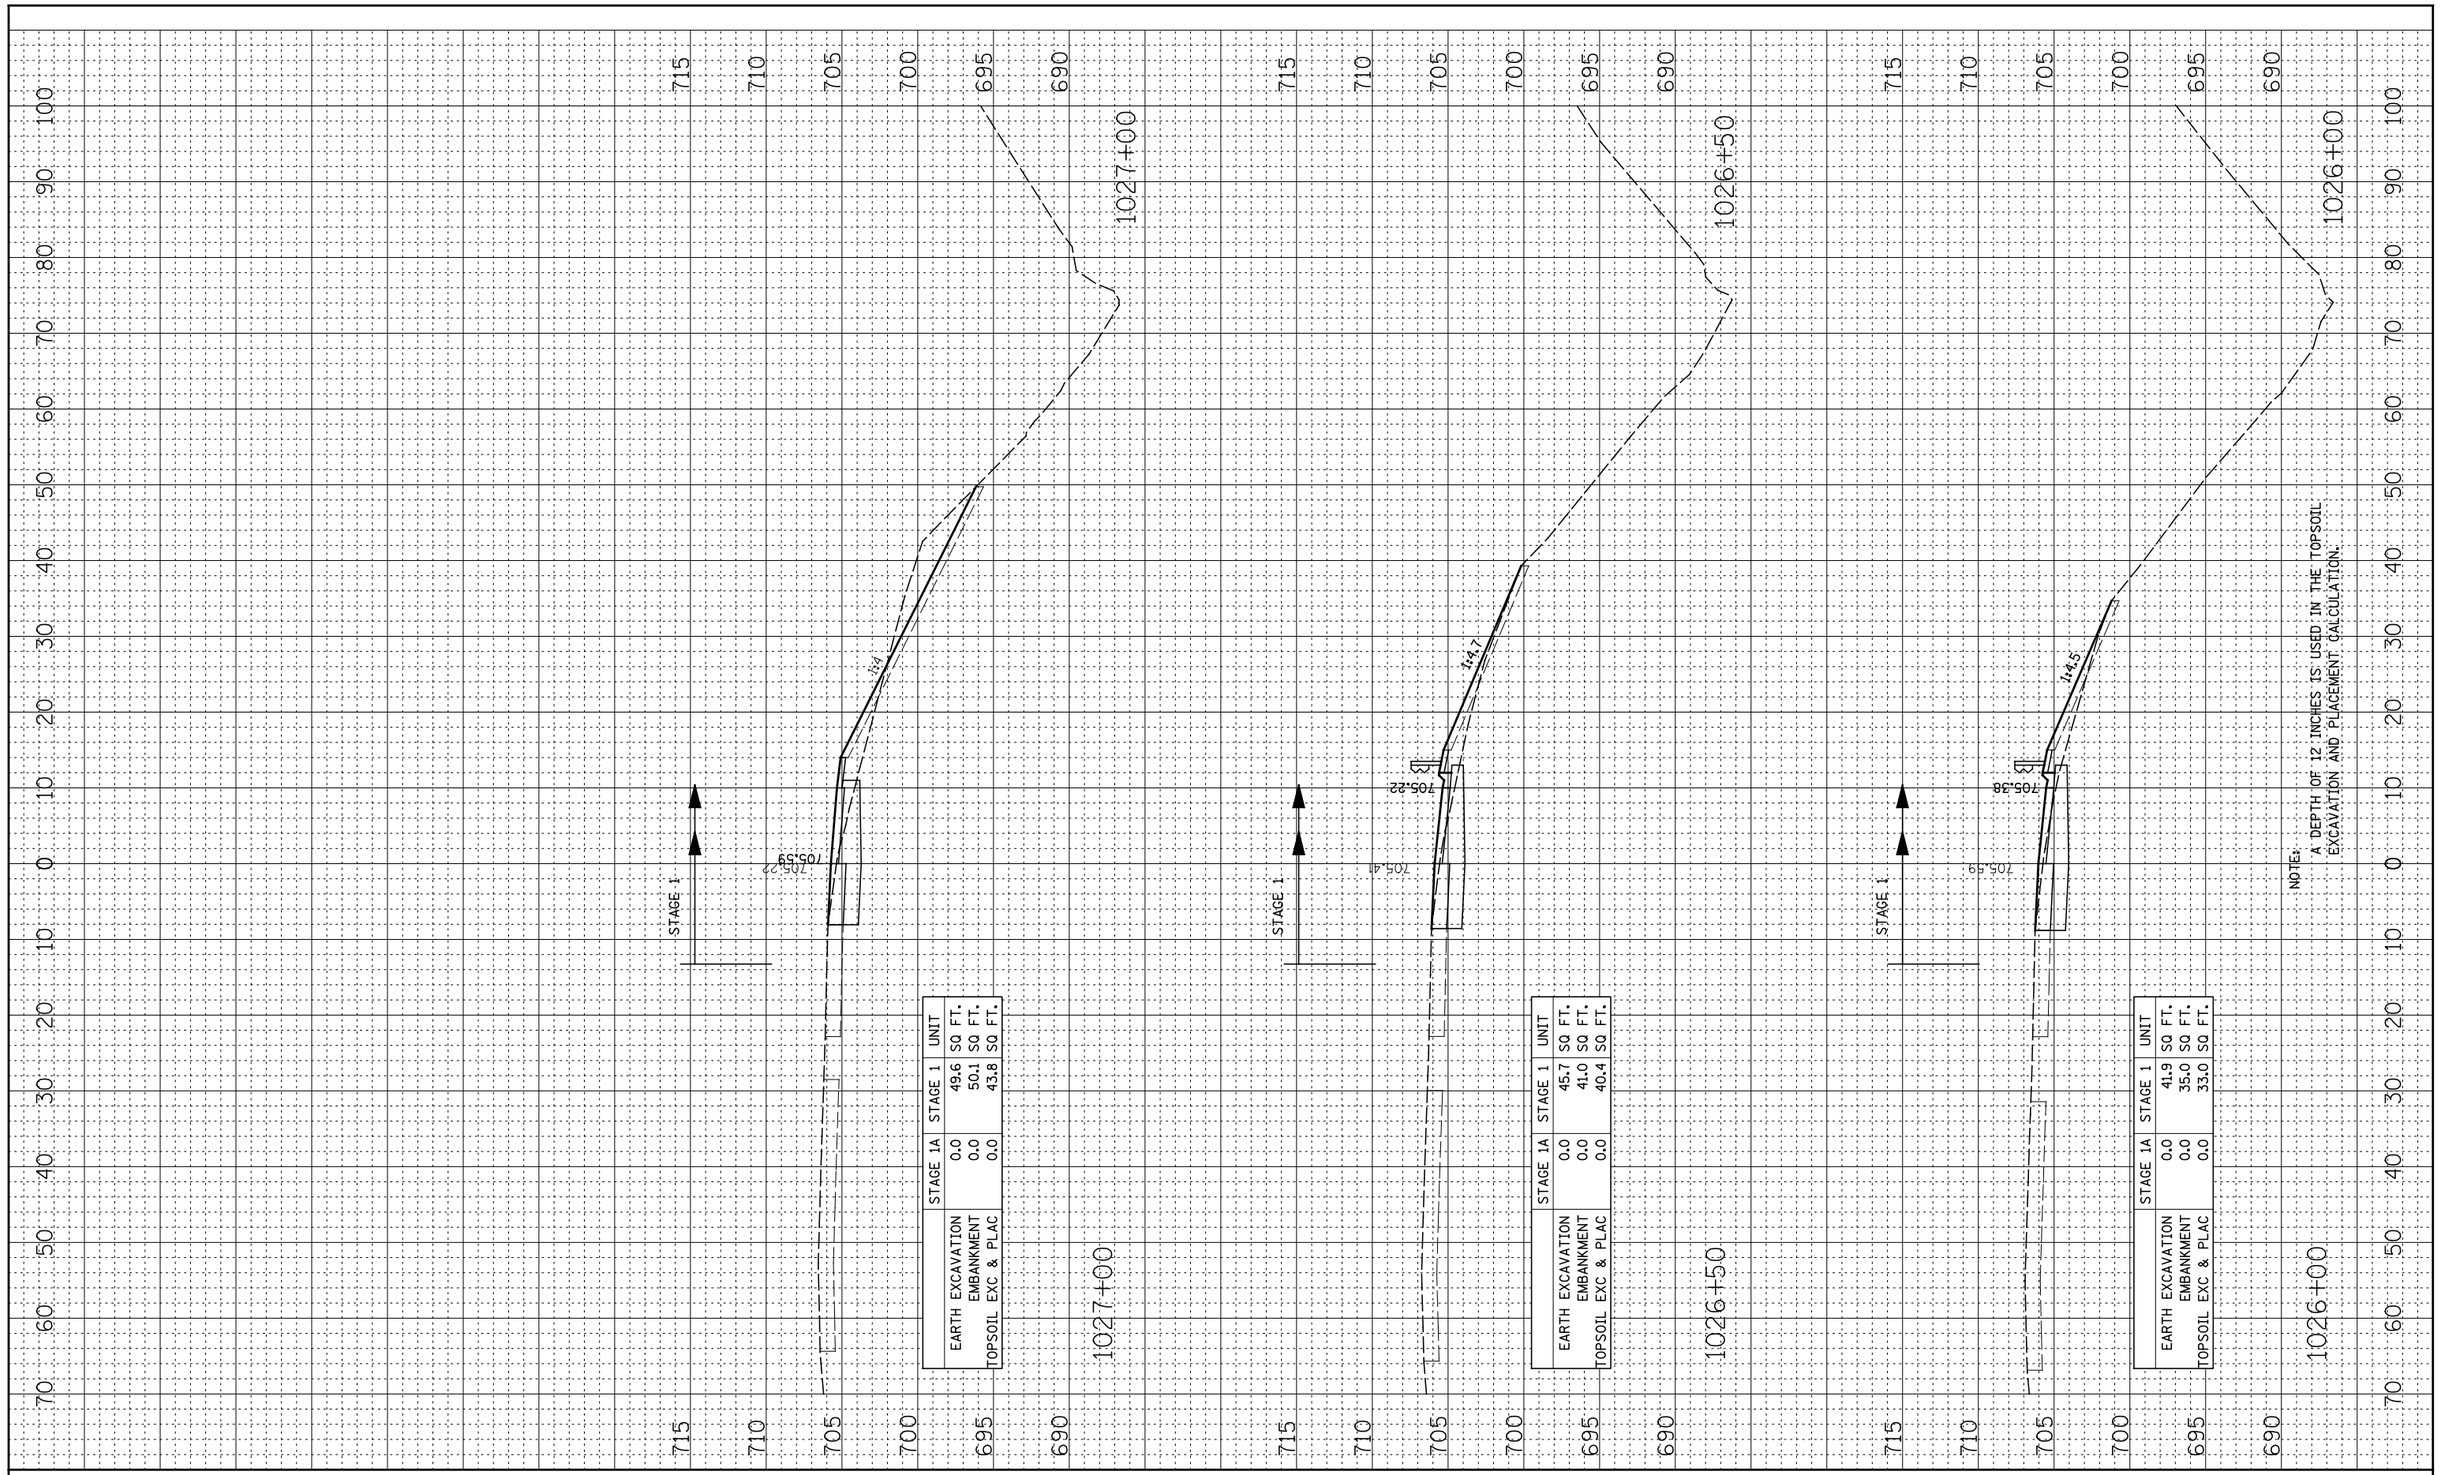

	STAGE 1A	STAGE 1	UNIT
EARTH EXCAVATION	0.0	49.6	SQ FT.
EMBANKMENT	0.0	50.1	SQ FT.
TOPSOIL EXC & PLAC	0.0	43.8	SQ FT.

	STAGE 1A	STAGE 1	UNIT
EARTH EXCAVATION	0.0	45.7	SQ FT.
EMBANKMENT	0.0	41.0	SQ FT.
TOPSOIL EXC & PLAC	0.0	40.4	SQ FT.

	STAGE 1A	STAGE 1	UNIT
EARTH EXCAVATION	0.0	41.9	SQ FT.
EMBANKMENT	0.0	35.0	SQ FT.
TOPSOIL EXC & PLAC	0.0	33.0	SQ FT.

FILE NAME = $FILEL$	USER NAME = $USER$	DESIGNED - RTA	REVISED -
		DRAWN - KES	REVISED -
	PLOT SCALE = $SCALE$	CHECKED - PJO	REVISED -
	PLOT DATE = $DATE$	DATE - 10/15/2012	REVISED -

STATE OF ILLINOIS
DEPARTMENT OF TRANSPORTATION

CROSS SECTIONS
RAMP A – STAGE 1 THRU 4

SCALE: | SHEET NO. 15 OF 23 SHEETS | STA. 1026+00 | TO STA. 1027+00

F.A.P. RTE.	SECTION	COUNTY	TOTAL SHEETS	SHEET NO.
338	(112 & 113) WRS-5	DUPAGE	963	823
		CONTRACT NO. 60I31		
FED. ROAD DIST. NO.	ILLINOIS	FED. AID PROJECT		