FINAL SURVEY		BY	DATE
NOTE BOOK	SURVEYED		
NO.	PLOTTED		
	TEMPLATE		
	AREAS		
	AREAS CHECKED		

ORIGINAL SURVEY		BY	DATE
NOTE BOOK	SURVEYED		
NO.	PLOTTED		
	TEMPLATE		
	AREAS		
	AREAS CHECKED		

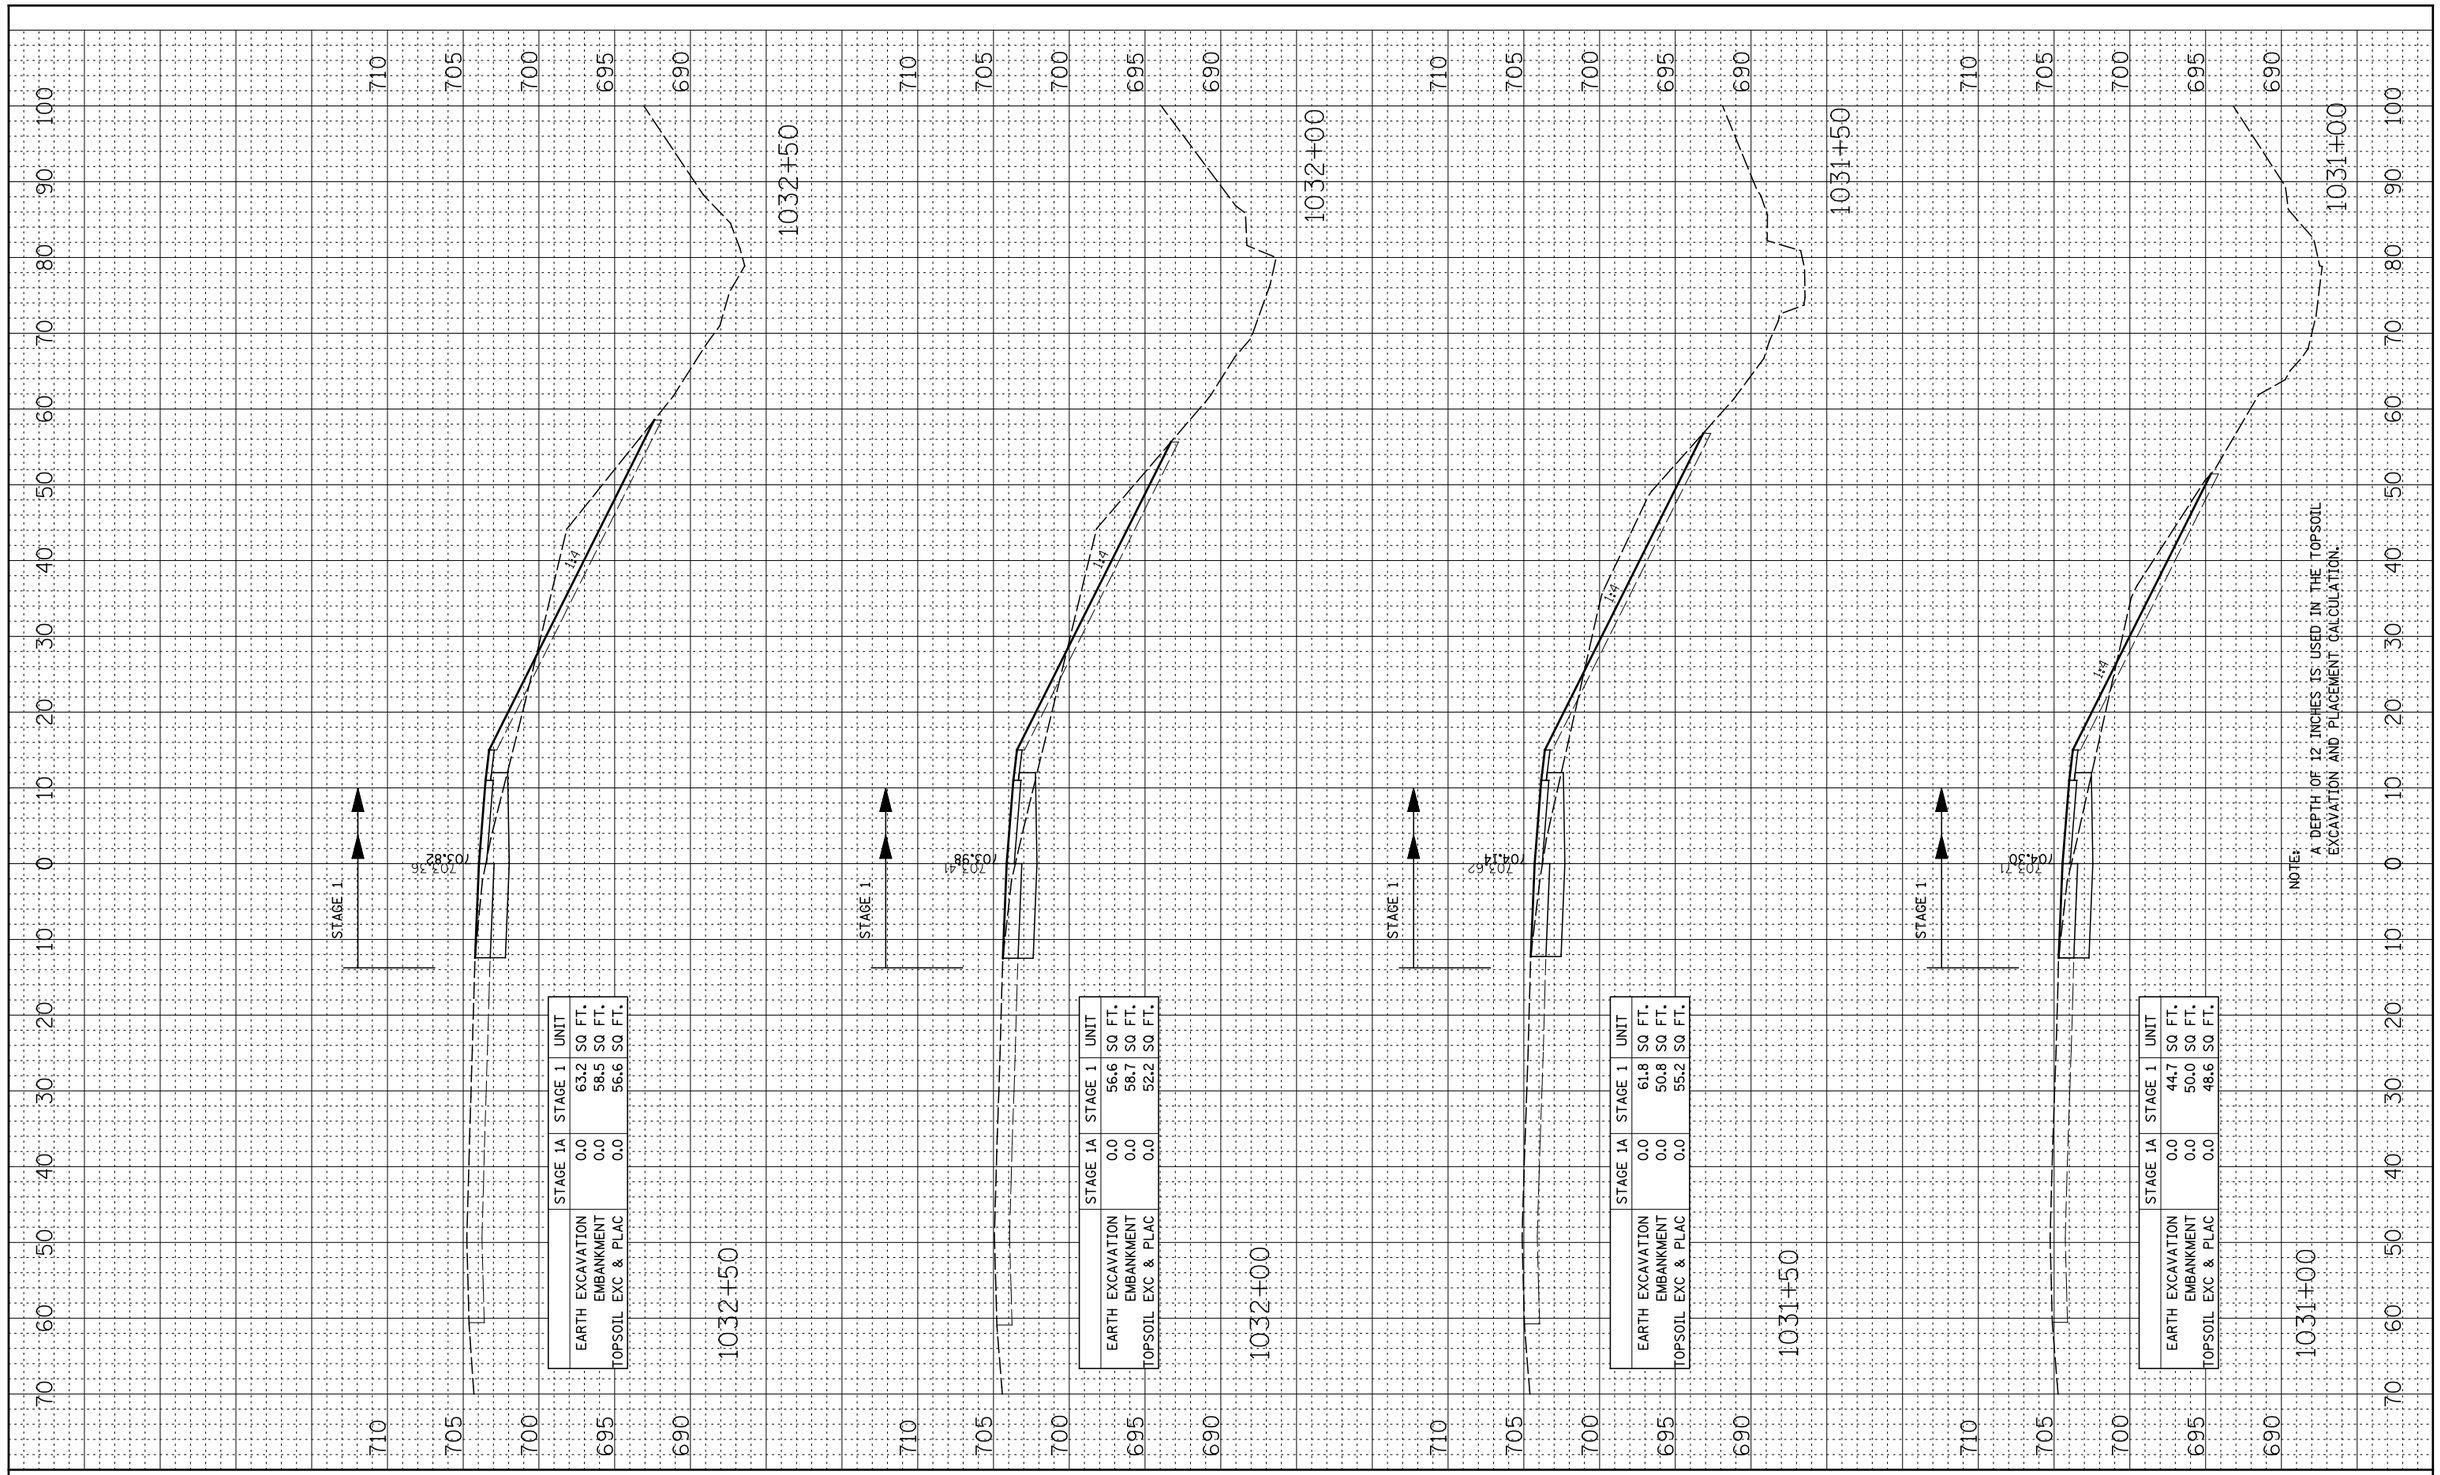

EARTH EXCAVATION	STAGE 1A	STAGE 1	UNIT
	0.0	63.2	SQ FT.
EMBANKMENT	0.0	58.5	SQ FT.
TOPSOIL EXC & PLAC	0.0	56.6	SQ FT.

EARTH EXCAVATION	STAGE 1A	STAGE 1	UNIT
	0.0	56.6	SQ FT.
EMBANKMENT	0.0	58.7	SQ FT.
TOPSOIL EXC & PLAC	0.0	52.2	SQ FT.

EARTH EXCAVATION	STAGE 1A	STAGE 1	UNIT
	0.0	61.8	SQ FT.
EMBANKMENT	0.0	50.8	SQ FT.
TOPSOIL EXC & PLAC	0.0	55.2	SQ FT.

EARTH EXCAVATION	STAGE 1A	STAGE 1	UNIT
	0.0	44.7	SQ FT.
EMBANKMENT	0.0	50.0	SQ FT.
TOPSOIL EXC & PLAC	0.0	48.6	SQ FT.

FILE NAME = $FILEL$	USER NAME = $USER$	DESIGNED - RTA	REVISED -
		DRAWN - KES	REVISED -
	PLOT SCALE = $SCALE$	CHECKED - PJO	REVISED -
	PLOT DATE = $DATE$	DATE - 10/15/2012	REVISED -

STATE OF ILLINOIS
DEPARTMENT OF TRANSPORTATION

CROSS SECTIONS
RAMP A – STAGE 1 THRU 4

SCALE: | SHEET NO. 18 OF 23 SHEETS | STA. 1031+00 | TO STA. 1032+50

F.A.P. RTE.	SECTION	COUNTY	TOTAL SHEETS	SHEET NO.
338	(112 & 113) WRS-5	DUPAGE	963	826
		CONTRACT NO. 60I31		
FED. ROAD DIST. NO.	ILLINOIS	FED. AID PROJECT		