FINAL SURVEY		BY	DATE
	SURVEYED		
	PLOTTED		
NOTE BOOK	TEMPLATE		
	AREAS		
NO.	AREAS CHECKED		

ORIGINAL SURVEY		BY	DATE
	SURVEYED		
	PLOTTED		
NOTE BOOK	TEMPLATE		
	AREAS		
NO.	AREAS CHECKED		

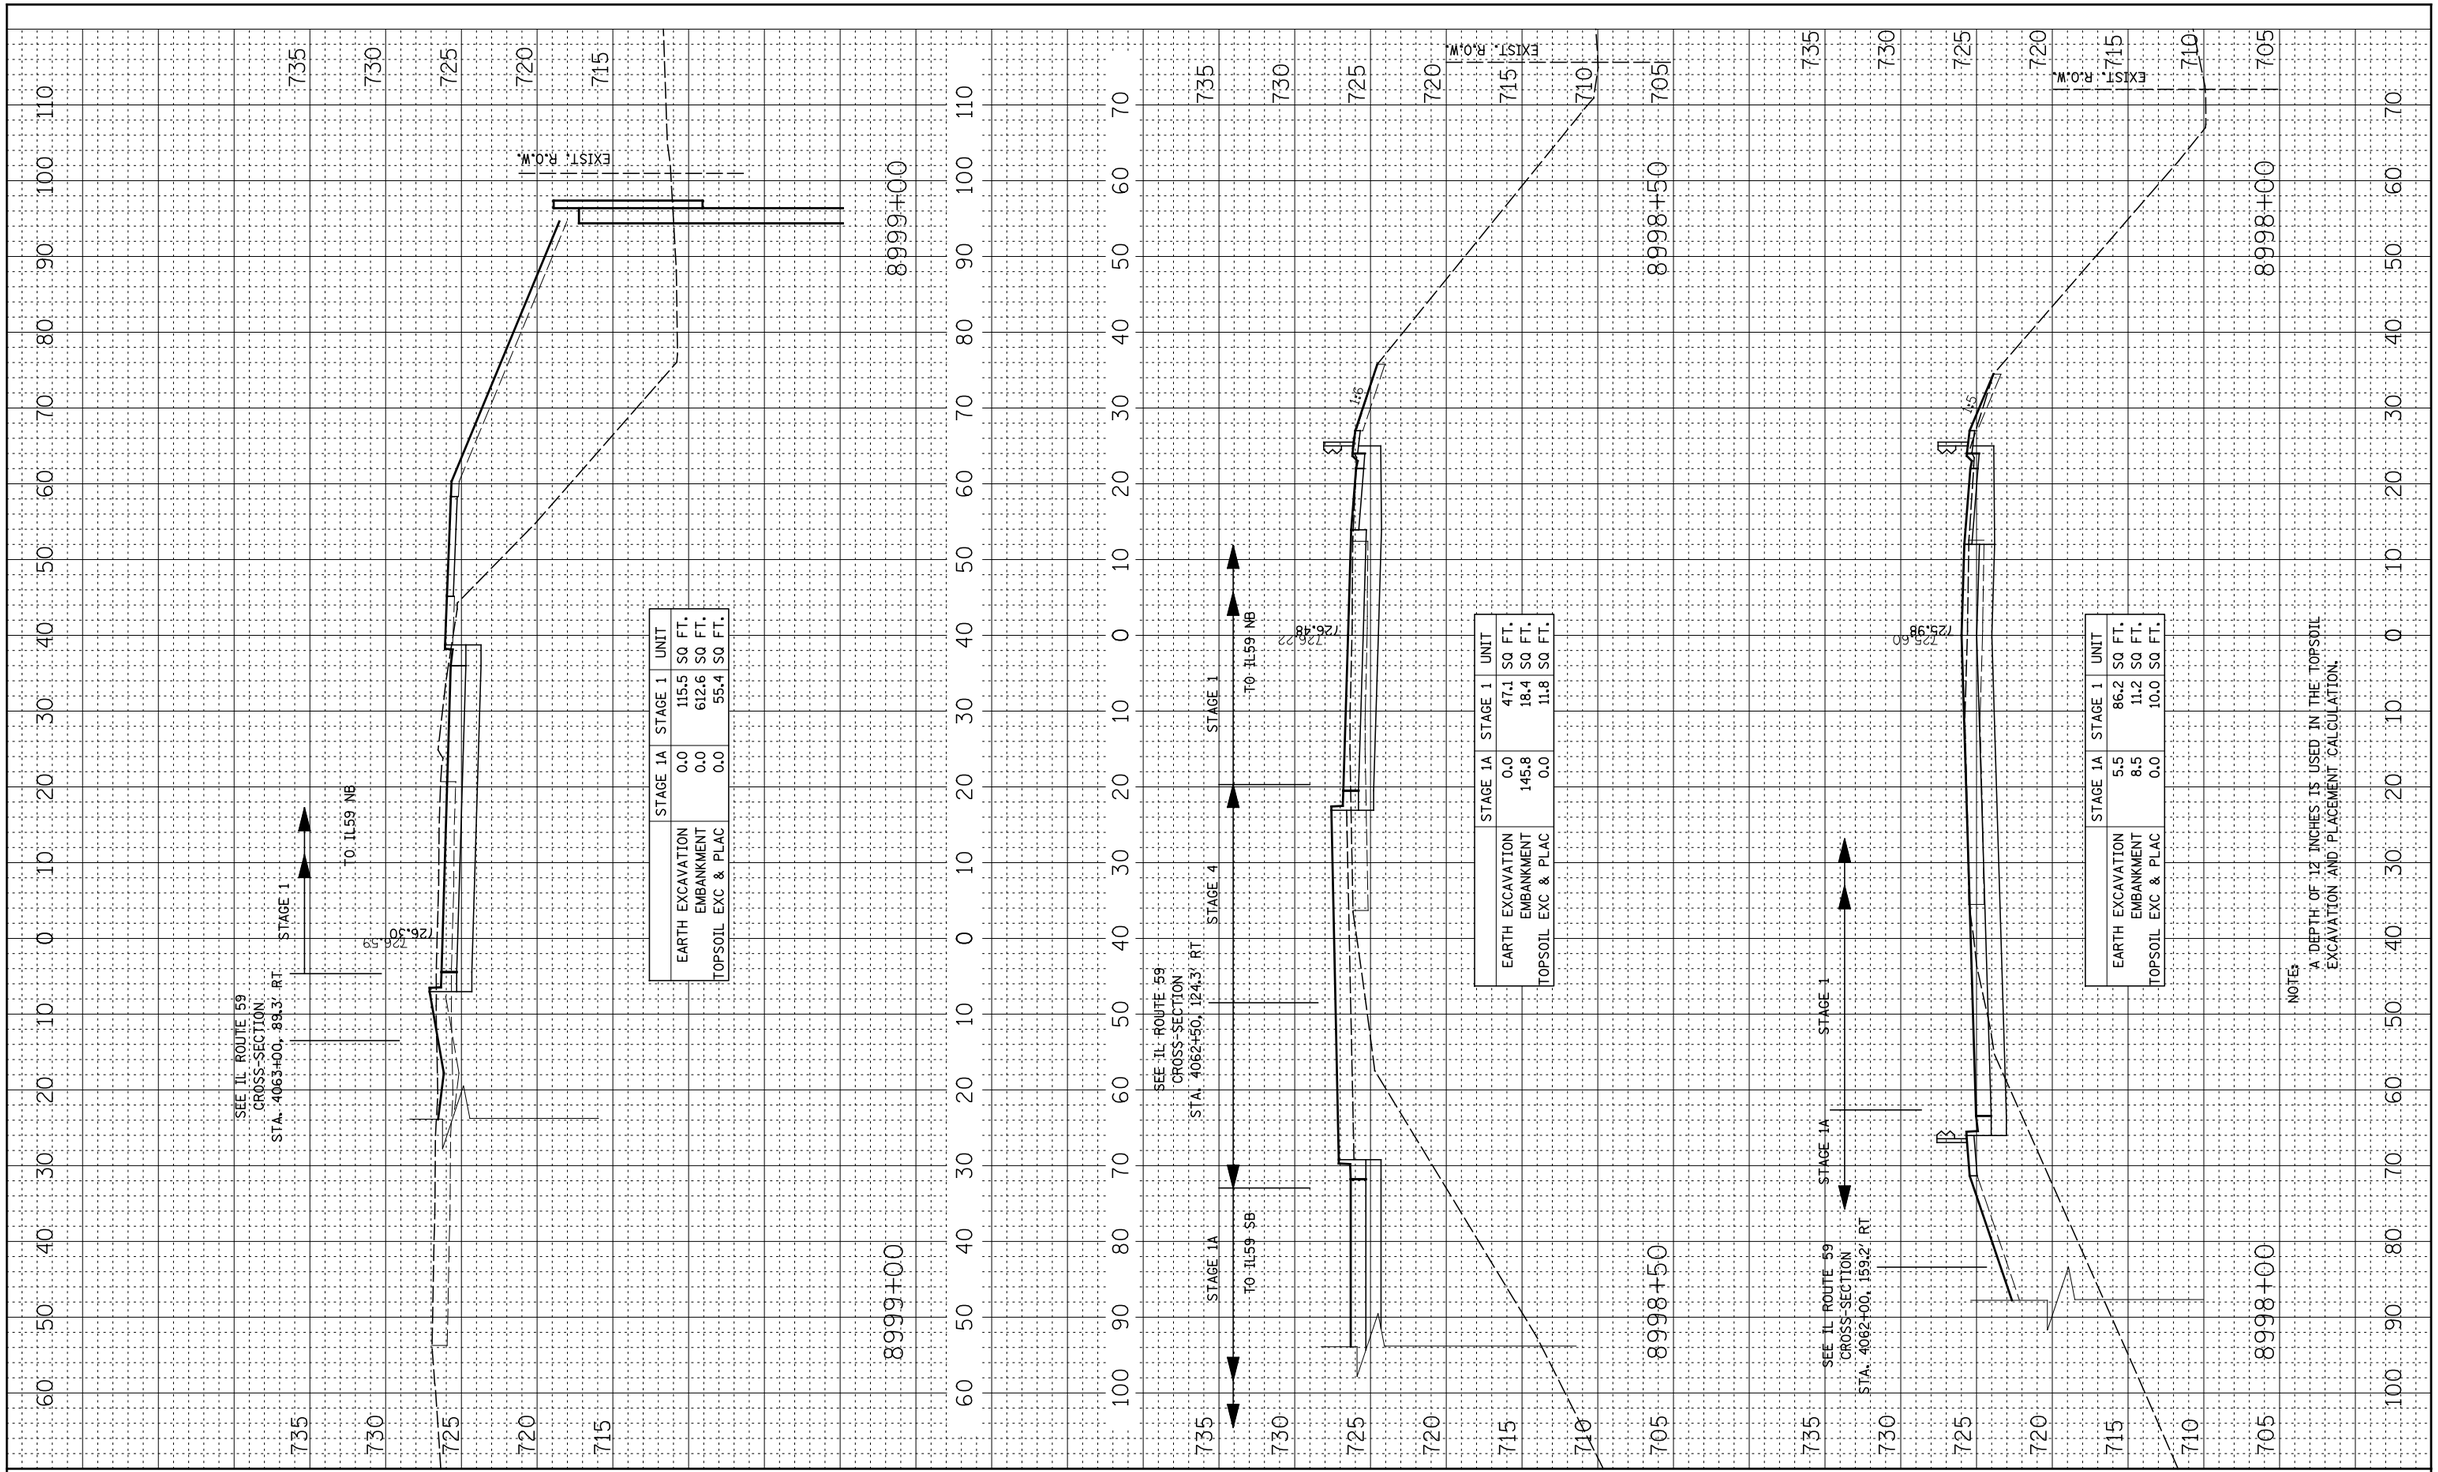

	STAGE 1A	STAGE 1	UNIT
EARTH EXCAVATION	0.0	115.5	SQ FT.
EMBANKMENT	0.0	612.6	SQ FT.
TOPSOIL EXC & PLAC	0.0	55.4	SQ FT.

	STAGE 1A	STAGE 1	UNIT
EARTH EXCAVATION	0.0	47.1	SQ FT.
EMBANKMENT	145.8	18.4	SQ FT.
TOPSOIL EXC & PLAC	0.0	11.8	SQ FT.

	STAGE 1A	STAGE 1	UNIT
EARTH EXCAVATION	5.5	86.2	SQ FT.
EMBANKMENT	8.5	11.2	SQ FT.
TOPSOIL EXC & PLAC	0.0	10.0	SQ FT.

FILE NAME = $FILE1$	USER NAME = $USER$	DESIGNED - RTA	REVISED -
		DRAWN - KES	REVISED -
	PLOT SCALE = $SCALE$	CHECKED - PJO	REVISED -
	PLOT DATE = $DATE$	DATE - 10/15/2012	REVISED -

STATE OF ILLINOIS
DEPARTMENT OF TRANSPORTATION

CROSS SECTIONS
RAMP B – STAGE 1 THRU 4

SCALE: | SHEET NO. 7 OF 7 SHEETS | STA. 8998+00 | TO STA. 8999+00

F.A.P. RTE.	SECTION	COUNTY	TOTAL SHEETS	SHEET NO.
338	(112 & 113) WRS-5	DUPAGE	963	841
		CONTRACT NO. 60131		
FED. ROAD DIST. NO.	ILLINOIS	FED. AID PROJECT		