| ORIGINAL SURVEY | | BY | DATE |
|---|---|---|---|
| NOTE BOOK | SURVEYED | | |
| | PLOTTED | | |
| | TEMPLATE | | |
| | AREAS | | |
| NO. | AREAS CHECKED | | |

| FINAL SURVEY | | BY | DATE |
|---|---|---|---|
| NOTE BOOK | SURVEYED | | |
| | PLOTTED | | |
| | TEMPLATE | | |
| | AREAS | | |
| NO. | AREAS CHECKED | | |

FILE NAME = $FILE$

USER NAME = $USER$

PLOT SCALE = $SCALE$

PLOT DATE = $DATE$

| | | |
|---|---|---|
| DESIGNED | - | RTA |
| DRAWN | - | KES |
| CHECKED | - | PJO |
| DATE | - | 10/15/2012 |

| | | |
|---|---|---|
| REVISED | - | |
| REVISED | - | |
| REVISED | - | |
| REVISED | - | |

**STATE OF ILLINOIS**
**DEPARTMENT OF TRANSPORTATION**

## CROSS SECTIONS
## RAMP C - PRE-STAGE

SCALE: 1" = 10'

SHEET NO. 2 OF 5 SHEETS STA. 7003+50 TO STA. 7005+00

| F.A.P. RTE. | SECTION | COUNTY | TOTAL SHEET NO. |
|---|---|---|---|
| 338 | (112 & 113) WRS-5 | DUPAGE | 963 843 |

FED. ROAD DIST. NO. | ILLINOIS | FED. AID PROJECT

CONTRACT NO. 60131

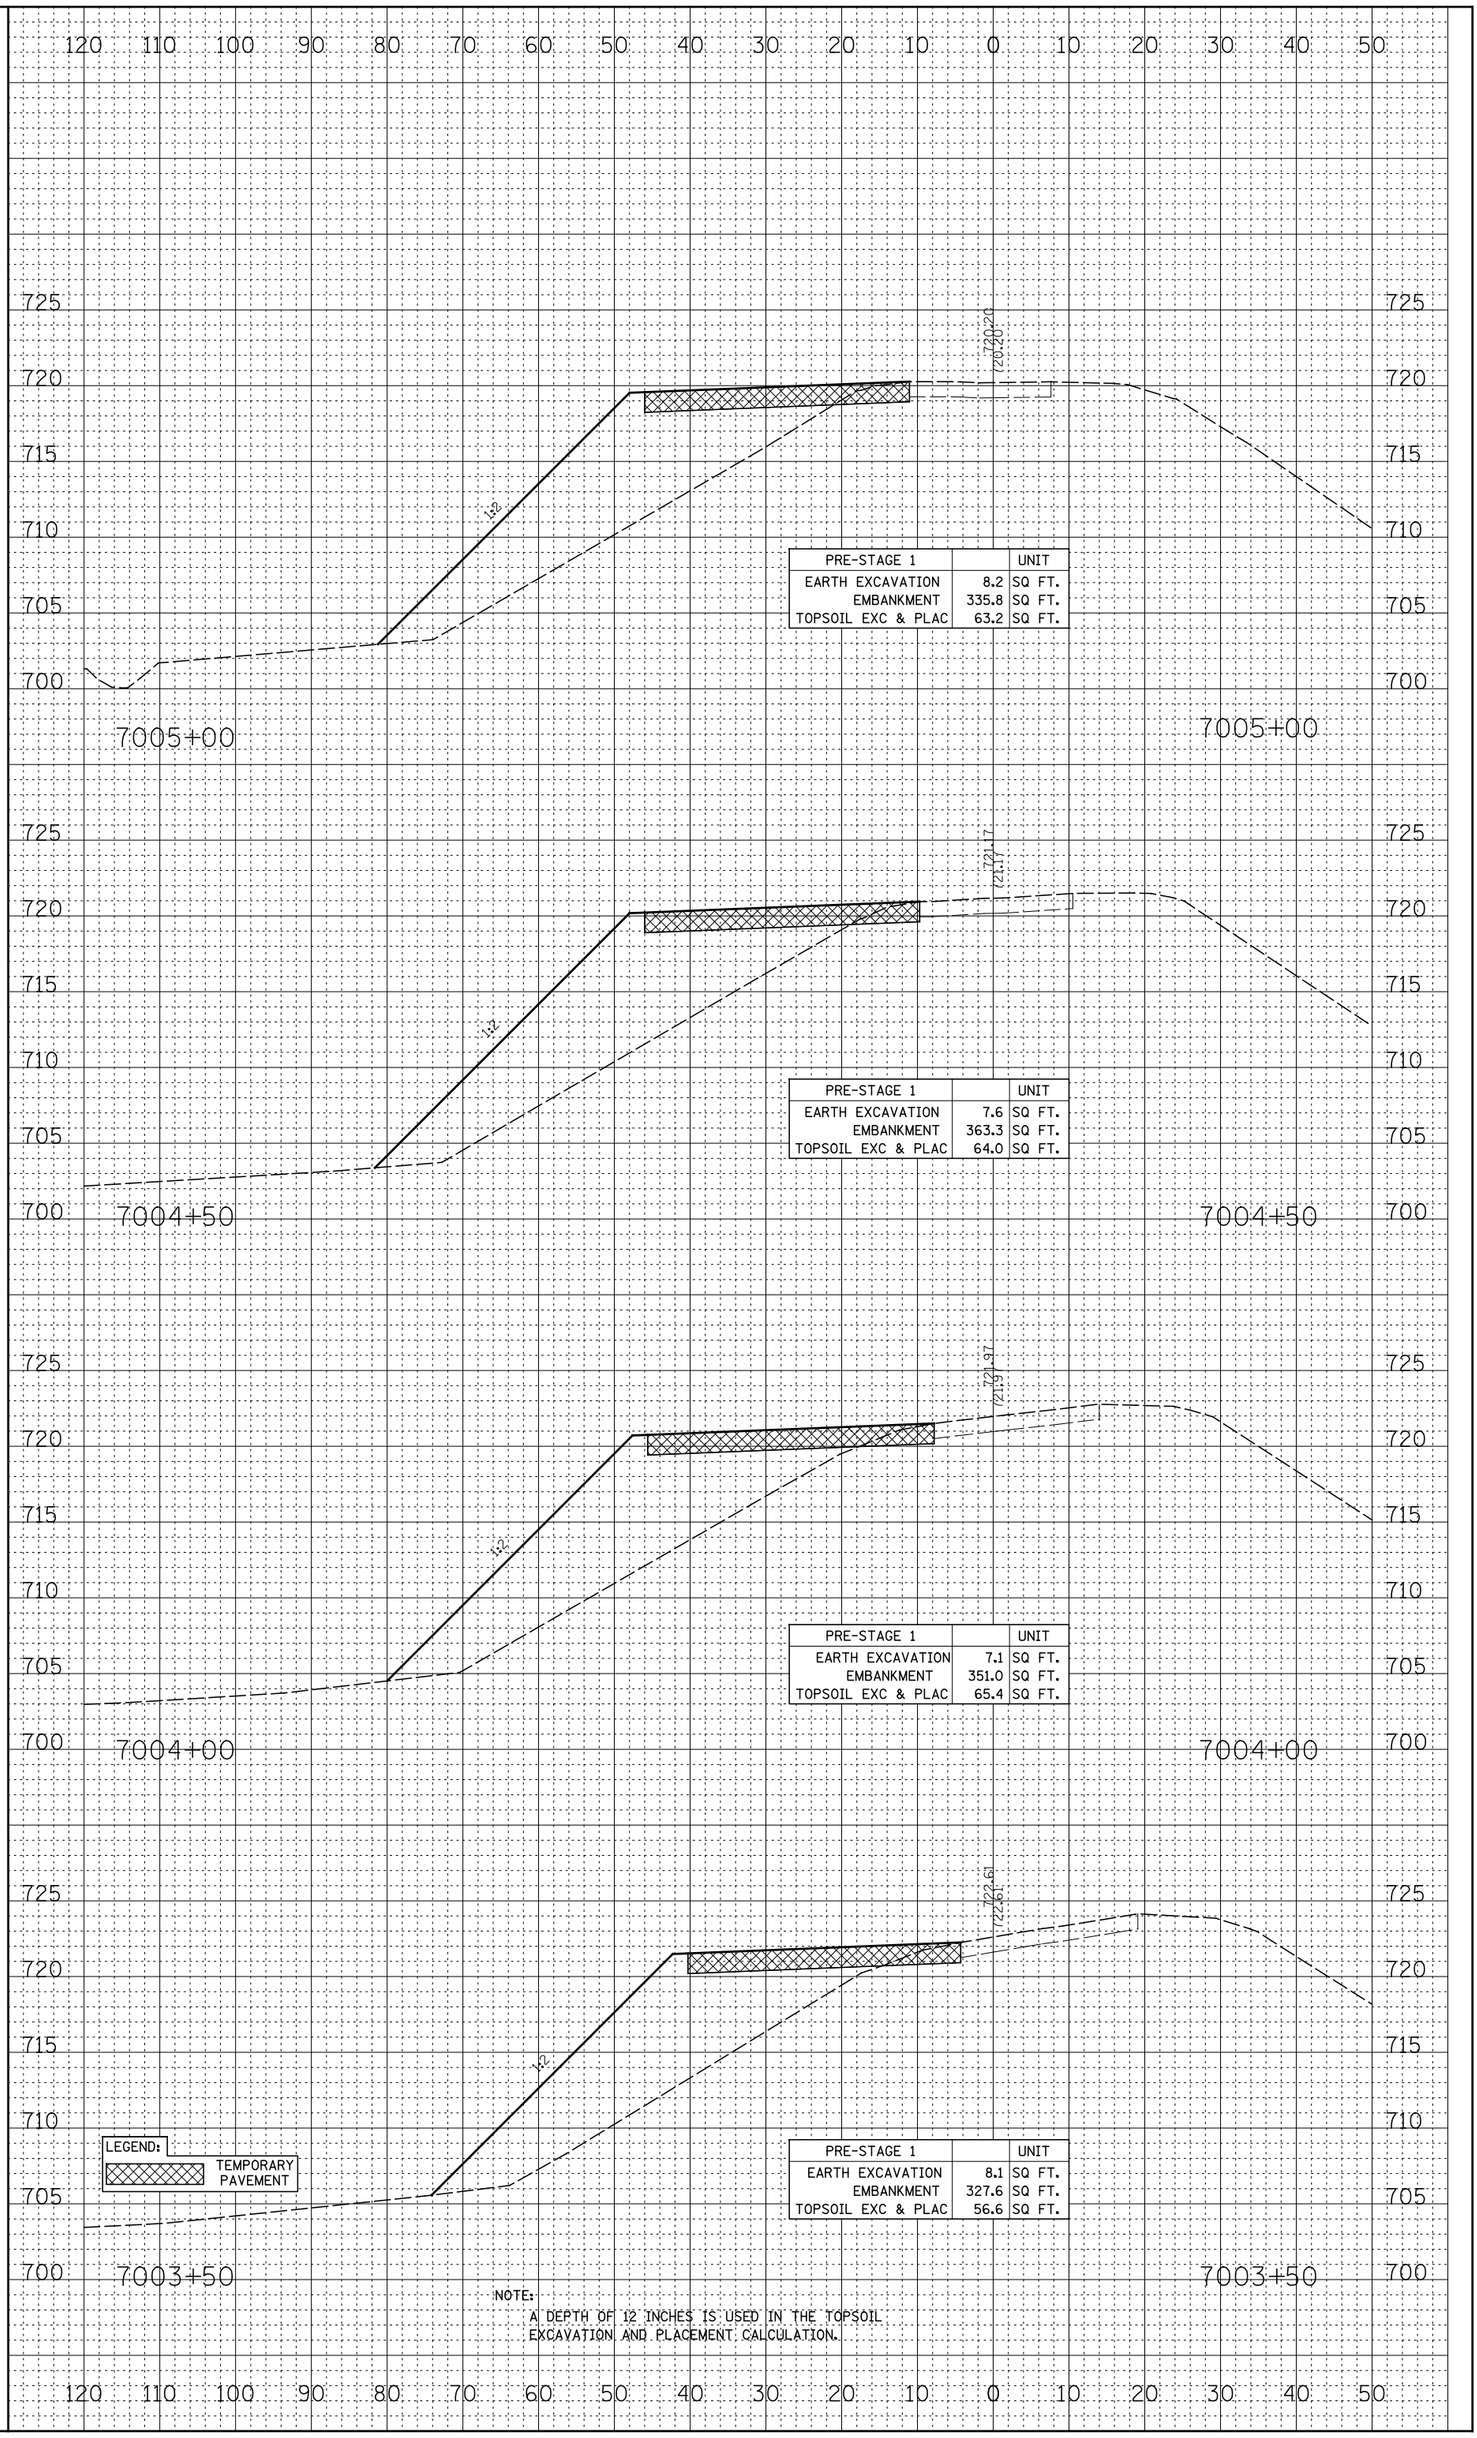


| PRE-STAGE 1 | | UNIT |
|---|---|---|
| EARTH EXCAVATION | 8.2 | SQ FT. |
| EMBANKMENT | 335.8 | SQ FT. |
| TOPSOIL EXC & PLAC | 63.2 | SQ FT. |

| PRE-STAGE 1 | | UNIT |
|---|---|---|
| EARTH EXCAVATION | 7.6 | SQ FT. |
| EMBANKMENT | 363.3 | SQ FT. |
| TOPSOIL EXC & PLAC | 64.0 | SQ FT. |

| PRE-STAGE 1 | | UNIT |
|---|---|---|
| EARTH EXCAVATION | 7.1 | SQ FT. |
| EMBANKMENT | 351.0 | SQ FT. |
| TOPSOIL EXC & PLAC | 65.4 | SQ FT. |

| PRE-STAGE 1 | | UNIT |
|---|---|---|
| EARTH EXCAVATION | 8.1 | SQ FT. |
| EMBANKMENT | 327.6 | SQ FT. |
| TOPSOIL EXC & PLAC | 56.6 | SQ FT. |

NOTE:
A DEPTH OF 12 INCHES IS USED IN THE TOPSOIL EXCAVATION AND PLACEMENT CALCULATION.