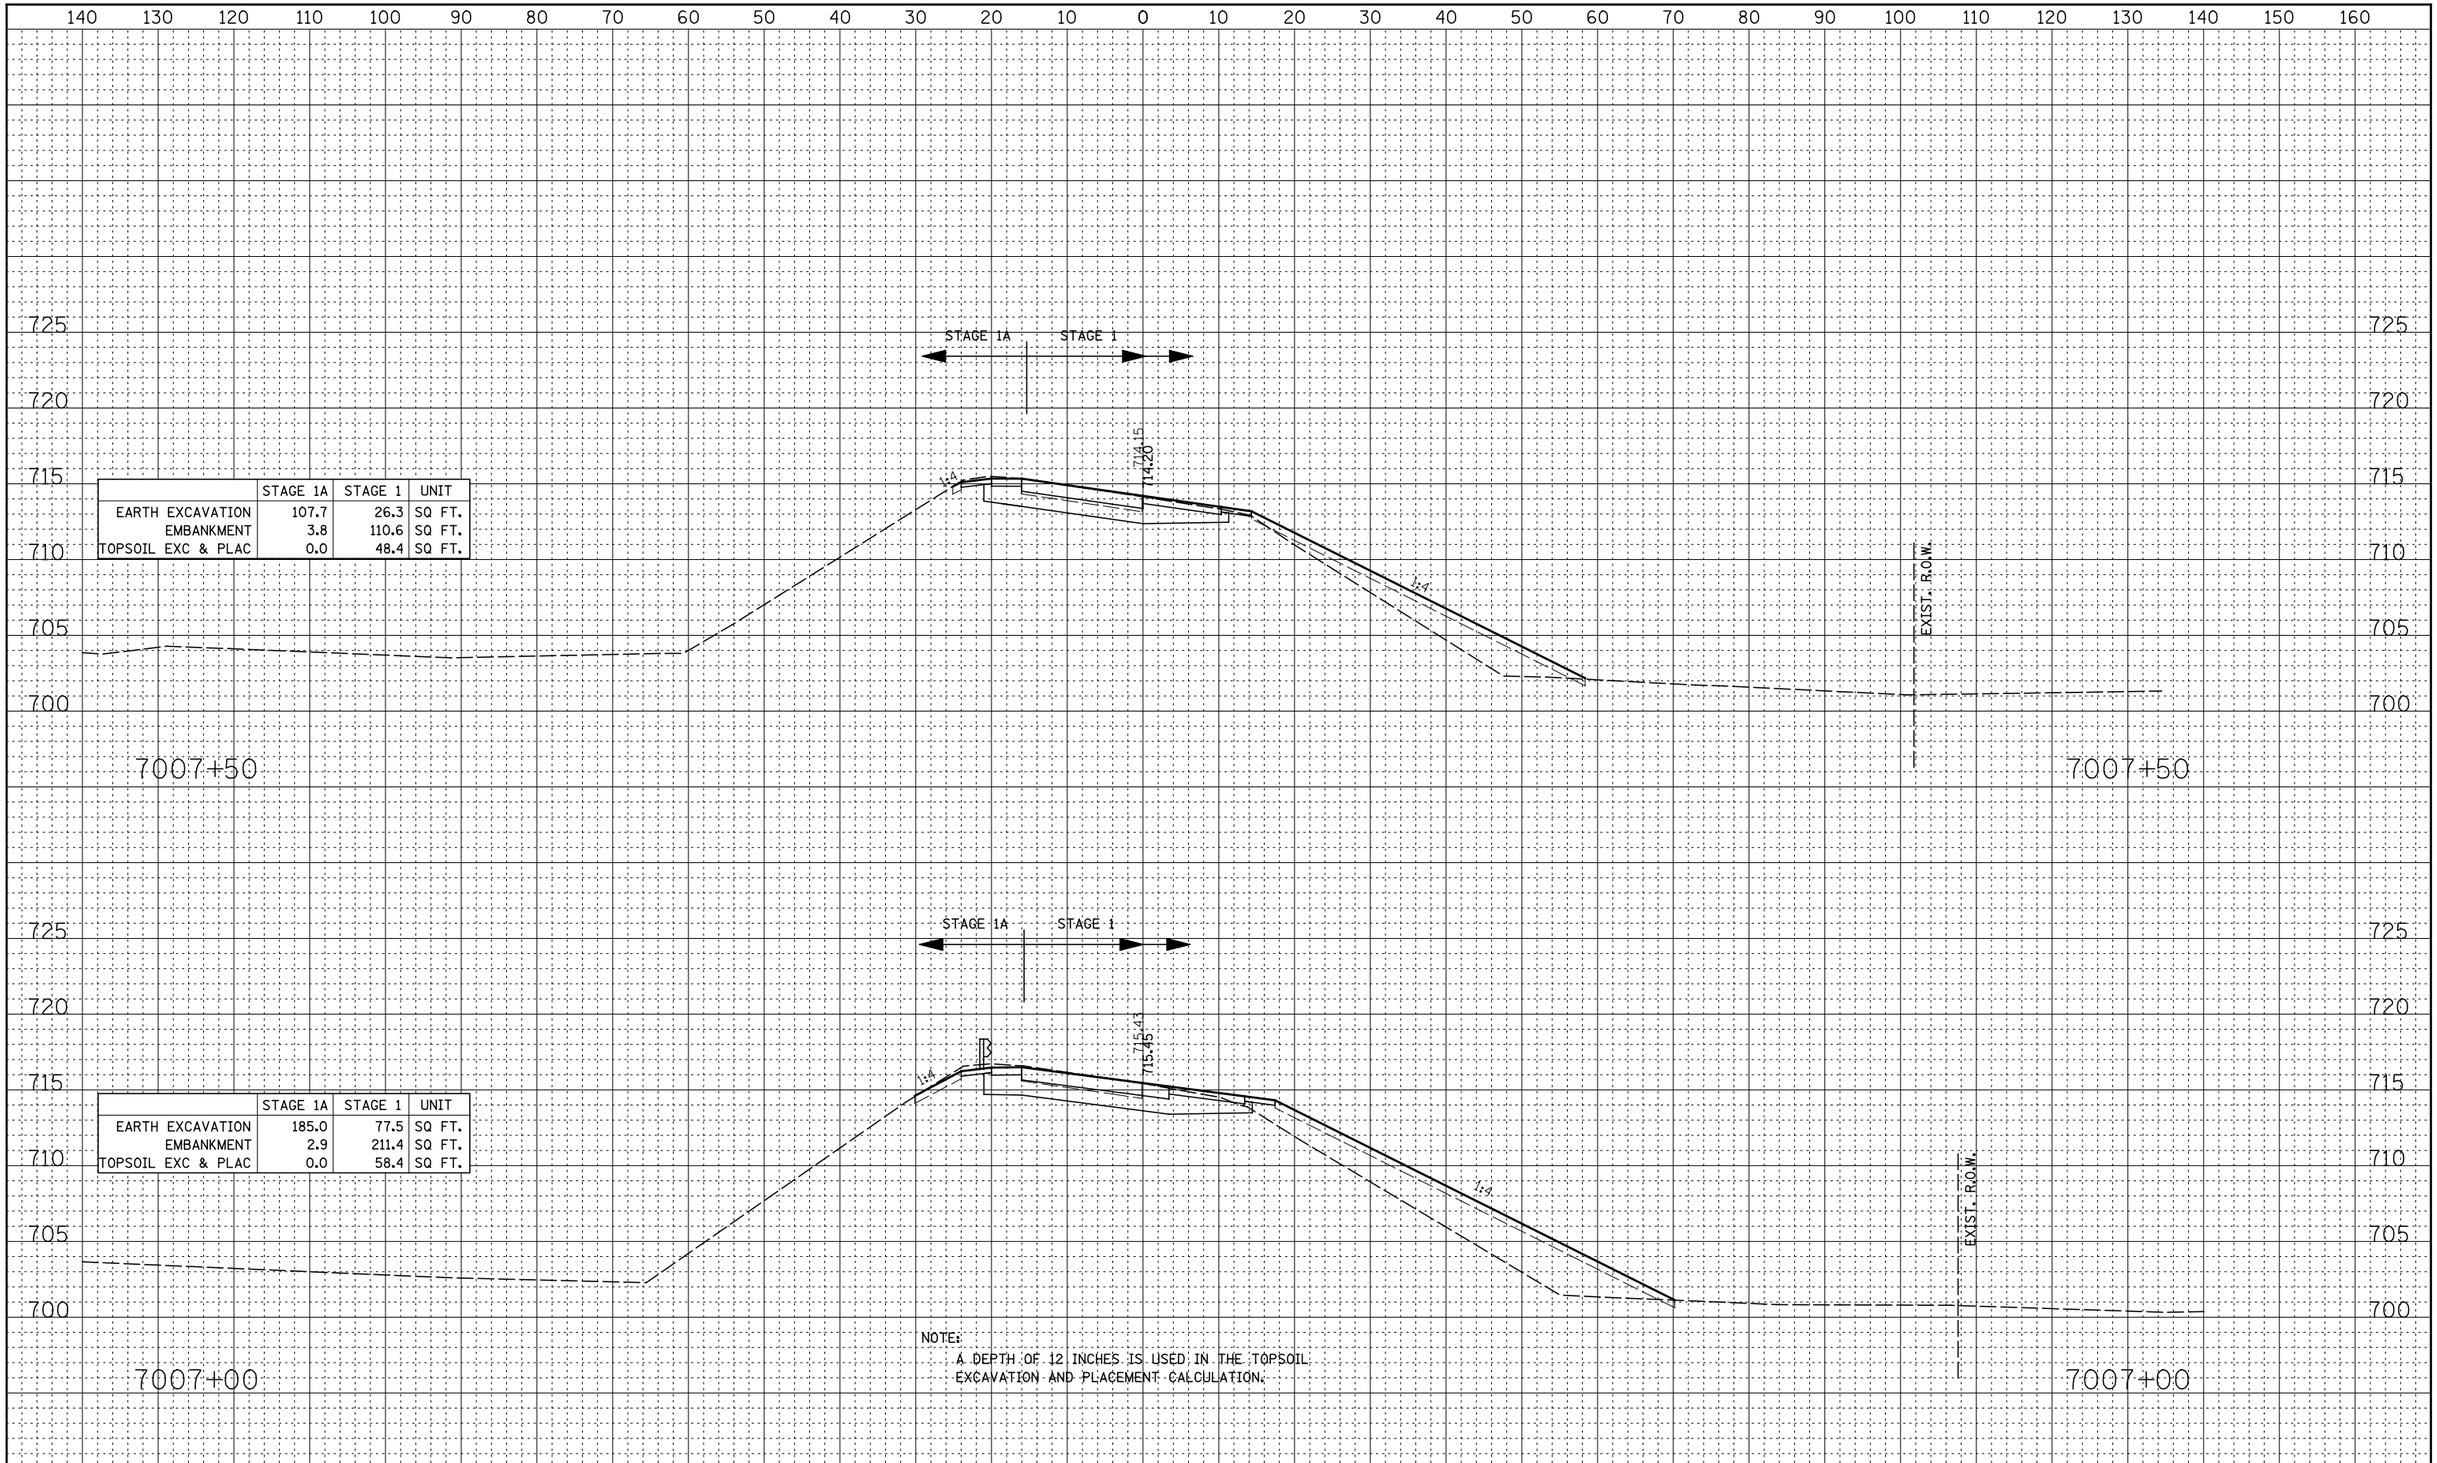

	STAGE 1A	STAGE 1	UNIT
EARTH EXCAVATION	107.7	26.3	SQ FT.
EMBANKMENT	3.8	110.6	SQ FT.
TOPSOIL EXC & PLAC	0.0	48.4	SQ FT.

	STAGE 1A	STAGE 1	UNIT
EARTH EXCAVATION	185.0	77.5	SQ FT.
EMBANKMENT	2.9	211.4	SQ FT.
TOPSOIL EXC & PLAC	0.0	58.4	SQ FT.

NOTE:
A DEPTH OF 12 INCHES IS USED IN THE TOPSOIL EXCAVATION AND PLACEMENT CALCULATION.

FINAL SURVEY	BY	DATE
SURVEYED		
PLOTTED		
TEMPLATE		
AREAS		
AREAS CHECKED		
NOTE BOOK		
NO.		

ORIGINAL SURVEY	BY	DATE
SURVEYED		
PLOTTED		
TEMPLATE		
AREAS		
AREAS CHECKED		
NOTE BOOK		
NO.		

FILE NAME = $FILEL$	USER NAME = $USER$	DESIGNED - RTA	REVISED -
		DRAWN - KES	REVISED -
	PLOT SCALE = $SCALE$	CHECKED - PJO	REVISED -
	PLOT DATE = $DATE$	DATE - 10/15/2012	REVISED -

STATE OF ILLINOIS
DEPARTMENT OF TRANSPORTATION

CROSS SECTIONS
RAMP C – STAGE 1 THRU 4

SCALE: | SHEET NO. 7 OF 13 SHEETS | STA. 7007+00 TO STA. 7007+50

F.A.P. RTE.	SECTION	COUNTY	TOTAL SHEETS	SHEET NO.
338	(112 & 113) WRS-5	DUPAGE	963	853

CONTRACT NO. 60I31

FED. ROAD DIST. NO. | ILLINOIS | FED. AID PROJECT