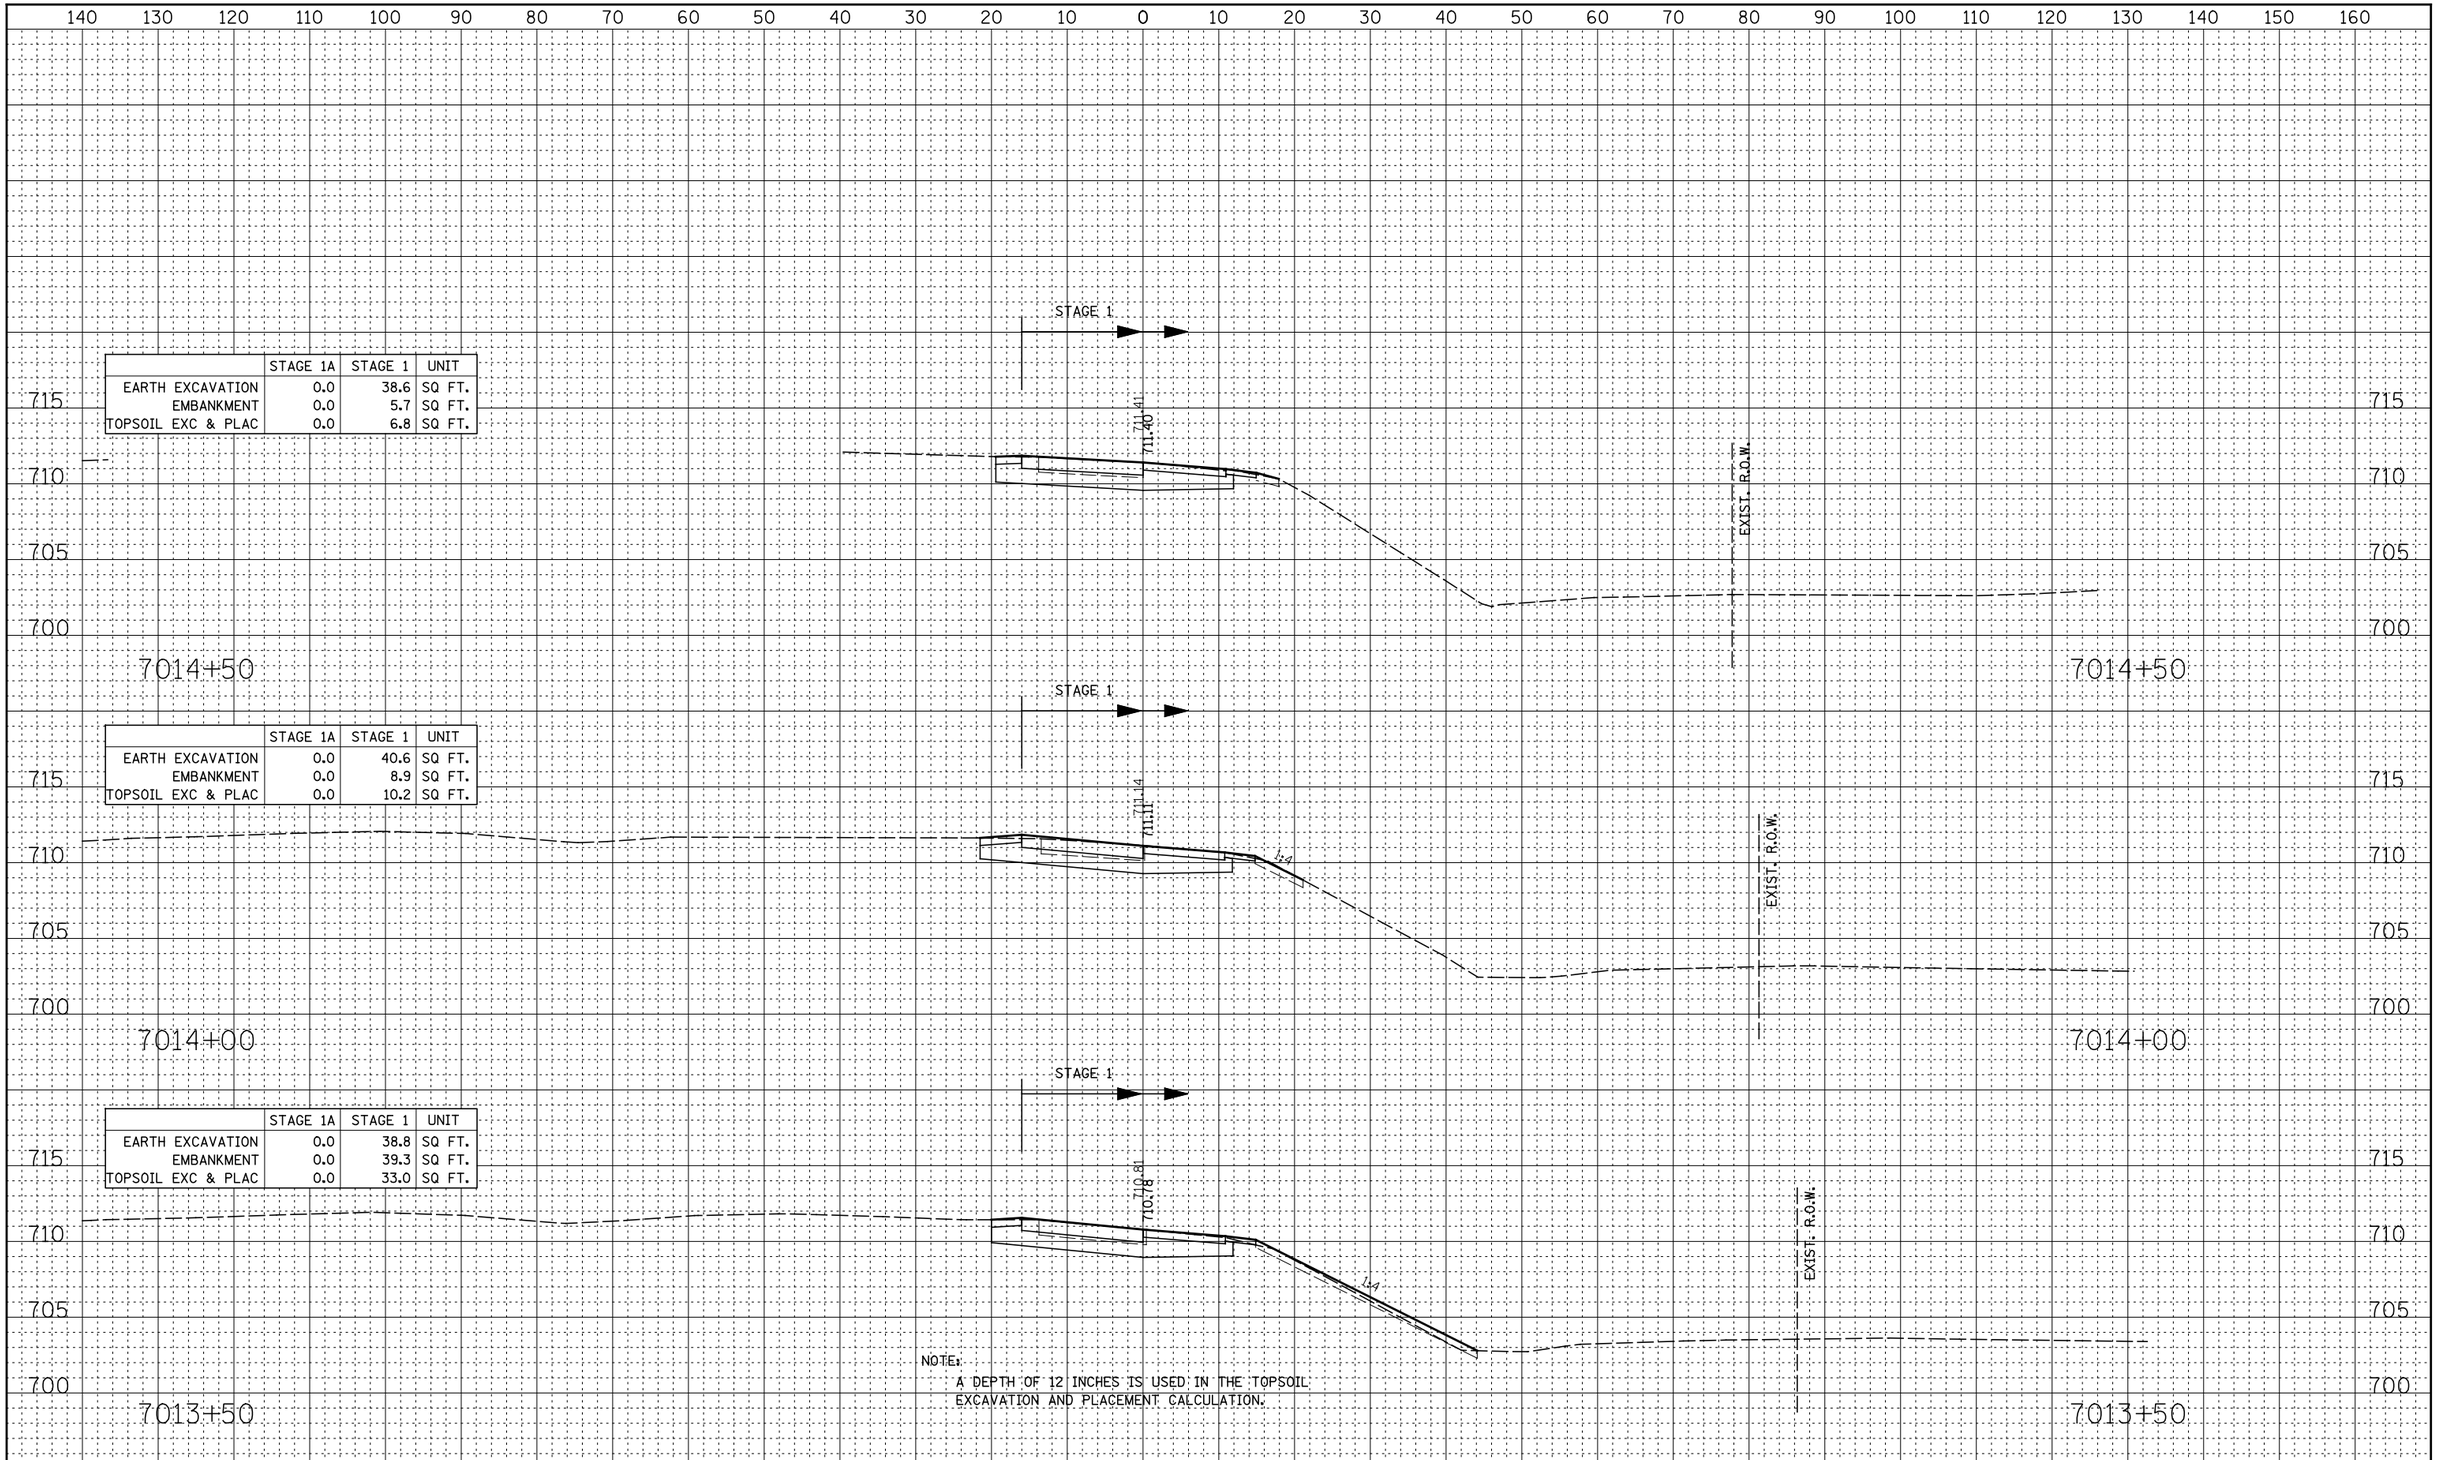

	STAGE 1A	STAGE 1	UNIT
EARTH EXCAVATION	0.0	38.6	SQ FT.
EMBANKMENT	0.0	5.7	SQ FT.
TOPSOIL EXC & PLAC	0.0	6.8	SQ FT.

	STAGE 1A	STAGE 1	UNIT
EARTH EXCAVATION	0.0	40.6	SQ FT.
EMBANKMENT	0.0	8.9	SQ FT.
TOPSOIL EXC & PLAC	0.0	10.2	SQ FT.

	STAGE 1A	STAGE 1	UNIT
EARTH EXCAVATION	0.0	38.8	SQ FT.
EMBANKMENT	0.0	39.3	SQ FT.
TOPSOIL EXC & PLAC	0.0	33.0	SQ FT.

NOTE:
A DEPTH OF 12 INCHES IS USED IN THE TOPSOIL EXCAVATION AND PLACEMENT CALCULATION.

FINAL SURVEY	BY	DATE
NOTE BOOK	SURVEYED	
NO.	PLOTTED	
	TEMPLATE	
	AREAS	
	AREAS CHECKED	

ORIGINAL SURVEY	BY	DATE
NOTE BOOK	SURVEYED	
NO.	PLOTTED	
	TEMPLATE	
	AREAS	
	AREAS CHECKED	

FILE NAME = $FILEL$	USER NAME = $USER$	DESIGNED - RTA	REVISED -
		DRAWN - KES	REVISED -
	PLOT SCALE = $SCALE$	CHECKED - PJO	REVISED -
	PLOT DATE = $DATE$	DATE - 10/15/2012	REVISED -

STATE OF ILLINOIS
DEPARTMENT OF TRANSPORTATION

CROSS SECTIONS
RAMP C – STAGE 1 THRU 4

SCALE: | SHEET NO. 12 OF 13 SHEETS | STA. 7013+50 TO STA. 7014+50

F.A.P. RTE.	SECTION	COUNTY	TOTAL SHEETS	SHEET NO.
338	(112 & 113) WRS-5	DUPAGE	963	858
		CONTRACT NO. 60I31		

FED. ROAD DIST. NO. | ILLINOIS | FED. AID PROJECT