FINAL SURVEY	NOTE BOOK	
	NO.	

BY	DATE
SURVEYED	
PLOTTED	
TEMPLATE	
AREAS	
AREAS CHECKED	

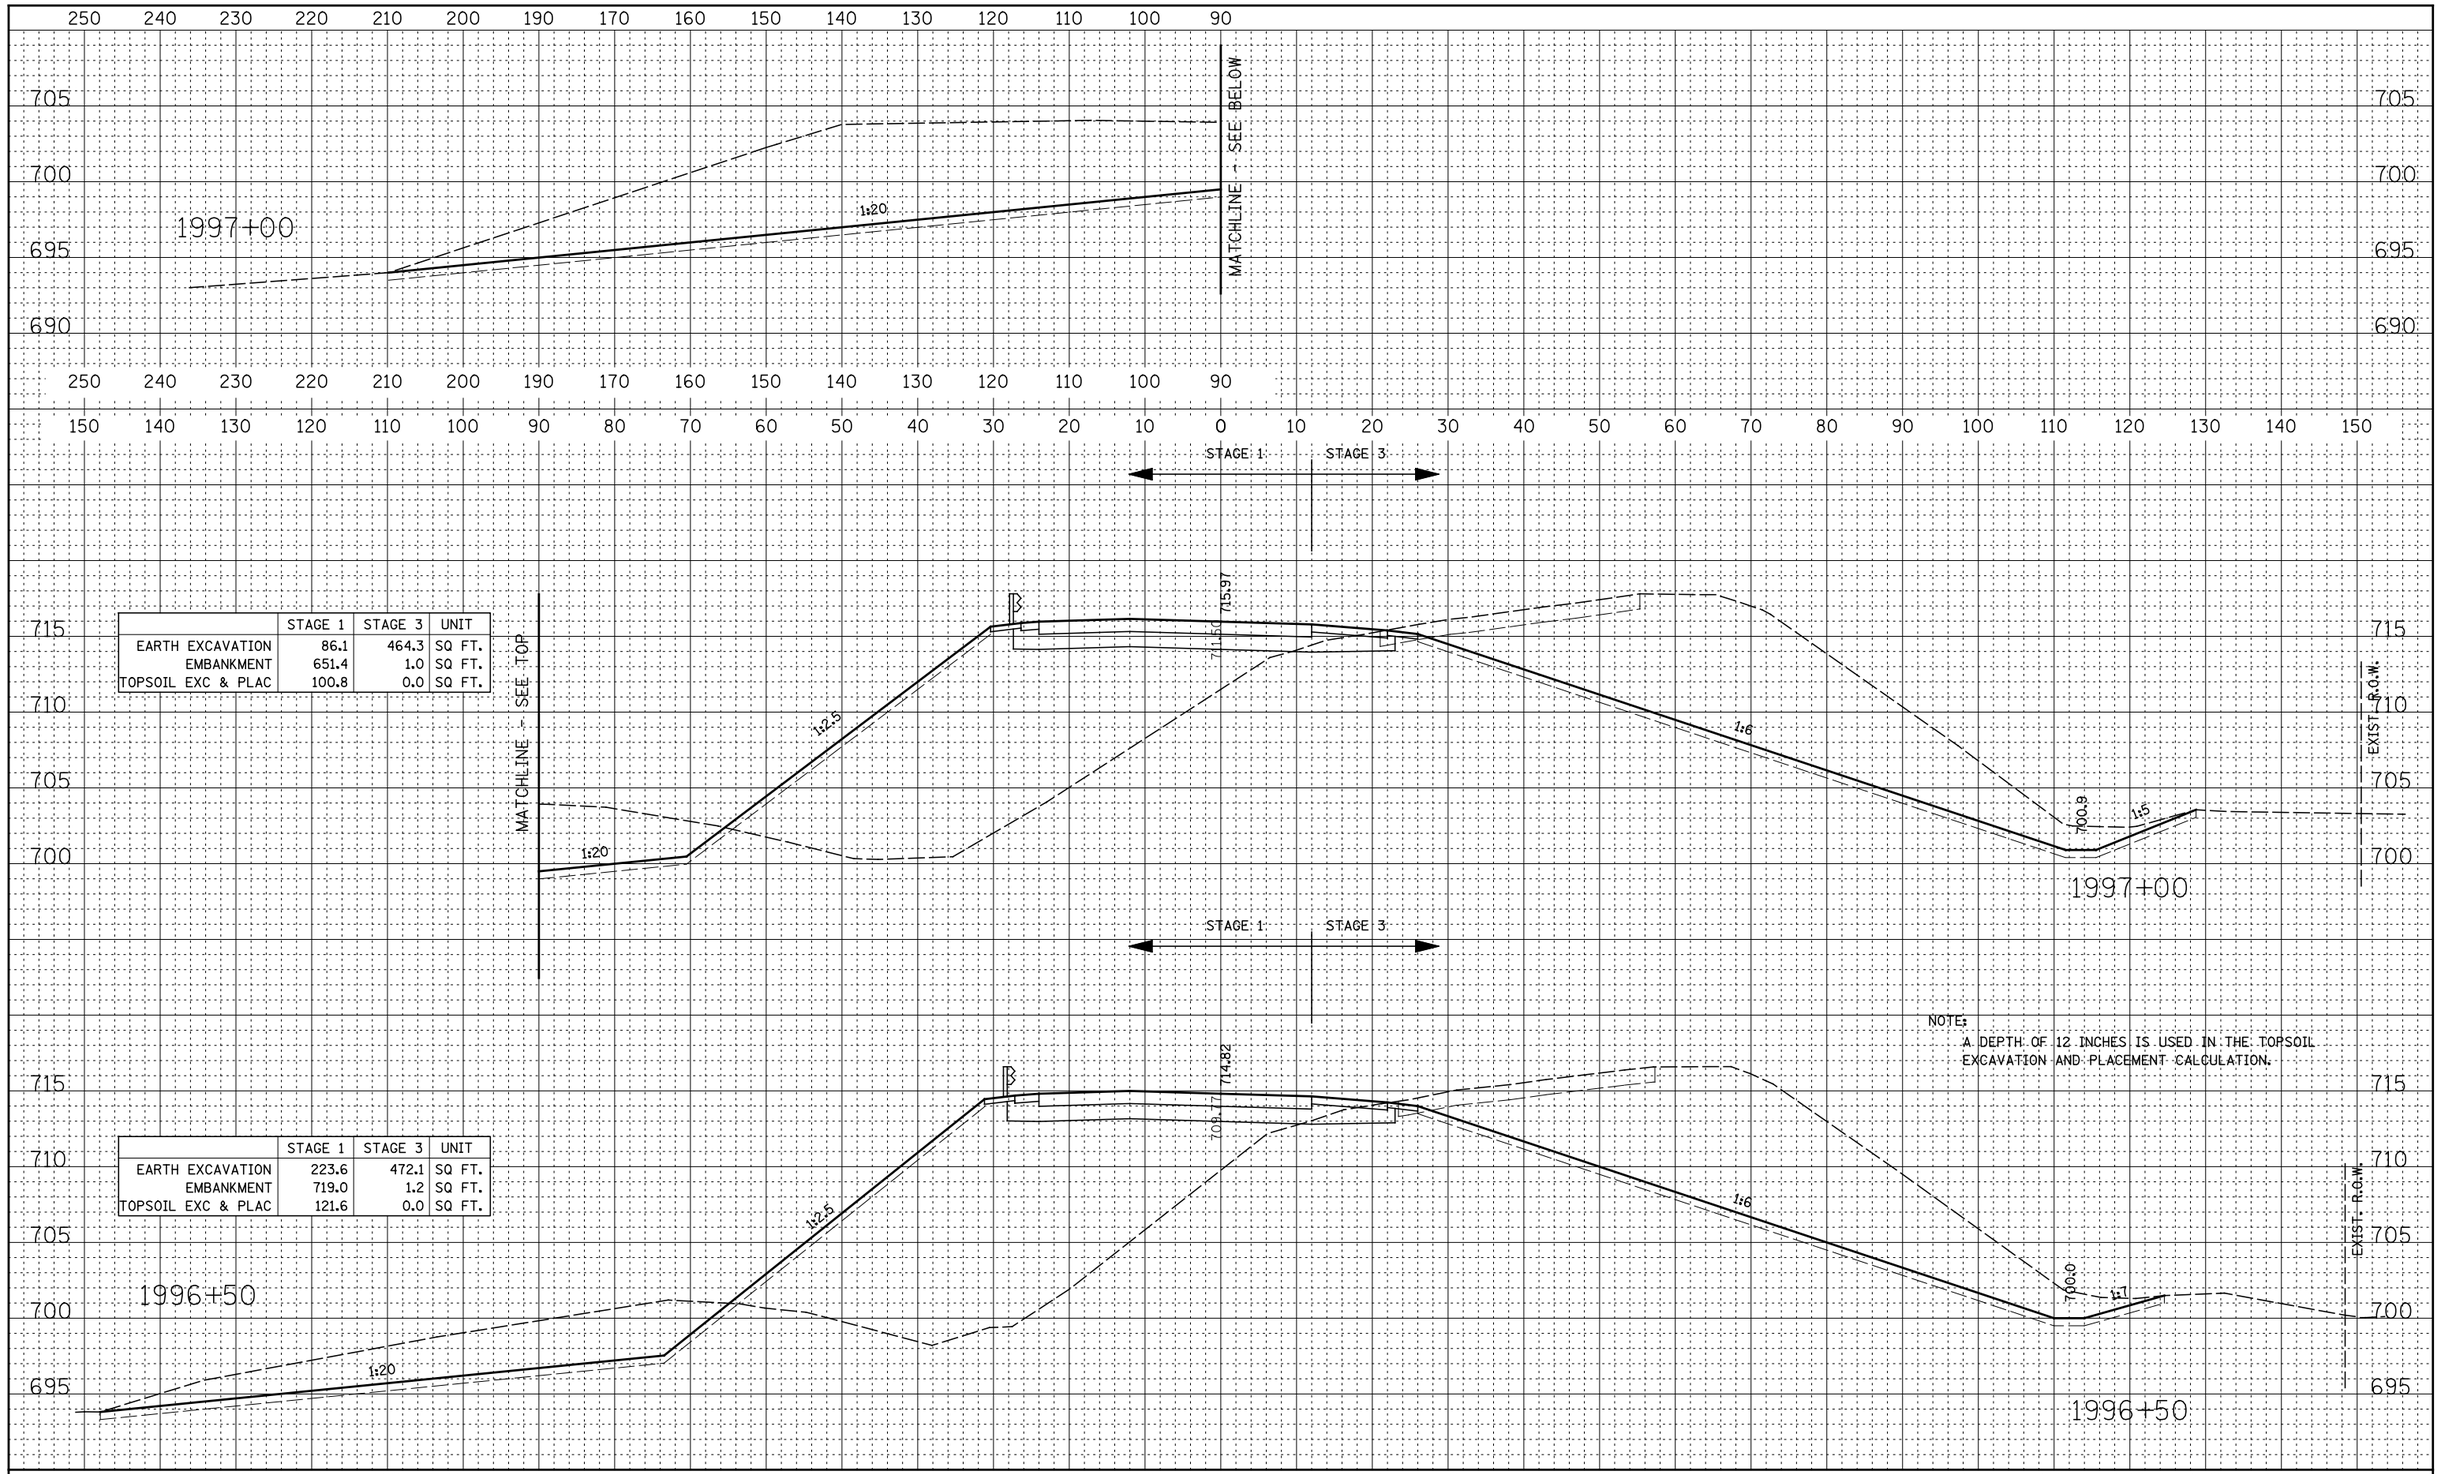

	STAGE 1	STAGE 3	UNIT
EARTH EXCAVATION	86.1	464.3	SQ FT.
EMBANKMENT	651.4	1.0	SQ FT.
TOPSOIL EXC & PLAC	100.8	0.0	SQ FT.

	STAGE 1	STAGE 3	UNIT
EARTH EXCAVATION	223.6	472.1	SQ FT.
EMBANKMENT	719.0	1.2	SQ FT.
TOPSOIL EXC & PLAC	121.6	0.0	SQ FT.

NOTE:
A DEPTH OF 12 INCHES IS USED IN THE TOPSOIL EXCAVATION AND PLACEMENT CALCULATION.

ORIGINAL SURVEY	NOTE BOOK	
	NO.	

BY	DATE
SURVEYED	
PLOTTED	
TEMPLATE	
AREAS	
AREAS CHECKED	

FILE NAME = $FILEL$	USER NAME = $USER$	DESIGNED - RTA	REVISED -
		DRAWN - KES	REVISED -
	PLOT SCALE = $SCALE$	CHECKED - PJO	REVISED -
	PLOT DATE = $DATE$	DATE - 10/15/2012	REVISED -

STATE OF ILLINOIS
DEPARTMENT OF TRANSPORTATION

CROSS SECTIONS
RAMP D – STAGE 1 THRU 4

SCALE: | SHEET NO. 9 OF 11 SHEETS | STA. 1996+50 | TO STA. 1997+00

F.A.P. RTE.	SECTION	COUNTY	TOTAL SHEETS	SHEET NO.
338	(112 & 113) WRS-5	DUPAGE	963	873
		CONTRACT NO. 60I31		
FED. ROAD DIST. NO.	ILLINOIS	FED. AID PROJECT		