ROUTE	SECTION	COUNTY	TOTAL SHEETS	SHEET NUMBER
FAP 383	2010-051 BP	COOK	43	25

CONTRACT NO. 60L32

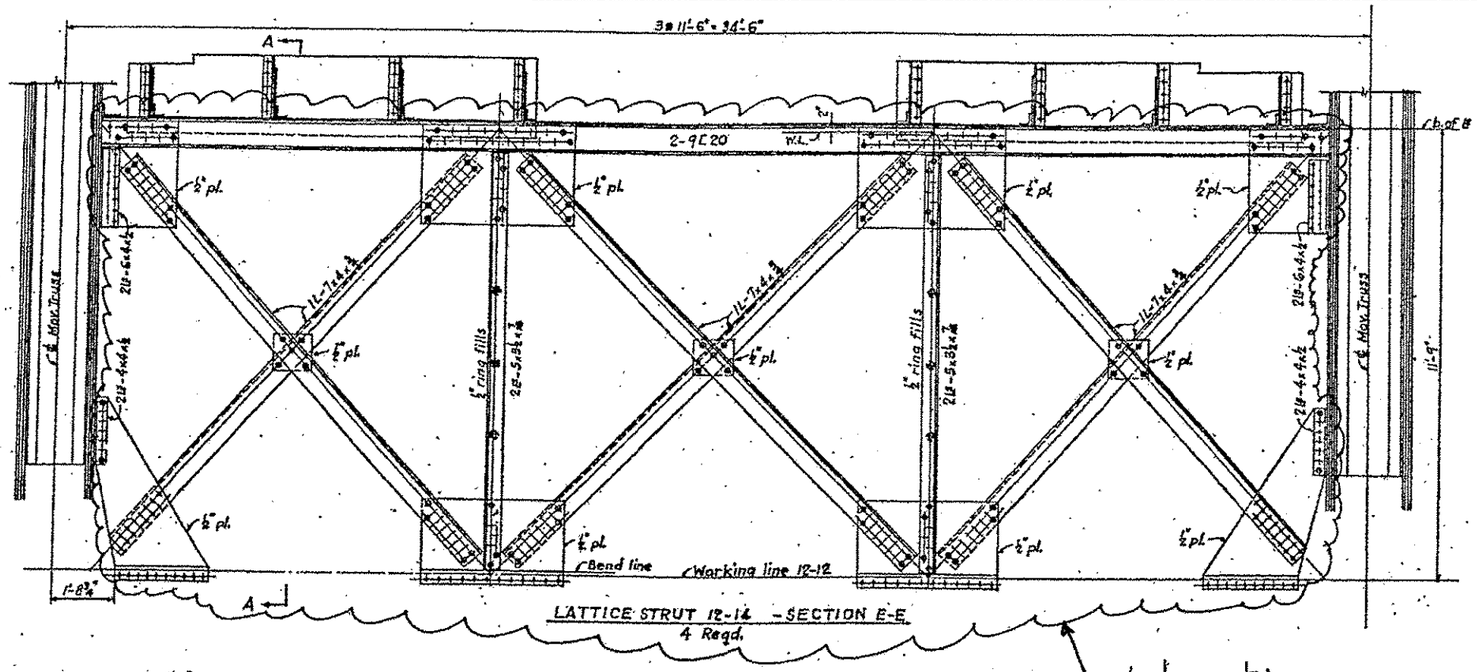

4 Locations

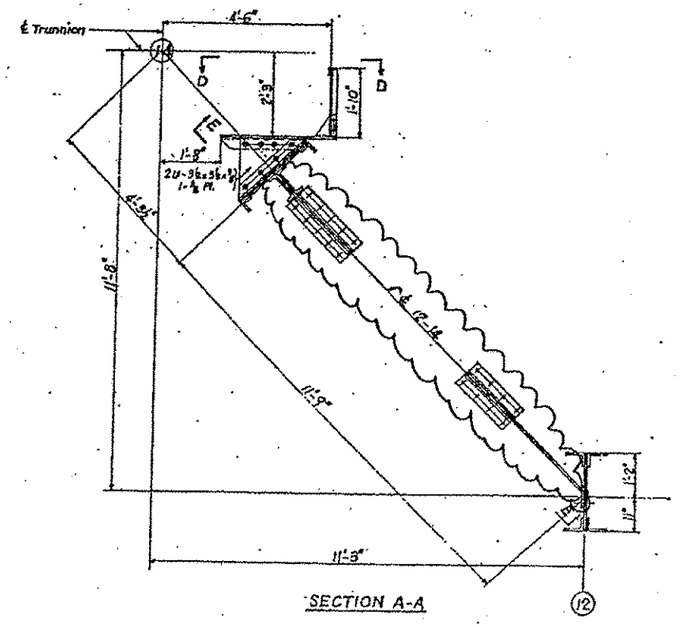

CLOUDED AREAS DESIGNATE:
CLEANING AND PAINTING STEEL BRIDGE

LATTICE STRUT & PLATFORMS

ILLINOIS DEPARTMENT OF TRANSPORTATION

EXISTING BRIDGE PLAN

SN 016-0202
OHIO ST. FEEDER