ROUTE	SECTION	COUNTY	TOTAL SHEETS	SHEET NUMBER
FAP 383	2010-051 BP	COOK	43	36

CONTRACT NO. 60L32

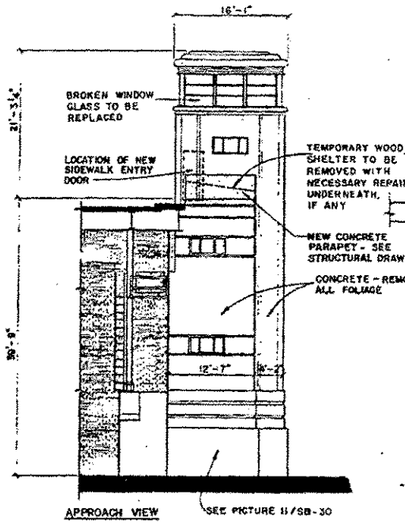

1 SB-29 EAST ELEVATION - EAST OPERATORS HOUSE
SCALE: 1/8" = 1'-0"

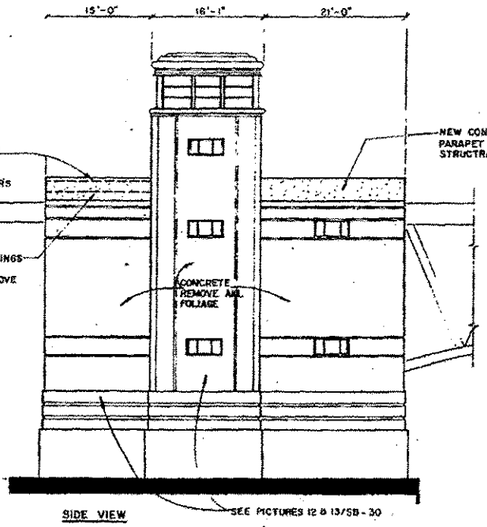

2 SB-29 NORTH ELEVATION - EAST OPERATORS HOUSE
SCALE: 1/8" = 1'-0"

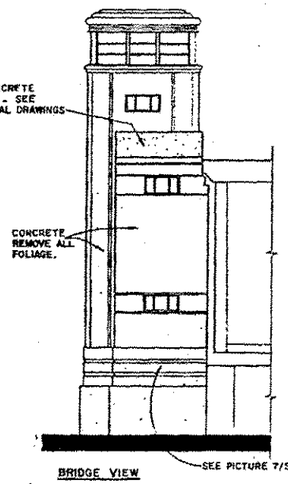

3 SB-29 WEST ELEVATION - EAST OPERATORS HOUSE
SCALE: 1/8" = 1'-0"

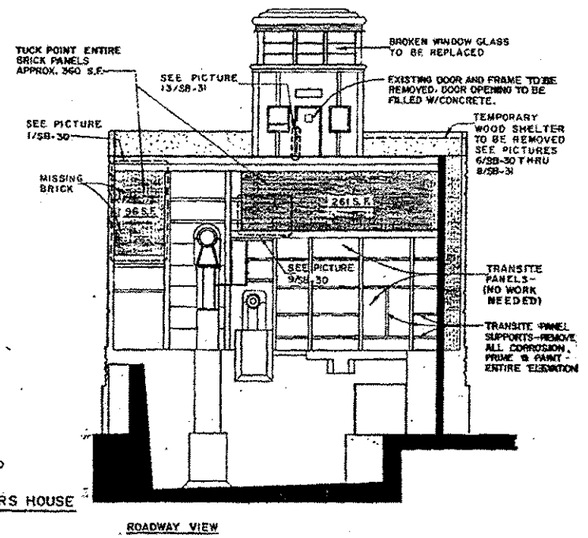

4 SB-29 SOUTH ELEVATION - EAST OPERATORS HOUSE
SCALE: 1/8" = 1'-0"

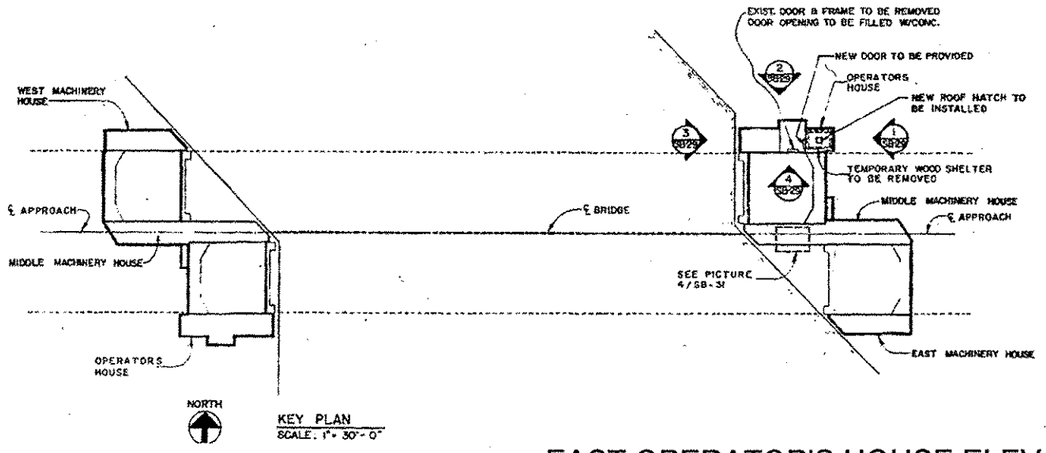

EAST OPERATOR'S HOUSE ELEVATION

FOR INFORMATION ONLY

ILLINOIS DEPARTMENT OF TRANSPORTATION

ASBESTOS REMOVAL DETAILS

SN 016-0202
OHIO ST. FEEDER