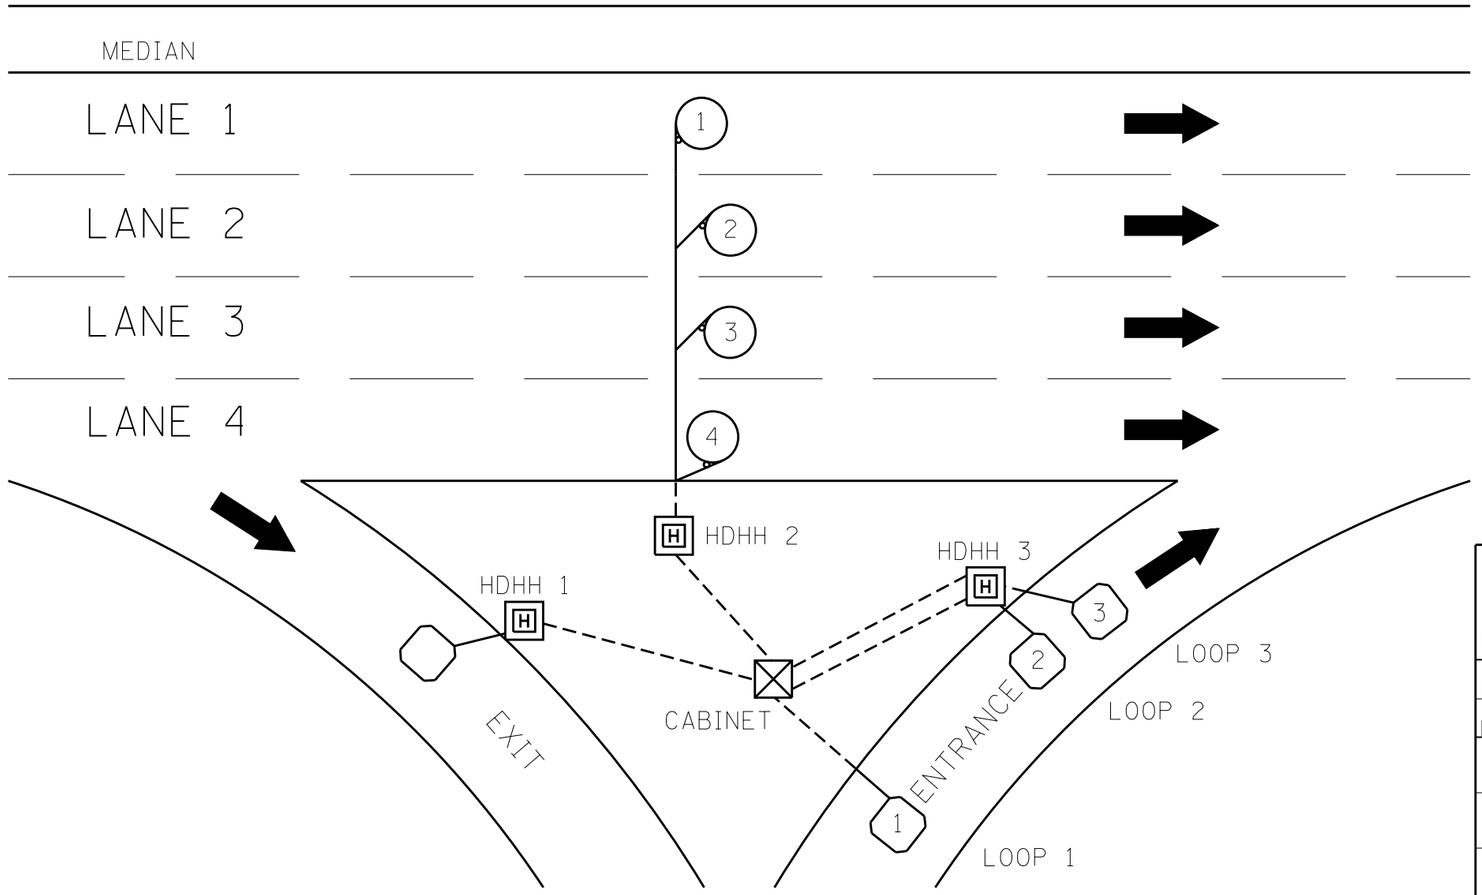

SUGGESTED TAG
PANDUIT
#MP250W175-C
OR EQUIVALENT

HDHH 1 EXAMPLE

IB-EB EXIT
CCW IN/
TO CABINET #____

HDHH 2 EXAMPLE

IB (OB) LANE #__
CCW /OUT
TO CABINET #____

HDHH 3 EXAMPLE

IB-EB ENT.
LOOP #2
CW IN/

NOTE:

EACH LOOP WIRE SHALL BE TAGGED AS "IN" OR "OUT" AND "CW" OR "CCW". SHIELDED CABLE WILL BE TAGGED IN EACH HANDHOLE AND CABINET TO MATCH THE CABLE LOG.

LOOP ANALYZER

LOCATION_____ DATE_____

LOOP LOCATION_ LANE DIRECTION	LOOP WIRE MARKED AND CODED	LOOP SIZE	FREQ. INDUCTANCE	INSULATION	LOOP RESISTANCE

FILE NAME = c:\pw_work\pwidot\mezag\d0287541\TSCTYP.dgn	USER NAME = mezag	DESIGNED - R.L.	REVISED - 6/94	STATE OF ILLINOIS DEPARTMENT OF TRANSPORTATION TRAFFIC SYSTEMS CENTER	LOOP STATUS REPORT	F.A.I. RTE. 190	SECTION (0101.6&0102.5)RS-2	COUNTY COOK	TOTAL SHEETS 85	SHEET NO. 84
	PLOT SCALE = 100.0000 '/ in.	DRAWN - G.M.	REVISED - 10/96					CONTRACT NO. 60T33		
	PLOT DATE = 5/17/2012	CHECKED - R.L.	REVISED -		SCALE: NONE SHEET NO. OF SHEETS STA. TO STA.	FED. ROAD DIST. NO.	ILLINOIS	FED. AID PROJECT		
		DATE - 6-27-94	REVISED -							

TRAFFIC SYSTEMS CENTER (TY-1TSC-418#7)