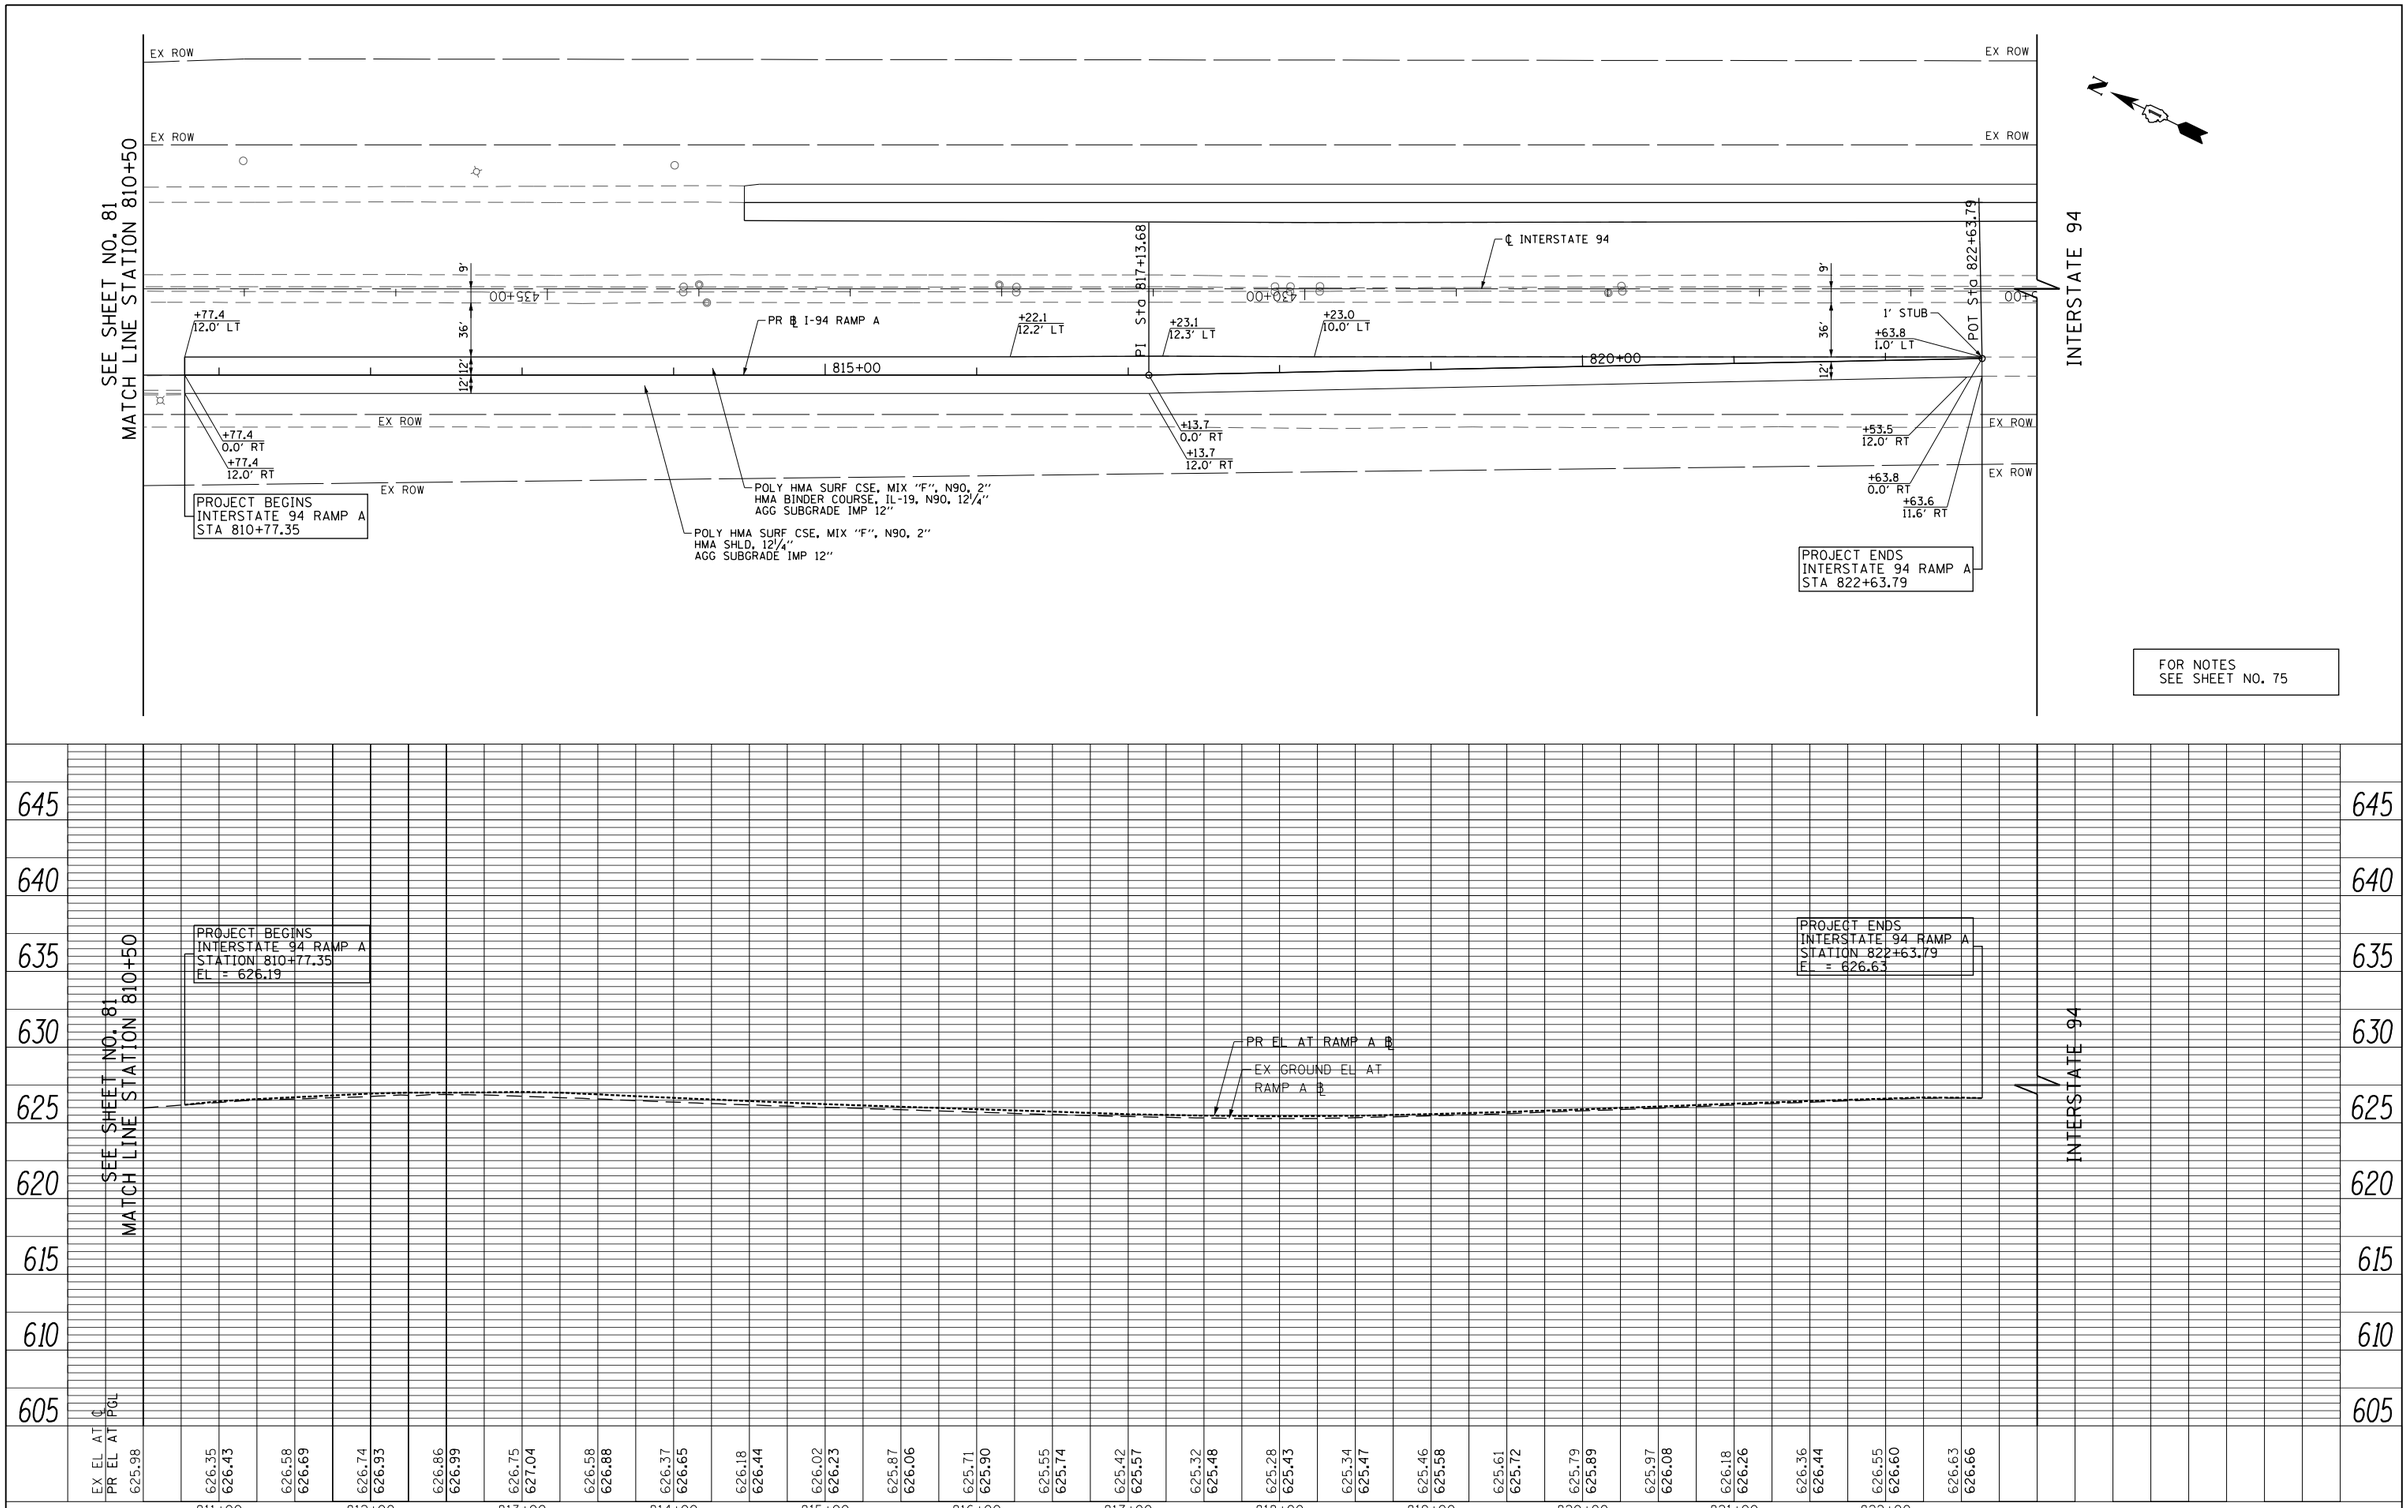

PLAN
NOTE BOOK NO.
SURVEYED
PLOTTED
ALIGNMENT CHECKED
RT. OF WAY CHECKED
CADD FILE NAME
BY
DATE

PROFILE
NOTE BOOK NO.
SURVEYED
PLOTTED
GRADES CHECKED
B.M. NOTED
STRUCTURE NOTAT'NS CHK'D
BY
DATE

FILE NAME = G:\CH11\0158\Road\Sheets\D160T35-SHT-PLNPRF-16.dgn	USER NAME = BAWitort	DESIGNED - JLV	REVISED -
		DRAWN - MNB	REVISED -
	PLOT SCALE = 100.000 ' / in.	CHECKED - RCB	REVISED -
	PLOT DATE = 11/1/2012	DATE - 10/31/2012	REVISED -

STATE OF ILLINOIS
DEPARTMENT OF TRANSPORTATION

INTERSTATE 94 RAMP A PLAN AND PROFILE

SCALE: HORIZ: 1"=50' VERT: 1"=5' | SHEET NO. 82 OF 919 SHEETS | STA. 810+50 TO STA. 822+64

F.A.P RTE.	SECTION	COUNTY	TOTAL SHEETS	SHEET NO.
305	(1920.01,1518,2022&1922.4B)R	COOK	919	82
		CONTRACT NO. 60T35		
FED. ROAD DIST. NO. 1	ILLINOIS	FED. AID PROJECT		