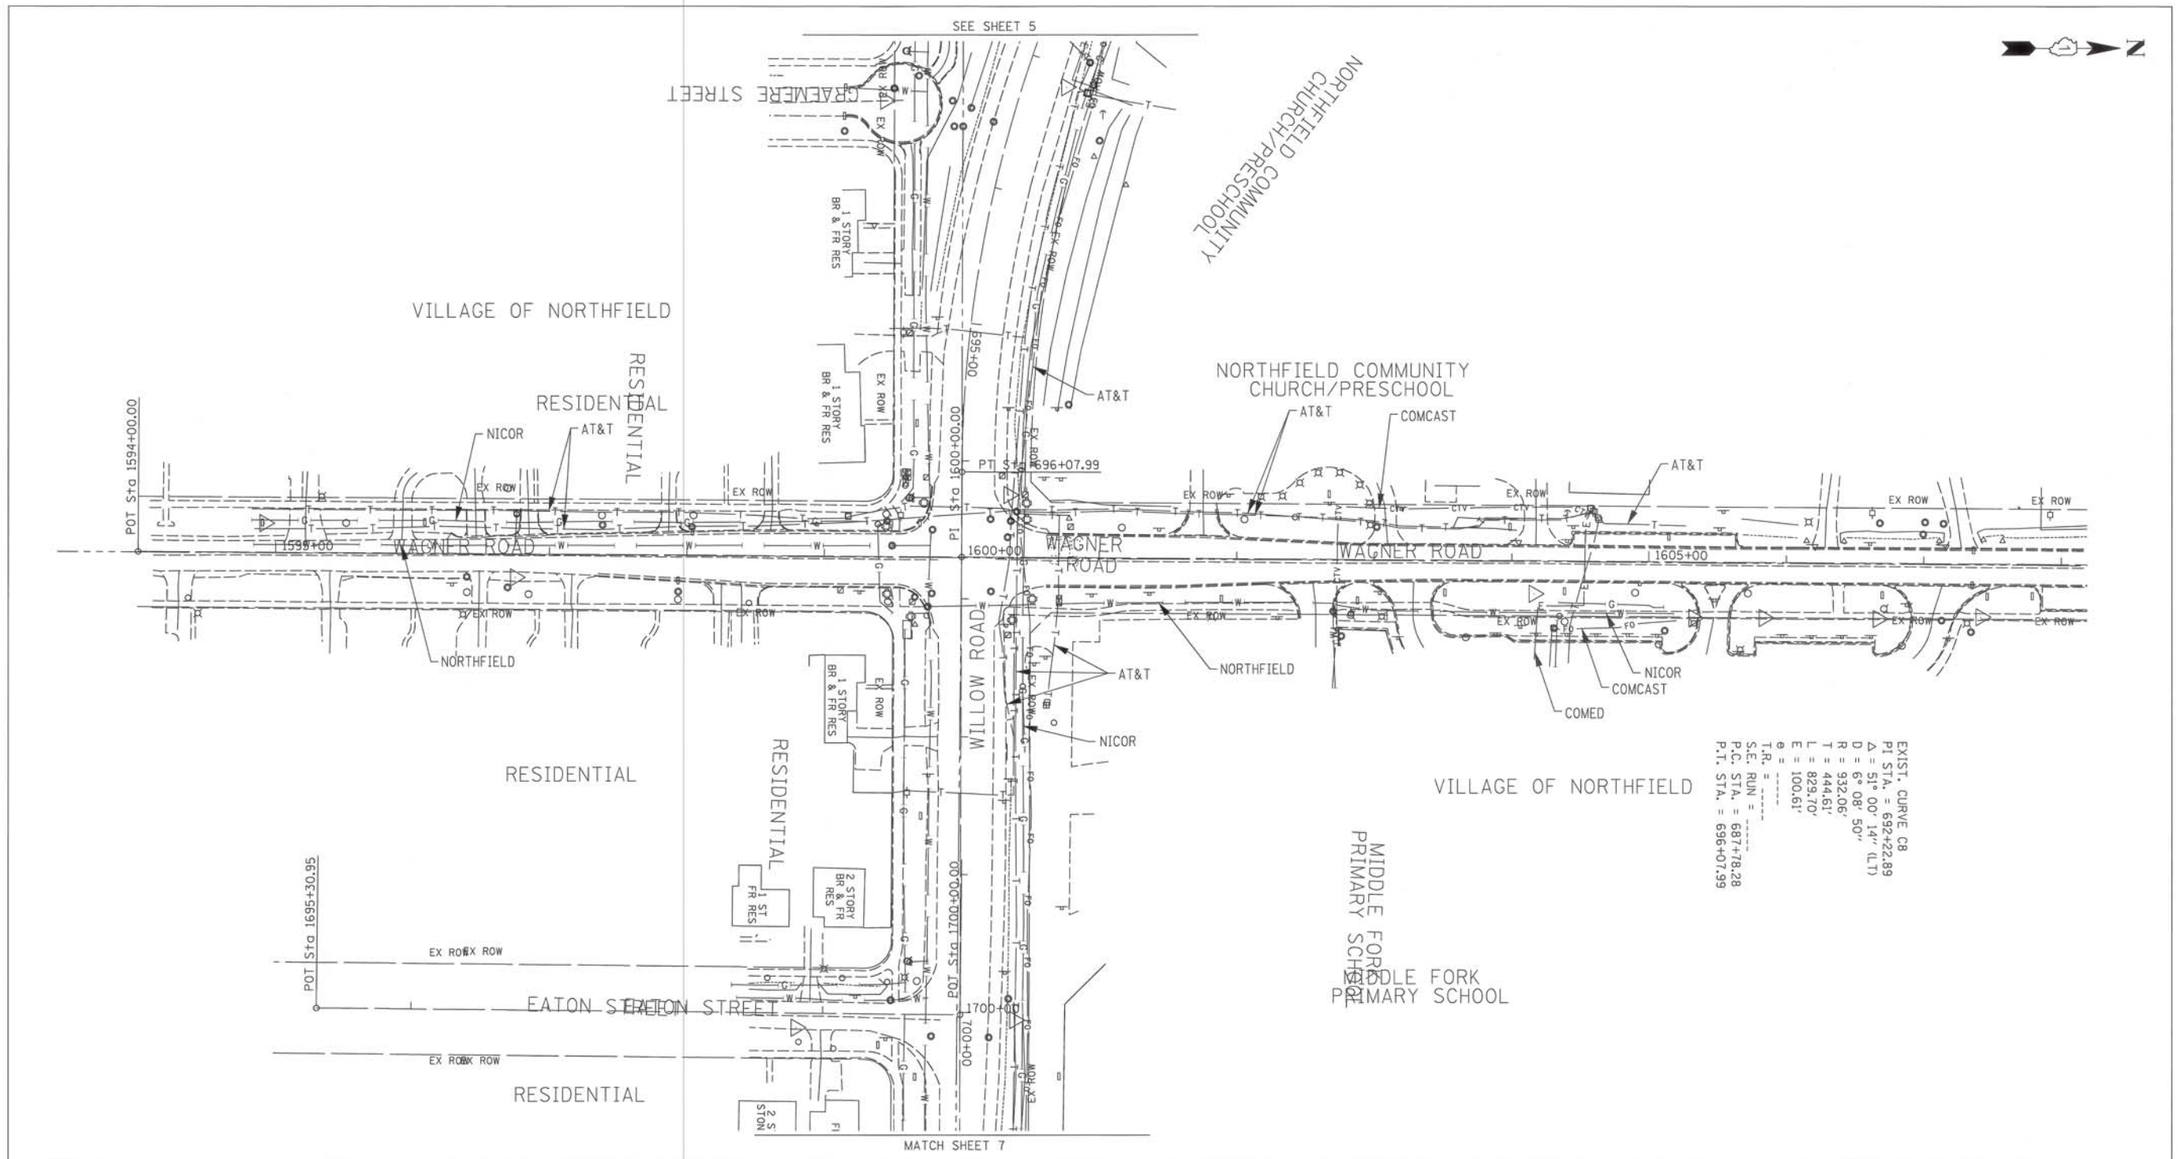

UNKNOWN	
CTV	CABLE TV
T	TELEPHONE
G	GAS
E	ELECTRIC
W	WATER
FO	FIBER OPTIC
	SEWER
	TBE TEST HOLE

UTILITY OWNERS

AT&T = TELEPHONE
AT&T = FIBER OPTIC
NICOR = GAS
COMCAST = CABLE TV
COMCAST = FIBER OPTIC
COMED = ELECTRIC
SPRINT = FIBER OPTIC
NORTHFIELD = WATER
QWEST = FIBER OPTIC
EXCELON-COMED = FIBER OPTIC
SUNSET VILLAGE MOBILE HOMES - FORCE MAIN

Utilities shown on these plans as depicted in the legend have been investigated by Cardno TBE in accordance with SUE Industry Standards. All other information shown has been provided to Cardno TBE by others. Cardno TBE's QL"B" SUE field investigation was performed 1/16/12 through 2/18/12. Changes to utilities after 2/18/12 may have been made and therefore may result in variances from this plan. Consideration should be given to updating this plan if deemed advisable prior to final design and construction.

ALL UTILITIES SHOWN QUALITY LEVEL "B" UNLESS NOTED OTHERWISE.

20 0 METERS 20 40
50 0 FEET 50 100

LICENSED PROFESSIONAL ENGINEER
KENNETH F. SLANINKA, Jr
062-055488
STATE OF ILLINOIS
3/28/12
date
license expires 11-30-13

Cardno TBE
CIVIL ENGINEERING * TRANSPORTATION * ENVIRONMENTAL * PLANNING * UTILITY ENGINEERING/LOCATING

TBE Job No. IL09510464, 465
SUE Plan Page: 6 of 13

Utility Quality Level "A" : visually verified Test Hole
Utility Quality Level "B" : Designating/non Visually Verified Test Hole
Utility Quality Level "C" : Research with Survey
Utility Quality Level "D" : Records Research

DESIGNED	LP	REVISED
DRAWN	KLC	REVISED
CHECKED	KFS	REVISED
DATE	3/27/12	REVISED

STATE OF ILLINOIS
DEPARTMENT OF TRANSPORTATION

Willow Road along I-94
Northfield, Illinois

F.A. RTE.	SECTION	COUNTY	TOTAL SHEETS	SHEET NO.
	N/A	Cook		
		Contract No. N/A		
FED. ROAD DIST. NO.	ILLINOIS	IDOT Project No.		