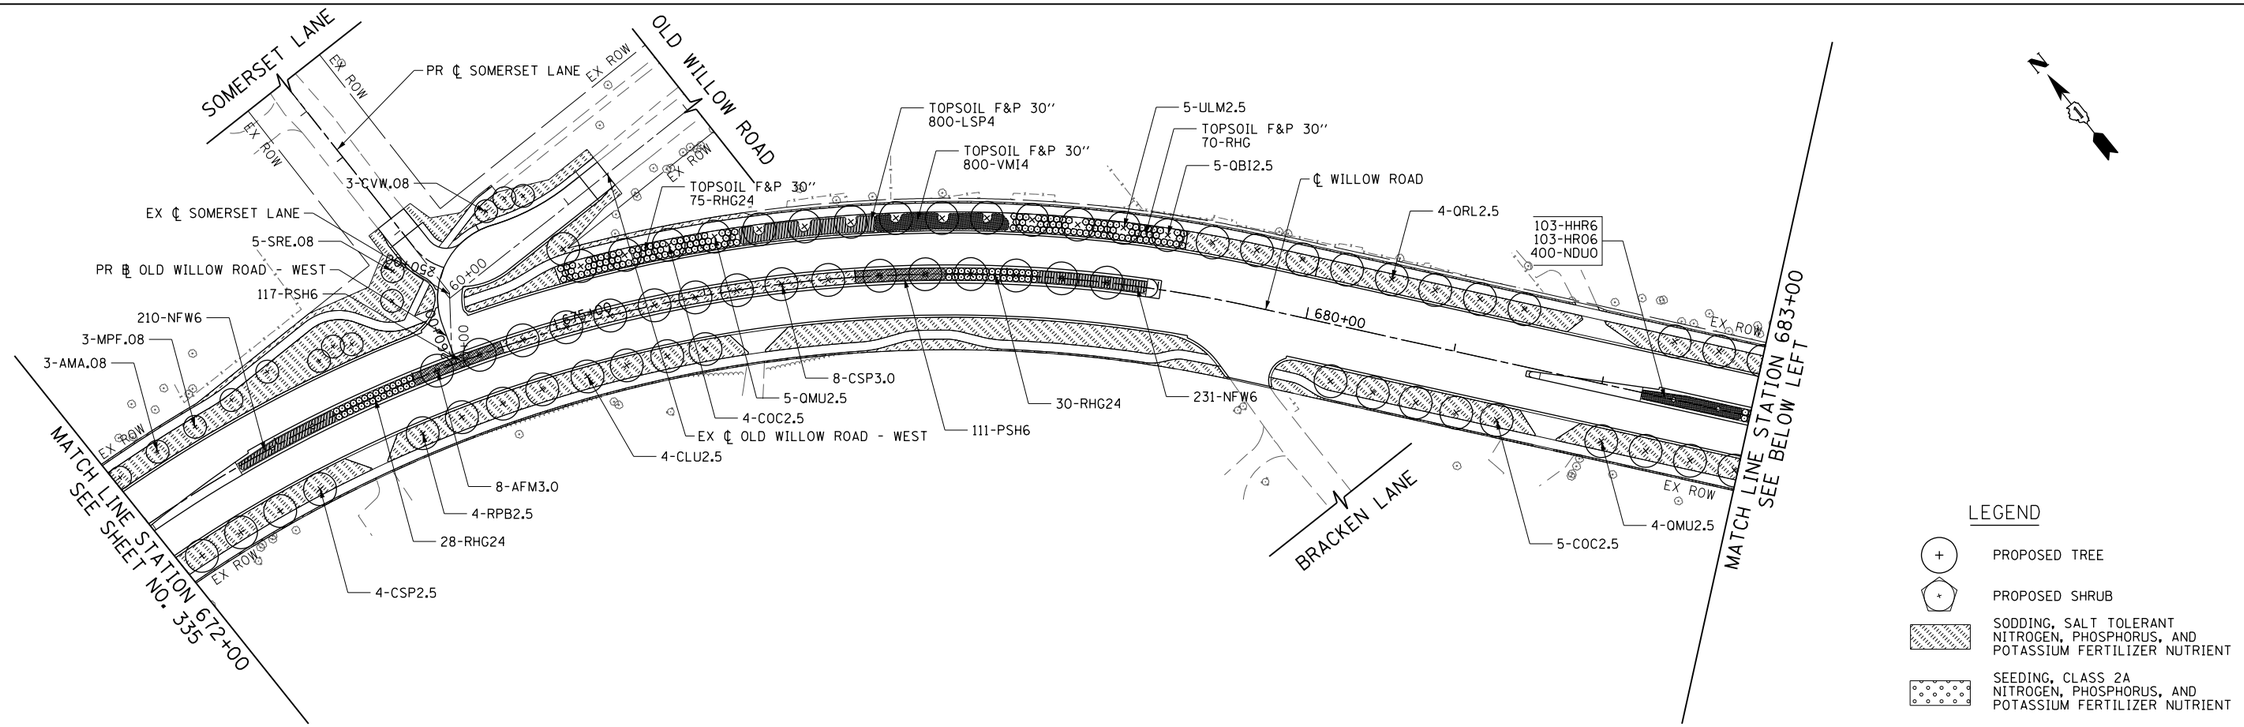

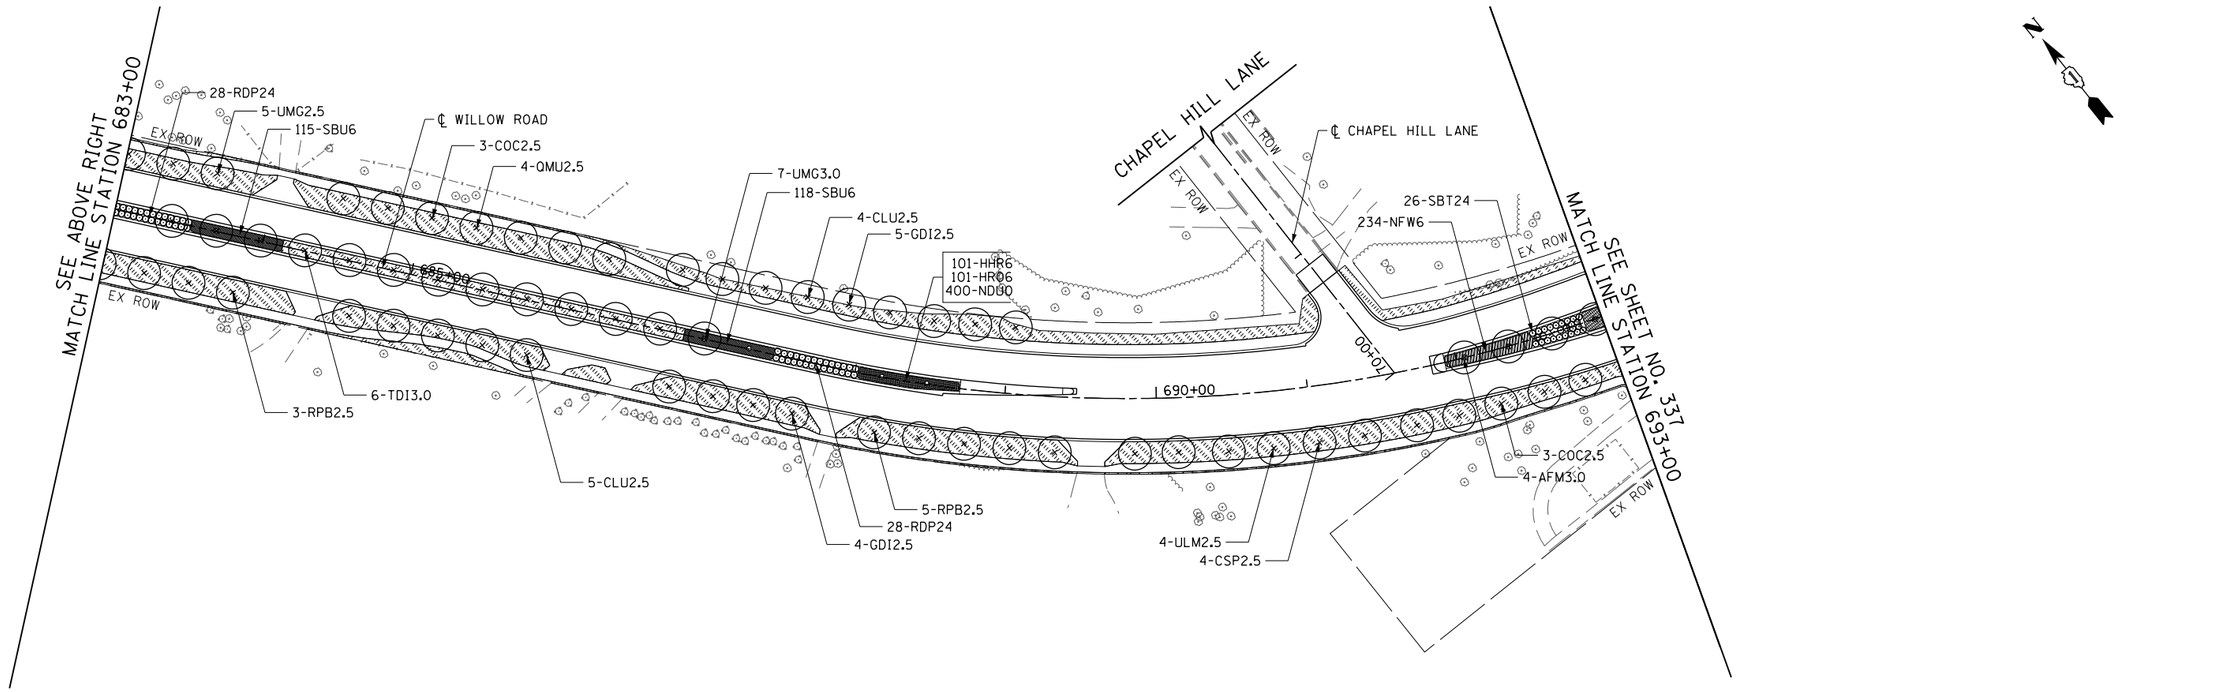

FILE NAME = g:\chl1\0158\road\Sheets\D160T35-SHT-LNDSCP-03.dgn	USER NAME = BAWtort	DESIGNED - JLV	REVISED -
		DRAWN - KAL	REVISED -
	PLOT SCALE = 100.000 ' / in.	CHECKED - RCB	REVISED -
	PLOT DATE = 11/1/2012	DATE - 10/31/2012	REVISED -

STATE OF ILLINOIS
DEPARTMENT OF TRANSPORTATION

WILLOW ROAD LANDSCAPING PLAN

SCALE: 1" = 50' | SHEET NO. 336 OF 919 SHEETS | STA. 672+00 | TO STA. 693+00

F.A.P. RTE.	SECTION	COUNTY	TOTAL SHEETS	SHEET NO.
305	(1920.01,1518,2022&1922.4B)R	COOK	919	336
		CONTRACT NO. 60T35		
FED. ROAD DIST. NO. 1	ILLINOIS	FED. AID PROJECT		