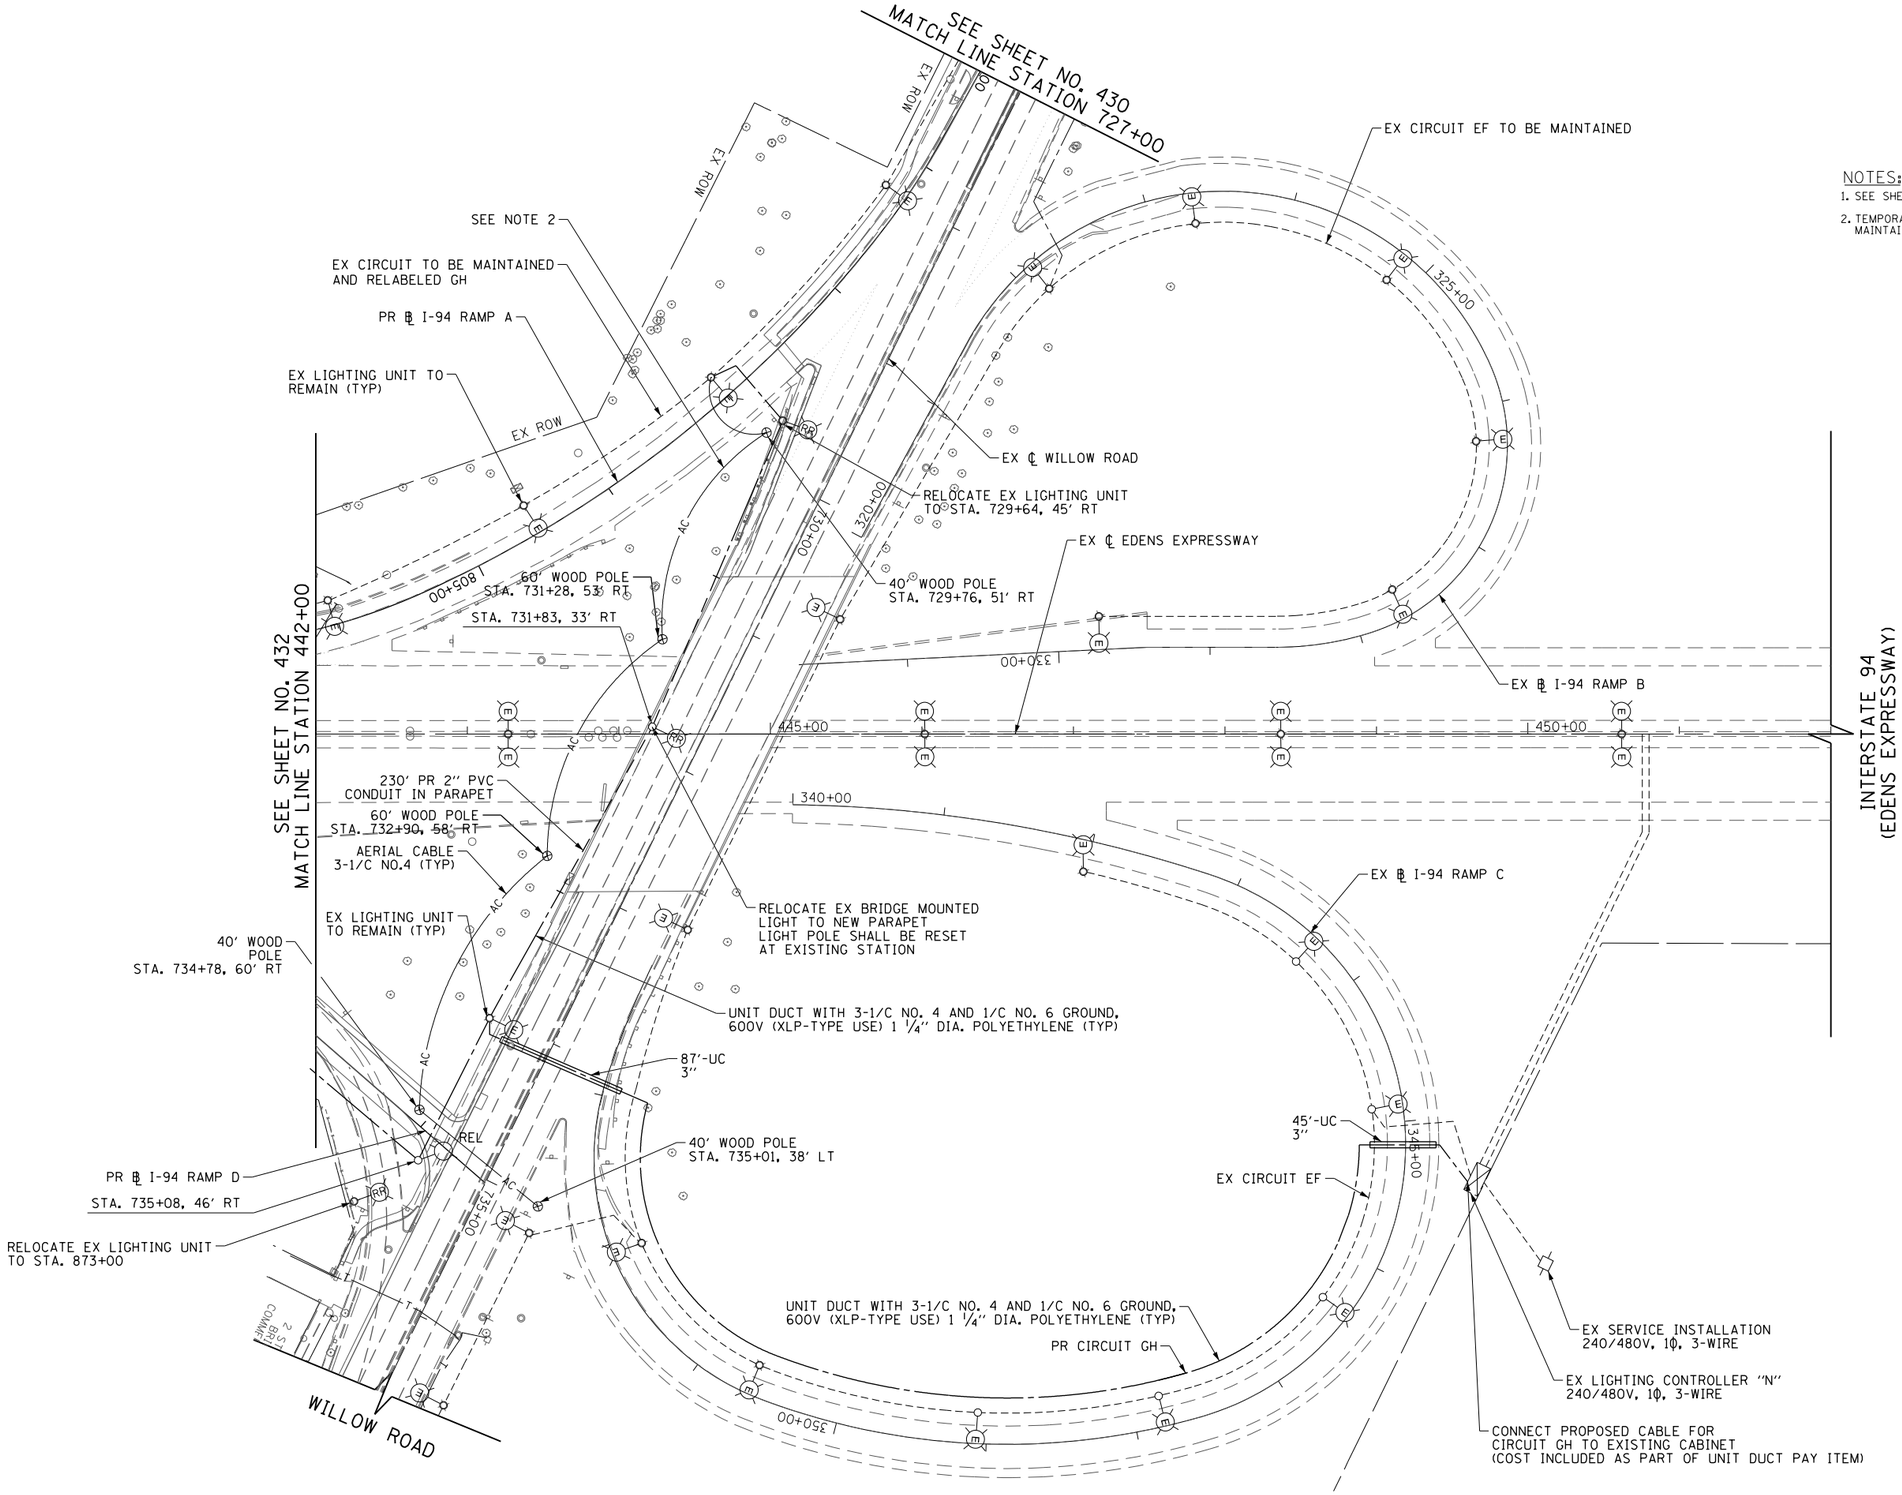

NOTES:

1. SEE SHEET NO. 424 FOR LEGEND AND GENERAL NOTES.
2. TEMPORARY WOOD POLES AND AERIAL CABLE INSTALLED TO MAINTAIN EX CIRCUIT EF

FILE NAME = G:\CHI1\0158\Road\Road-CD\Lighting\D1607	USER NAME = BAWitort	DESIGNED - SRF	REVISED -
	35-SHT-LIGHT-10.dgn	DRAWN - AJP	REVISED -
	PLOT SCALE = 100.00 ' / in.	CHECKED - SRF	REVISED -
	PLOT DATE = 11/1/2012	DATE - 10/31/2012	REVISED -

STATE OF ILLINOIS
DEPARTMENT OF TRANSPORTATION

LIGHTING PLAN
INTERSTATE 94

SCALE: 1" = 50' | SHEET NO. 433 OF 919 SHEETS | STA. 442+00 TO STA. 452+00

F.A.P. RTE.	SECTION	COUNTY	TOTAL SHEETS	SHEET NO.
305	(1920.01,1518,2022&1922.4B)R	COOK	919	433

CONTRACT NO. 60T35

FED. ROAD DIST. NO. 1 | ILLINOIS | FED. AID PROJECT