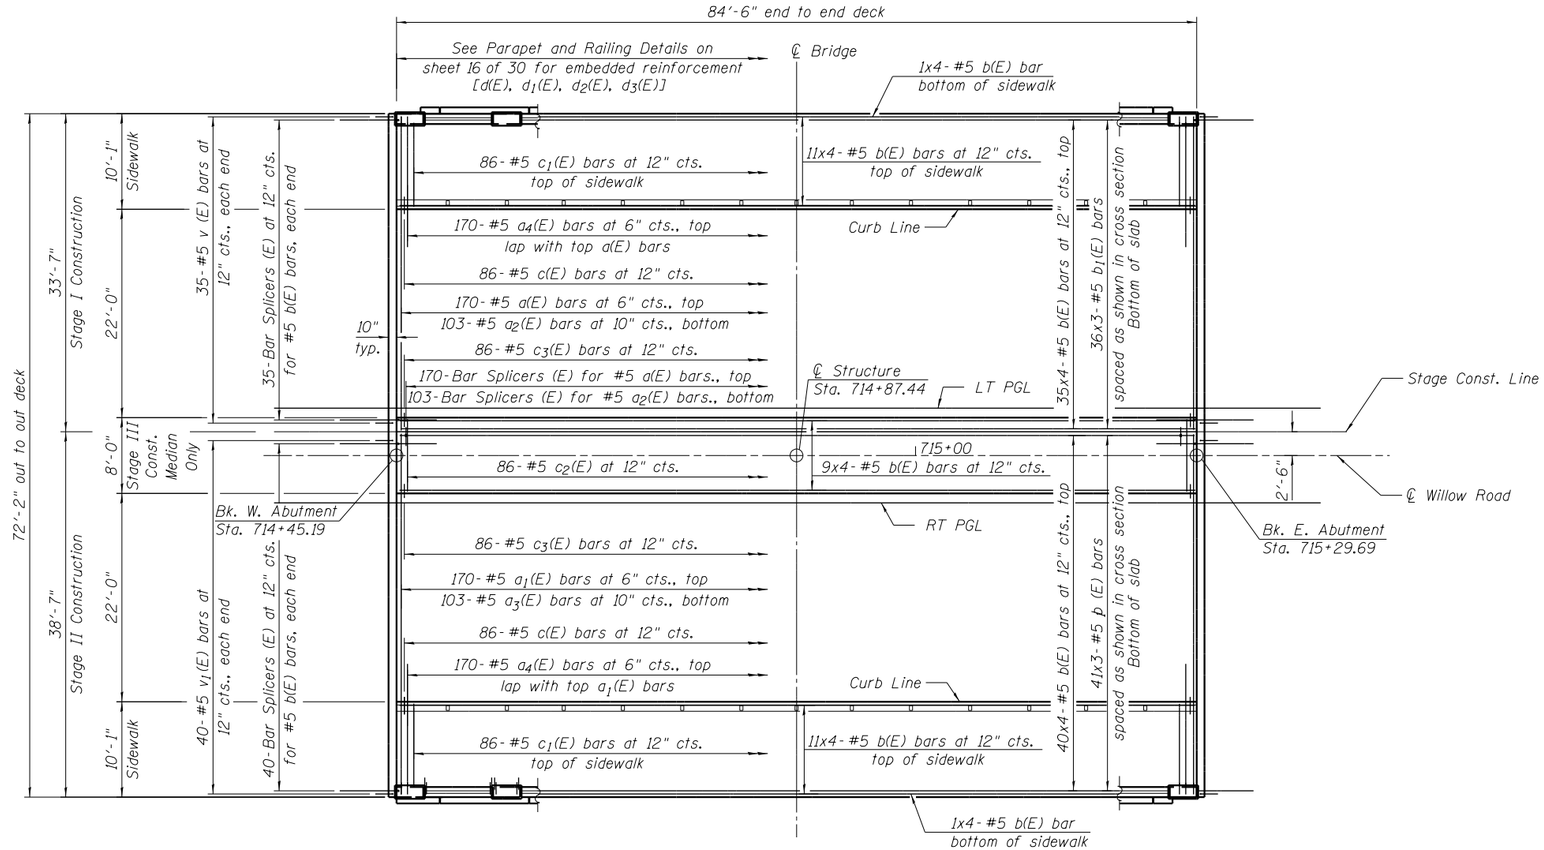

Note:
The cost of expansion anchors/inserts is included in the cost of Reinforcement Bars, Epoxy Coated.
See Sheet 11 of 30 for superstructure details and Bill of Material.
Bars indicated thus 20x3-#5 etc. indicates 20 lines of bars with 3 lengths per line.

PLAN

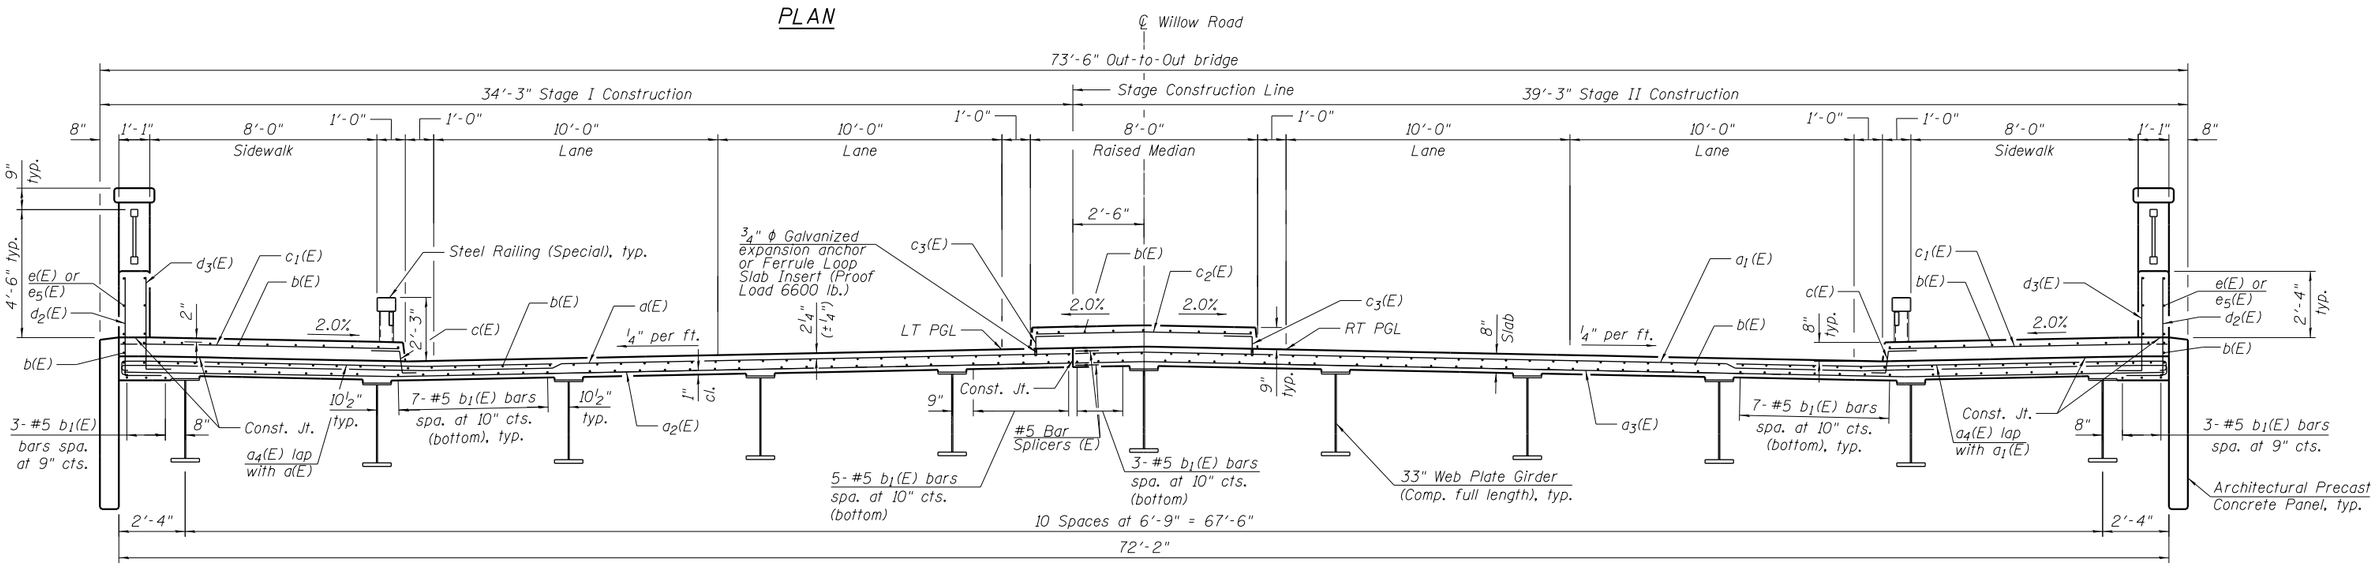

CROSS SECTION

(Looking East)

Tran Systems	USER NAME = jrmickow	DESIGNED - JRM	REVISED -
		CHECKED - MDS	REVISED -
	PLOT SCALE = 16.0 '/ / in.	DRAWN - DMG	REVISED -
	PLOT DATE = 12/5/2012	CHECKED - MDS	REVISED -

STATE OF ILLINOIS
DEPARTMENT OF TRANSPORTATION

DECK PLAN AND CROSS SECTION
STRUCTURE NO. 016-2844
SHEET NO. 10 OF 30 SHEETS

F.A.P. RTE.	SECTION	COUNTY	TOTAL SHEETS	SHEET NO.
0305	(1920.01,1518,2022&1922.4B)R	COOK	919	460
		CONTRACT NO. 60T35		
	ILLINOIS FED. AID PROJECT			

12/5/2012 5:46:11 PM - G:\CHI\058\Bridge\CADD\Sheets\062844-DI60T35-10-DPXS.dgn