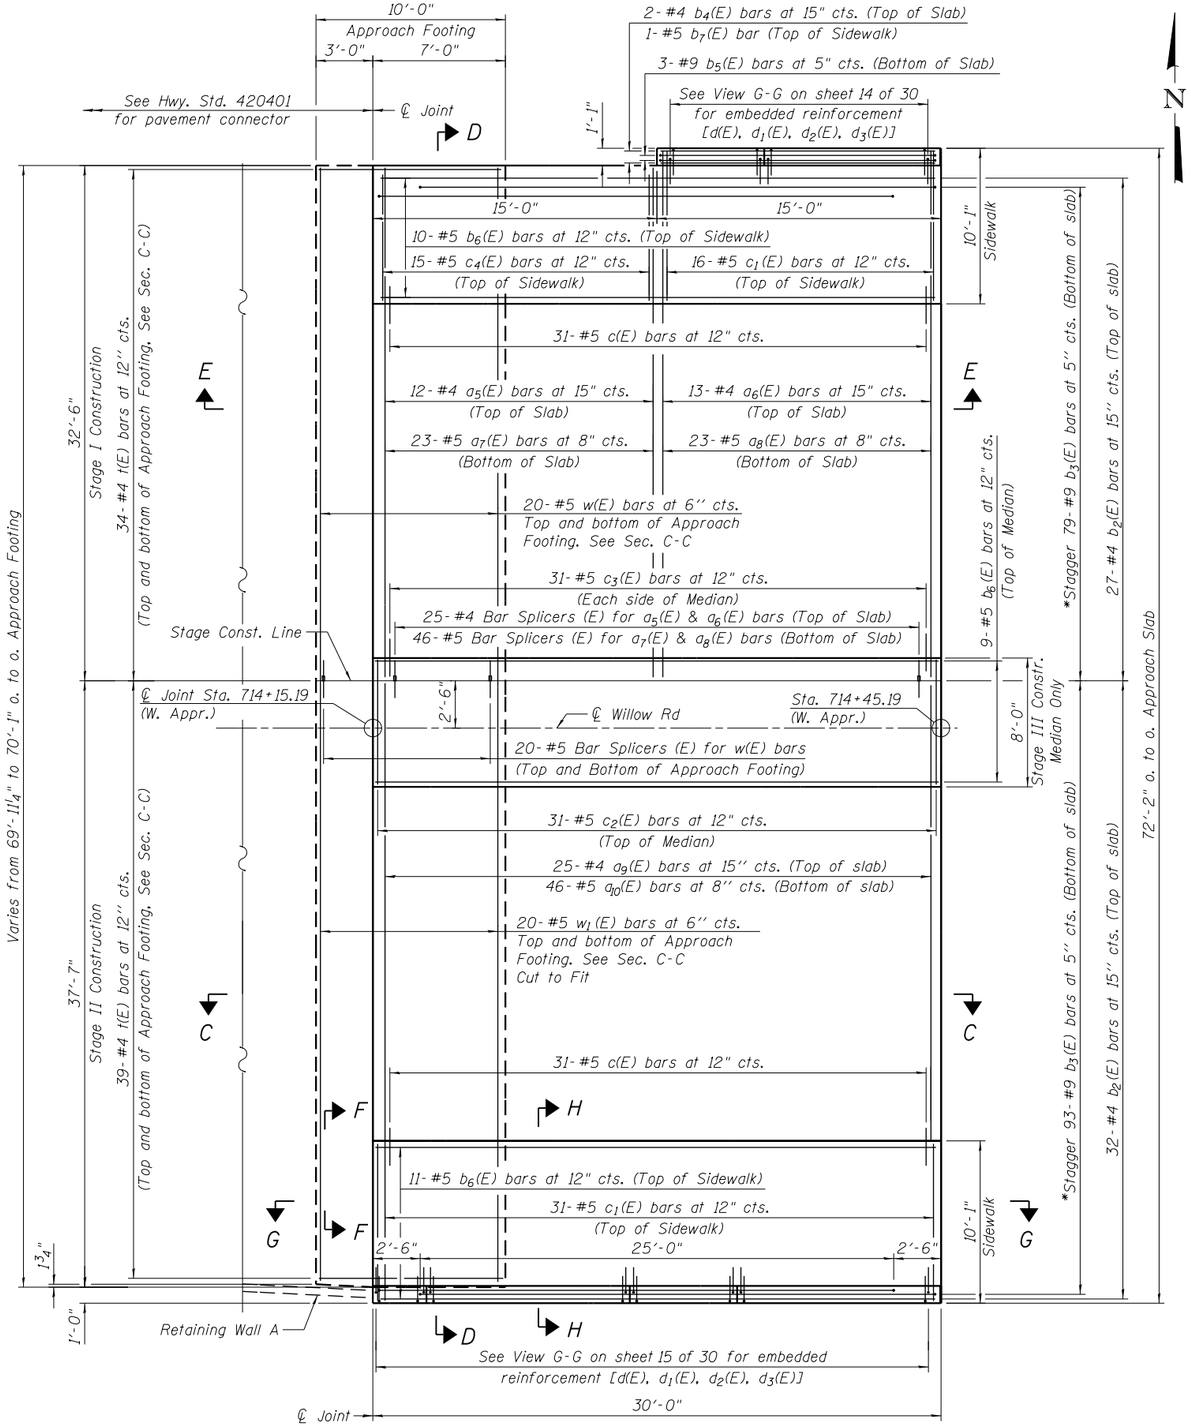

WEST APPROACH PLAN

*Tilt #9 b3(E) & b5(E) bars as required to maintain clearance.

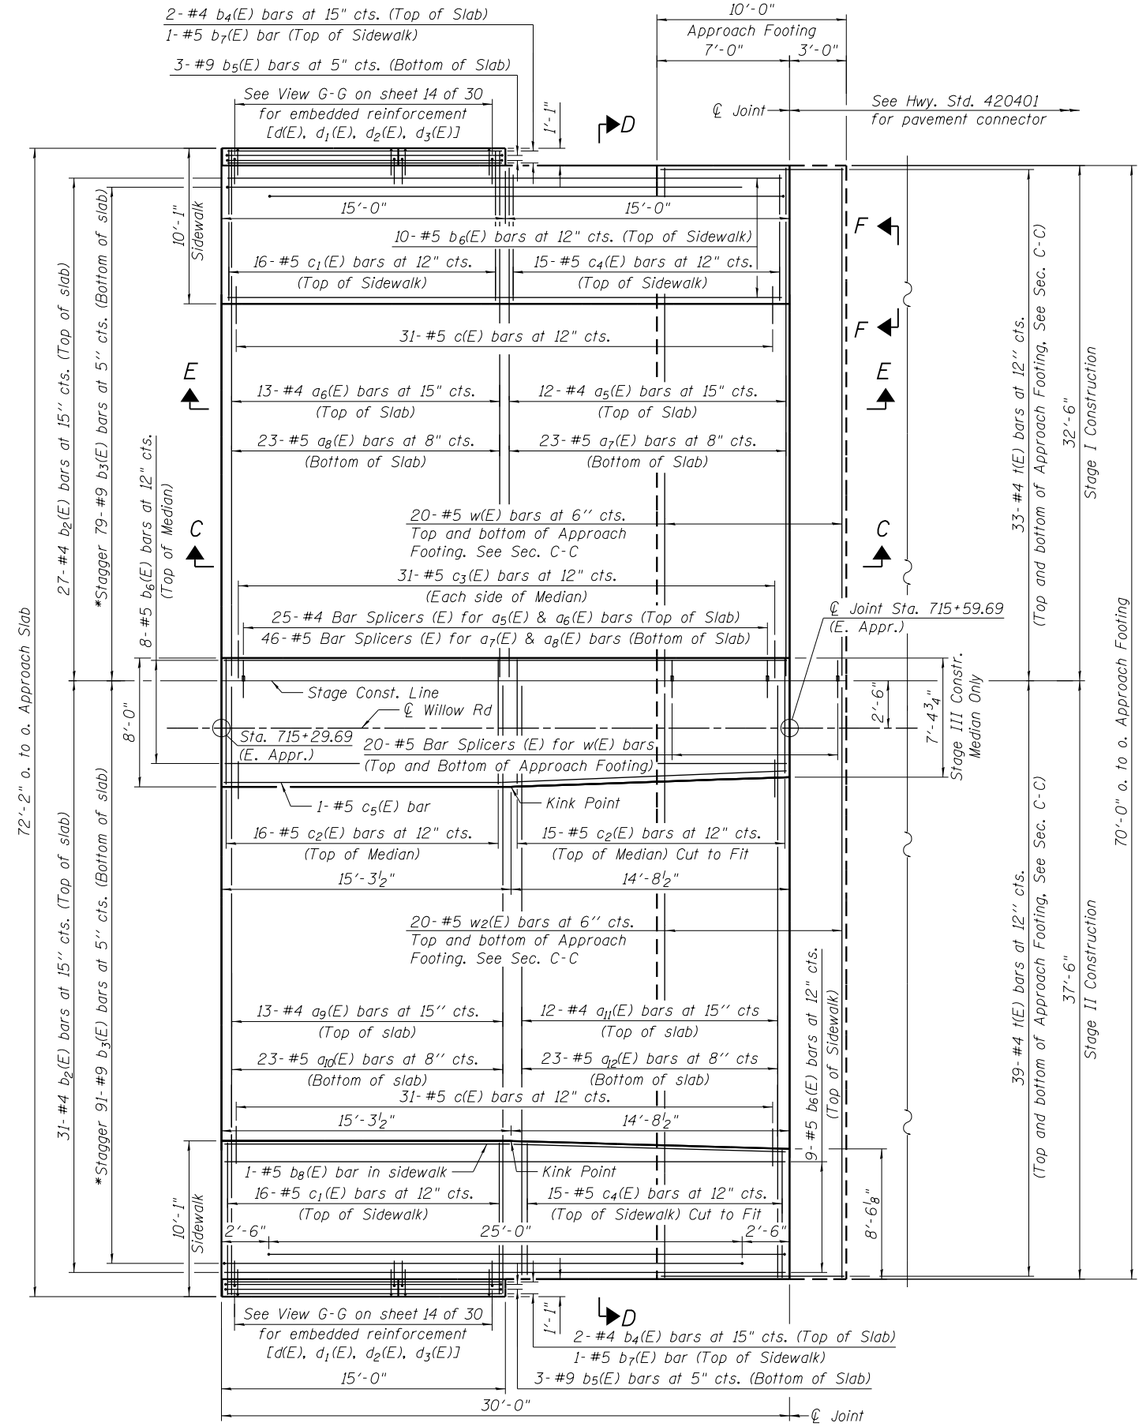

EAST APPROACH PLAN

*Tilt #9 b3(E) & b5(E) bars as required to maintain clearance.

Notes:
See sheet 14 of 30 for Sections C-C & D-D and Views E-E & F-F.
See sheet 15 of 30 for Section H-H and View G-G.

USER NAME = jrmickow	DESIGNED - JRM	REVISED -	
	CHECKED - MDS	REVISED -	
PLOT SCALE = 8:0 ':' / in.	DRAWN - DMG	REVISED -	
PLOT DATE = 12/5/2012	CHECKED - MDS	REVISED -	

TranSystems

STATE OF ILLINOIS
DEPARTMENT OF TRANSPORTATION

BRIDGE APPROACH SLAB DETAILS
STRUCTURE NO. 016-2844

SHEET NO. 13 OF 30 SHEETS

F.A.P. RTE.	SECTION	COUNTY	TOTAL SHEETS	SHEET NO.
0305	(1920.01,1518,2022&1922.4B)R	COOK	919	463
		CONTRACT NO. 60T35		
		ILLINOIS FED. AID PROJECT		

12/5/2012 5:46:13 PM - G:\CHI\058\Bridge\CADD\Sheets\0162844-D160T35-13-APDET1.dgn