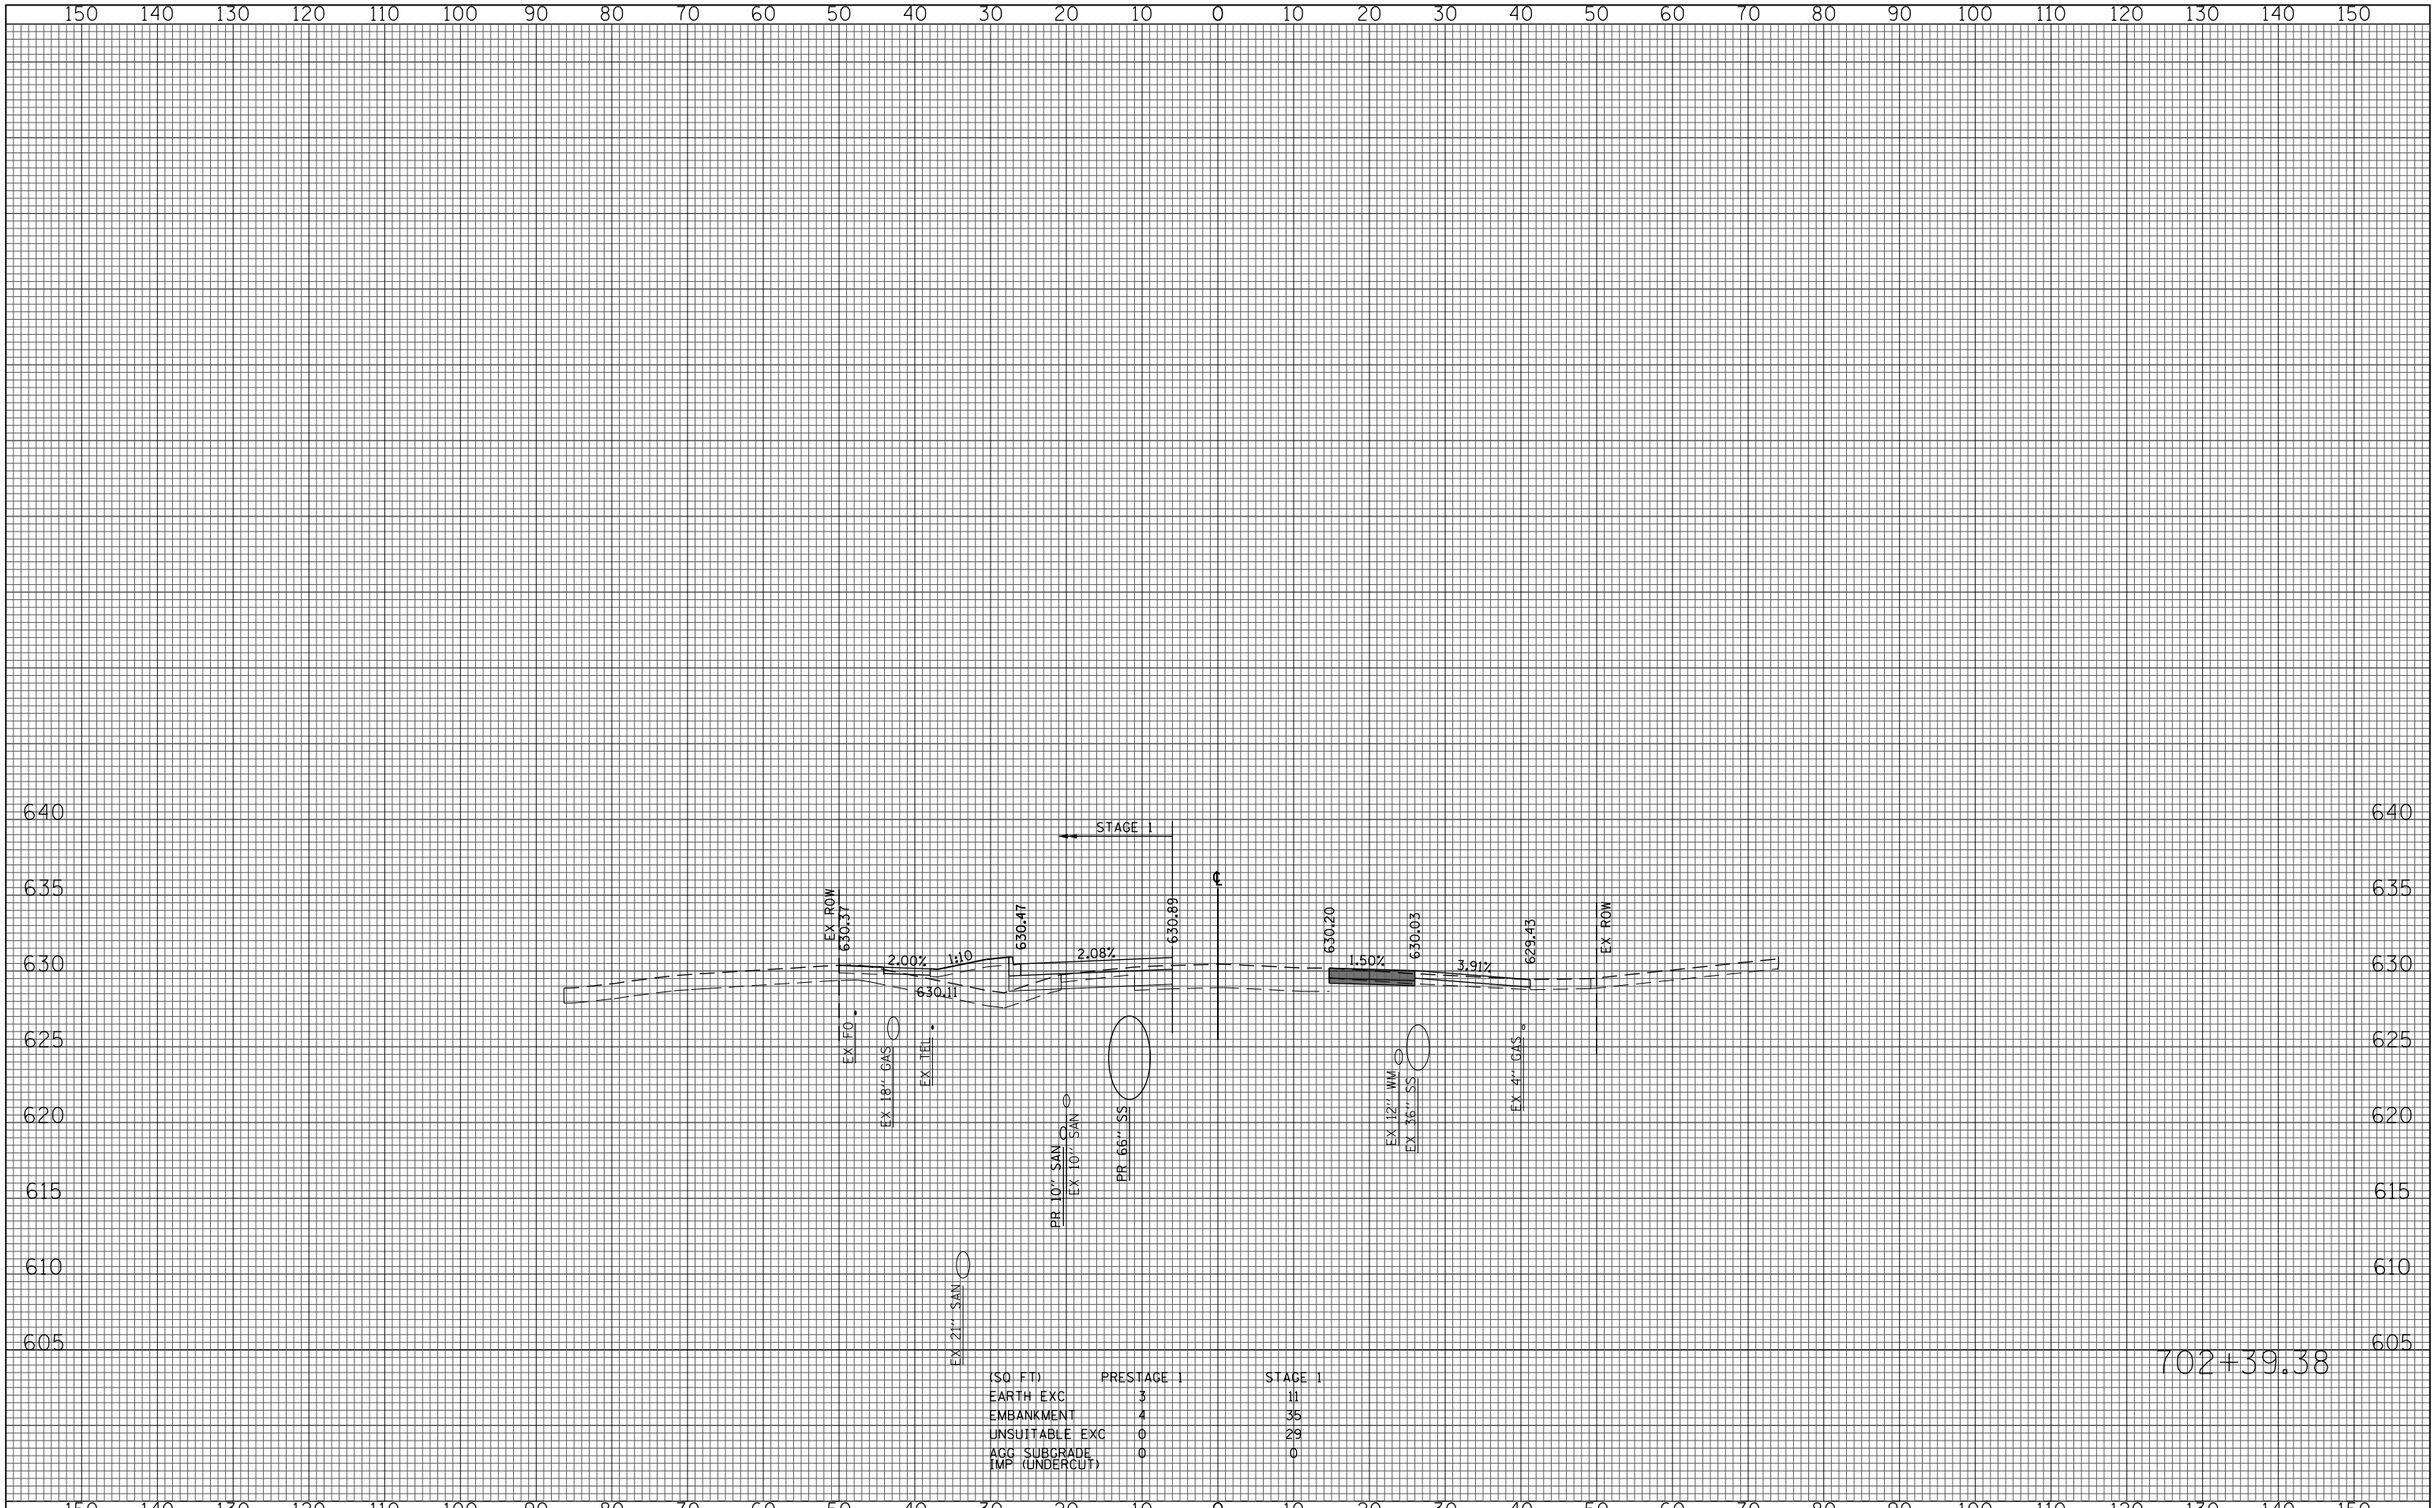

(SQ FT)	PRESTAGE 1	STAGE 1
EARTH EXC	3	11
EMBANKMENT	4	35
UNSUITABLE EXC	0	29
AGG SUBGRADE IMP (UNDERCUT)	0	0

FILE NAME = G:\CHI1\0158\Road\Sheets\D160T35-SHT-XSC-1-1.dgn	USER NAME = BAWstort	DESIGNED - JLV	REVISED -
		DRAWN - KAL	REVISED -
	PLOT SCALE = 20.000 ' / in.	CHECKED - RCB	REVISED -
	PLOT DATE = 11/28/2012	DATE - 10/31/2012	REVISED -

STATE OF ILLINOIS
DEPARTMENT OF TRANSPORTATION

WILLOW ROAD STAGE 1 CROSS SECTIONS

SCALE: 10H : 5V | SHEET NO. 618 OF 919 SHEETS | STA. 702+39.38 TO STA. 702+39.38

F.A.P. RTE.	SECTION	COUNTY	TOTAL SHEETS	SHEET NO.
305	(1920.01,1518,2022&1922.4B)R	COOK	919	618

CONTRACT NO. 60T35

FED. ROAD DIST. NO. 1 | ILLINOIS | FED. AID PROJECT