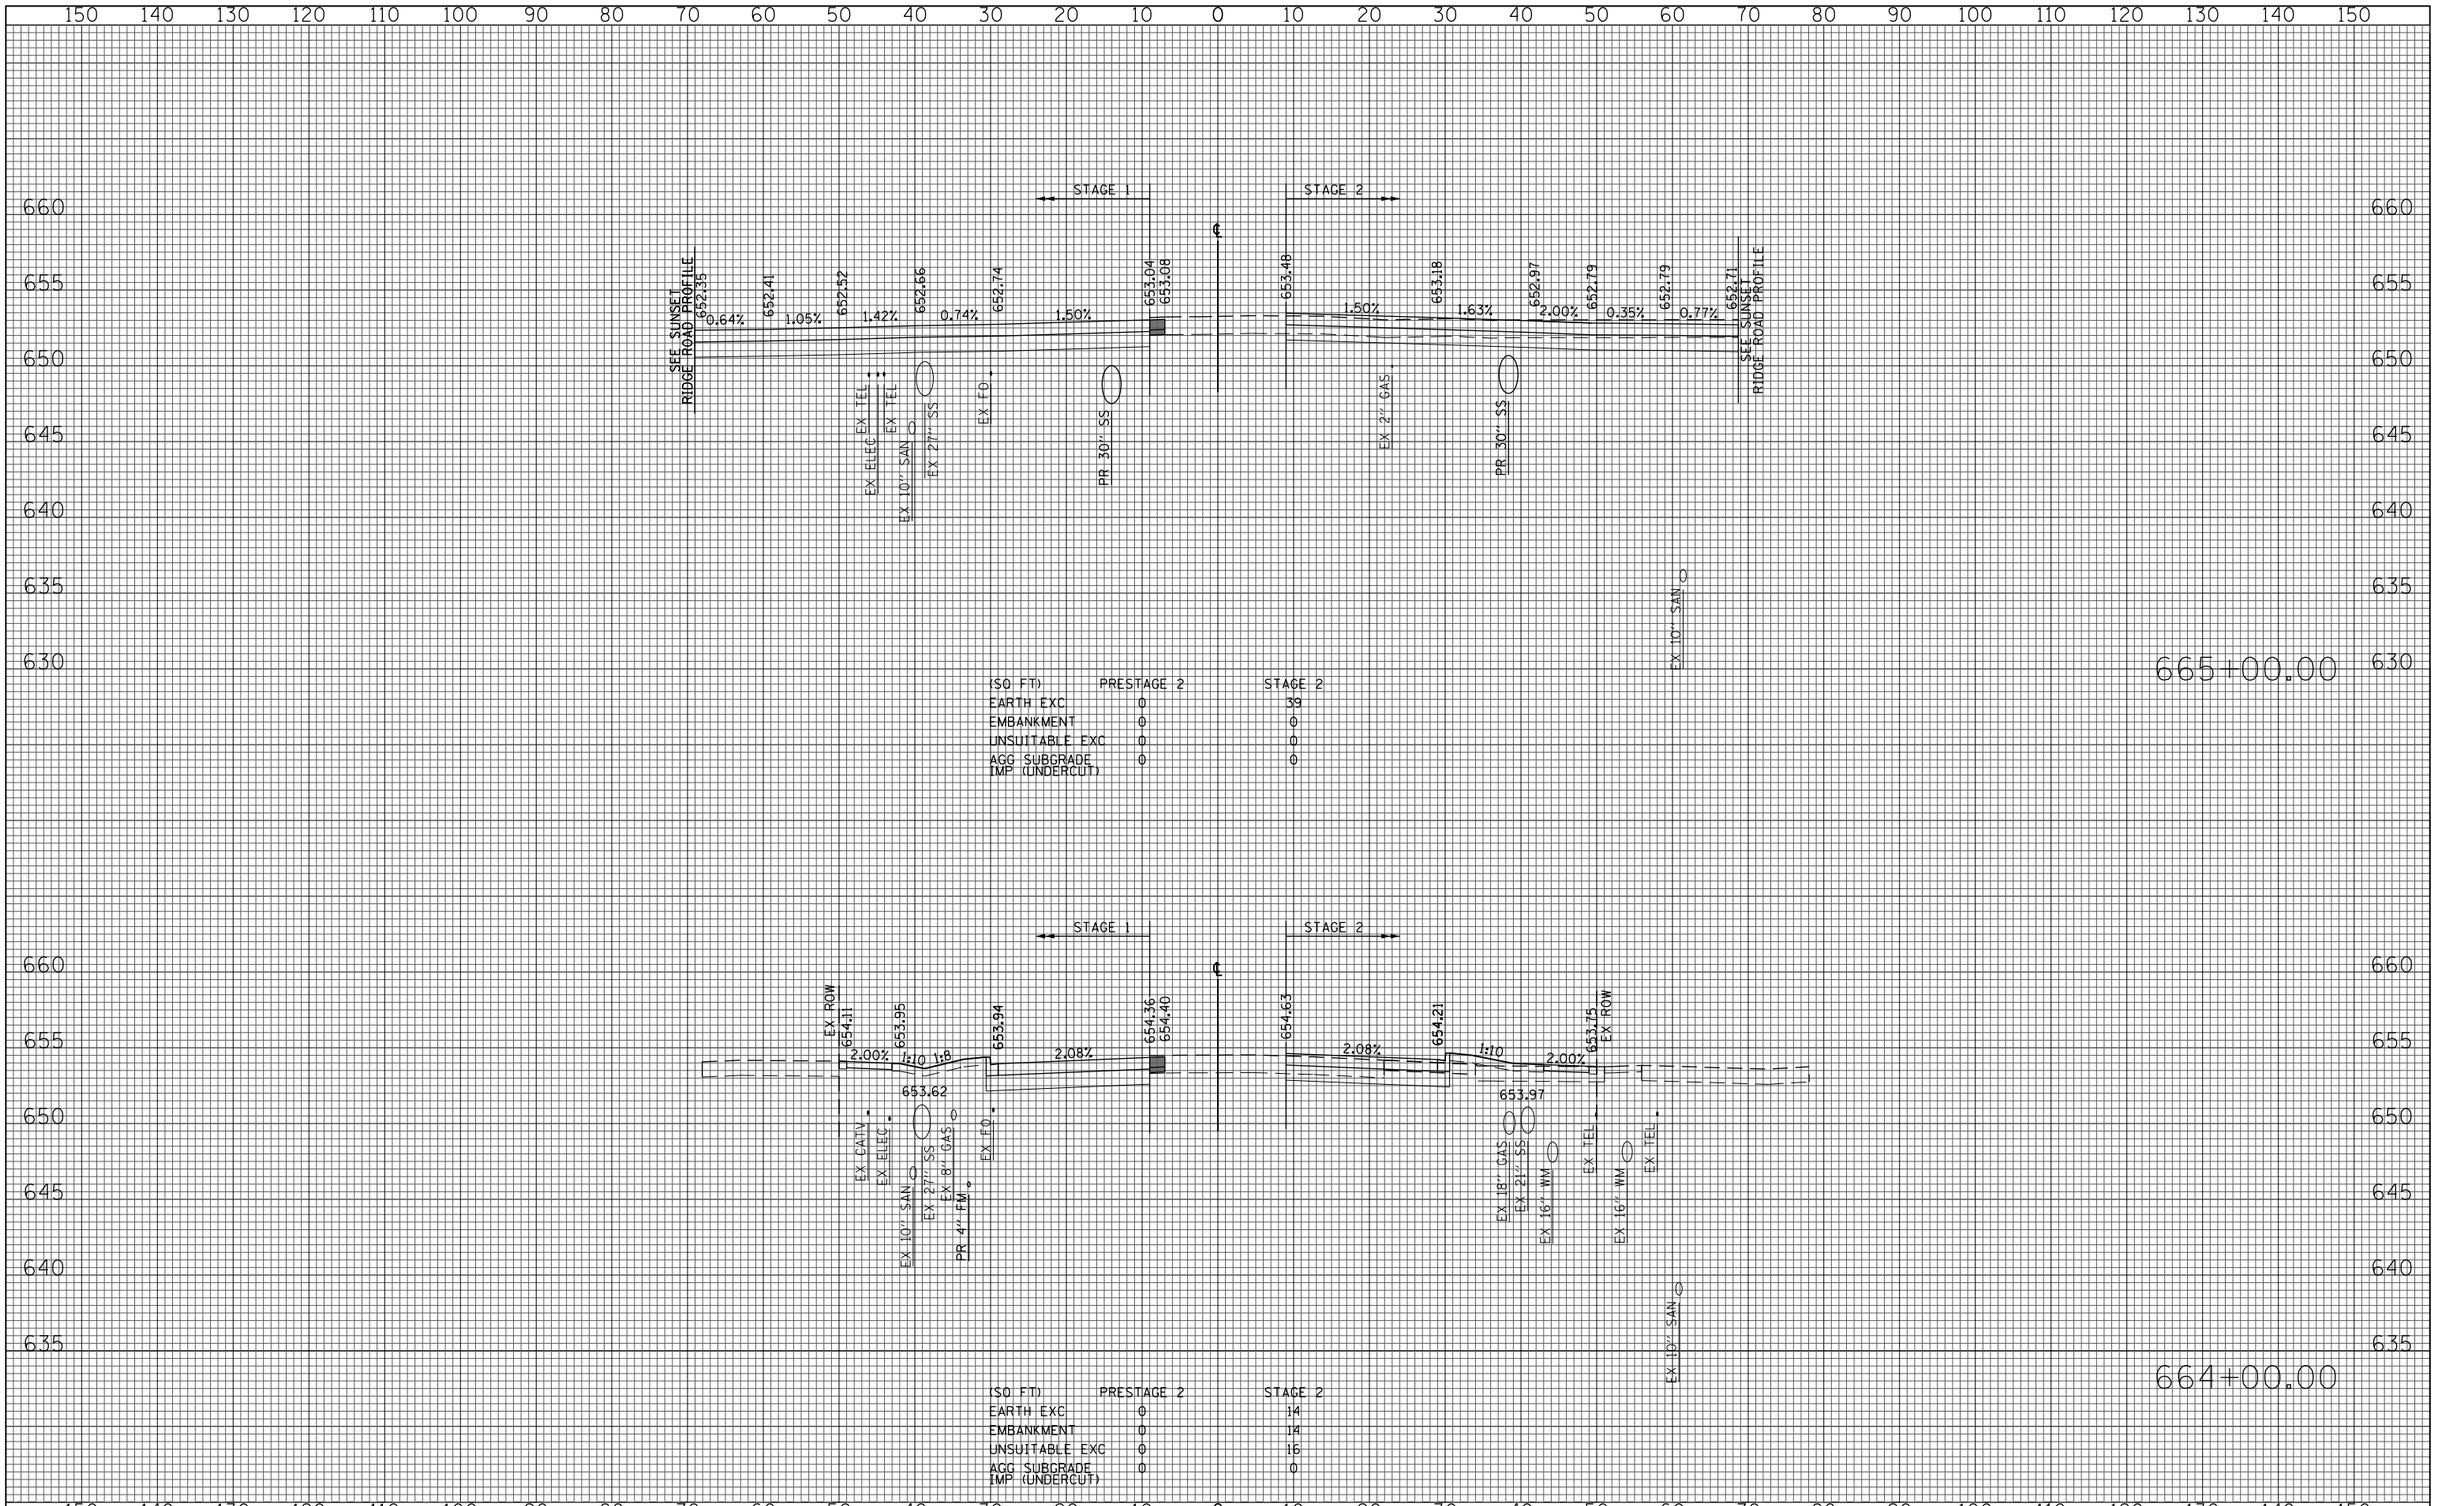


| | | | |
|---|---|---|---|
| FILE NAME = G:\CH11\0158\Road\Sheets\D160T35-SHT-XSC-1-2.dgn | USER NAME = BAWistort | DESIGNED - JLV | REVISED - |
| | | DRAWN - KAL | REVISED - |
| | PLOT SCALE = 20.000 ' / in. | CHECKED - RCB | REVISED - |
| | PLOT DATE = 11/1/2012 | DATE - 10/31/2012 | REVISED - |

**STATE OF ILLINOIS**
**DEPARTMENT OF TRANSPORTATION**

**WILLOW ROAD STAGE 2 CROSS SECTIONS**

SCALE: 10H : 5V | SHEET NO. 679 OF 919 SHEETS | STA. 664+00.00 TO STA. 665+00.00

| F.A.P. RTE. | SECTION | COUNTY | TOTAL SHEETS | SHEET NO. |
|---|---|---|---|---|
| 305 | (1920.01,1518,2022&1922.4B)R | COOK | 919 | 679 |
| | | CONTRACT NO. 60T35 | | |
| FED. ROAD DIST. NO. 1 | ILLINOIS | FED. AID PROJECT | | |