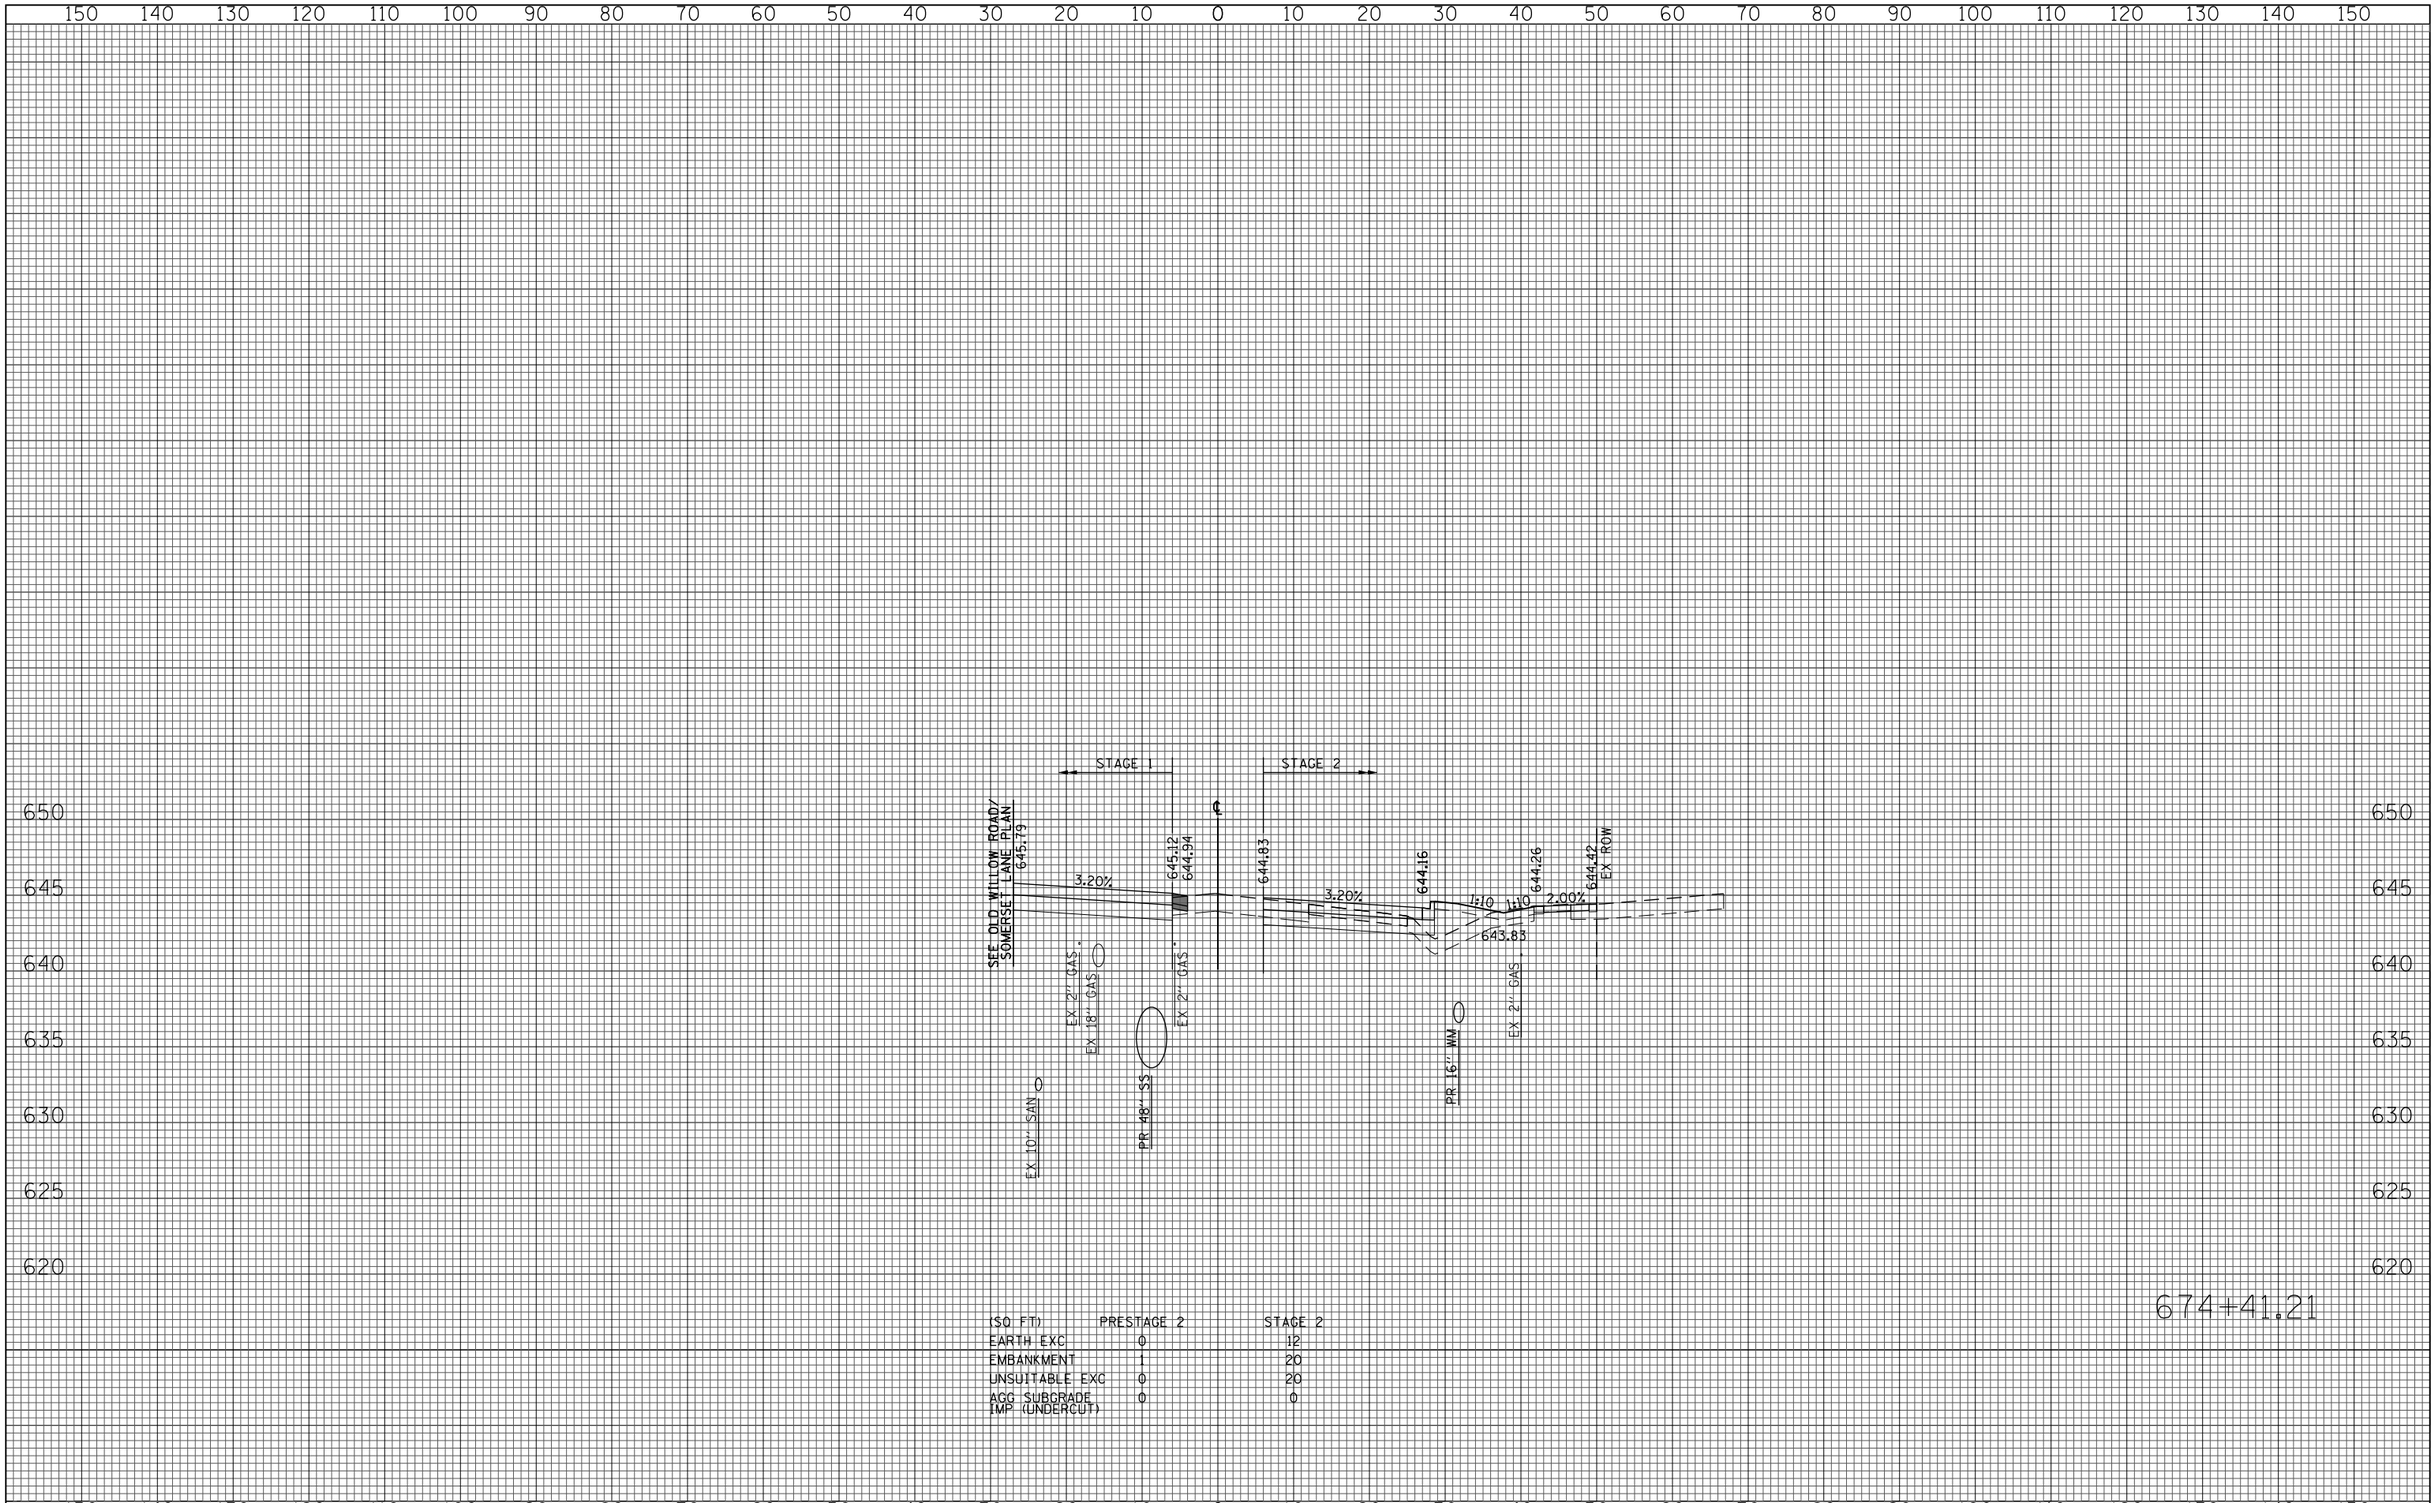


| (SQ FT) | PRESTAGE 2 | STAGE 2 |
|---|---|---|
| EARTH EXC | 0 | 12 |
| EMBANKMENT | 1 | 20 |
| UNSUITABLE EXC | 0 | 20 |
| AGG SUBGRADE IMP (UNDERCUT) | 0 | 0 |

| | | | |
|---|---|---|---|
| FILE NAME = G:\CHI1\0158\Road\Sheets\D160T35-SHT-XSC-1-2.dgn | USER NAME = BAWtort | DESIGNED - JLV | REVISED - |
| | | DRAWN - KAL | REVISED - |
| | PLOT SCALE = 20.000 ' / in. | CHECKED - RCB | REVISED - |
| | PLOT DATE = 11/1/2012 | DATE - 10/31/2012 | REVISED - |

**STATE OF ILLINOIS**
**DEPARTMENT OF TRANSPORTATION**

**WILLOW ROAD STAGE 2 CROSS SECTIONS**

SCALE: 10H : 5V | SHEET NO. 693 OF 919 SHEETS | STA. 674+41.21 TO STA. 674+41.21

| F.A.P. RTE. | SECTION | COUNTY | TOTAL SHEETS | SHEET NO. |
|---|---|---|---|---|
| 305 | (1920.01,1518,2022&1922.4B)R | COOK | 919 | 693 |
| | | CONTRACT NO. 60T35 | | |

FED. ROAD DIST. NO. 1 | ILLINOIS | FED. AID PROJECT