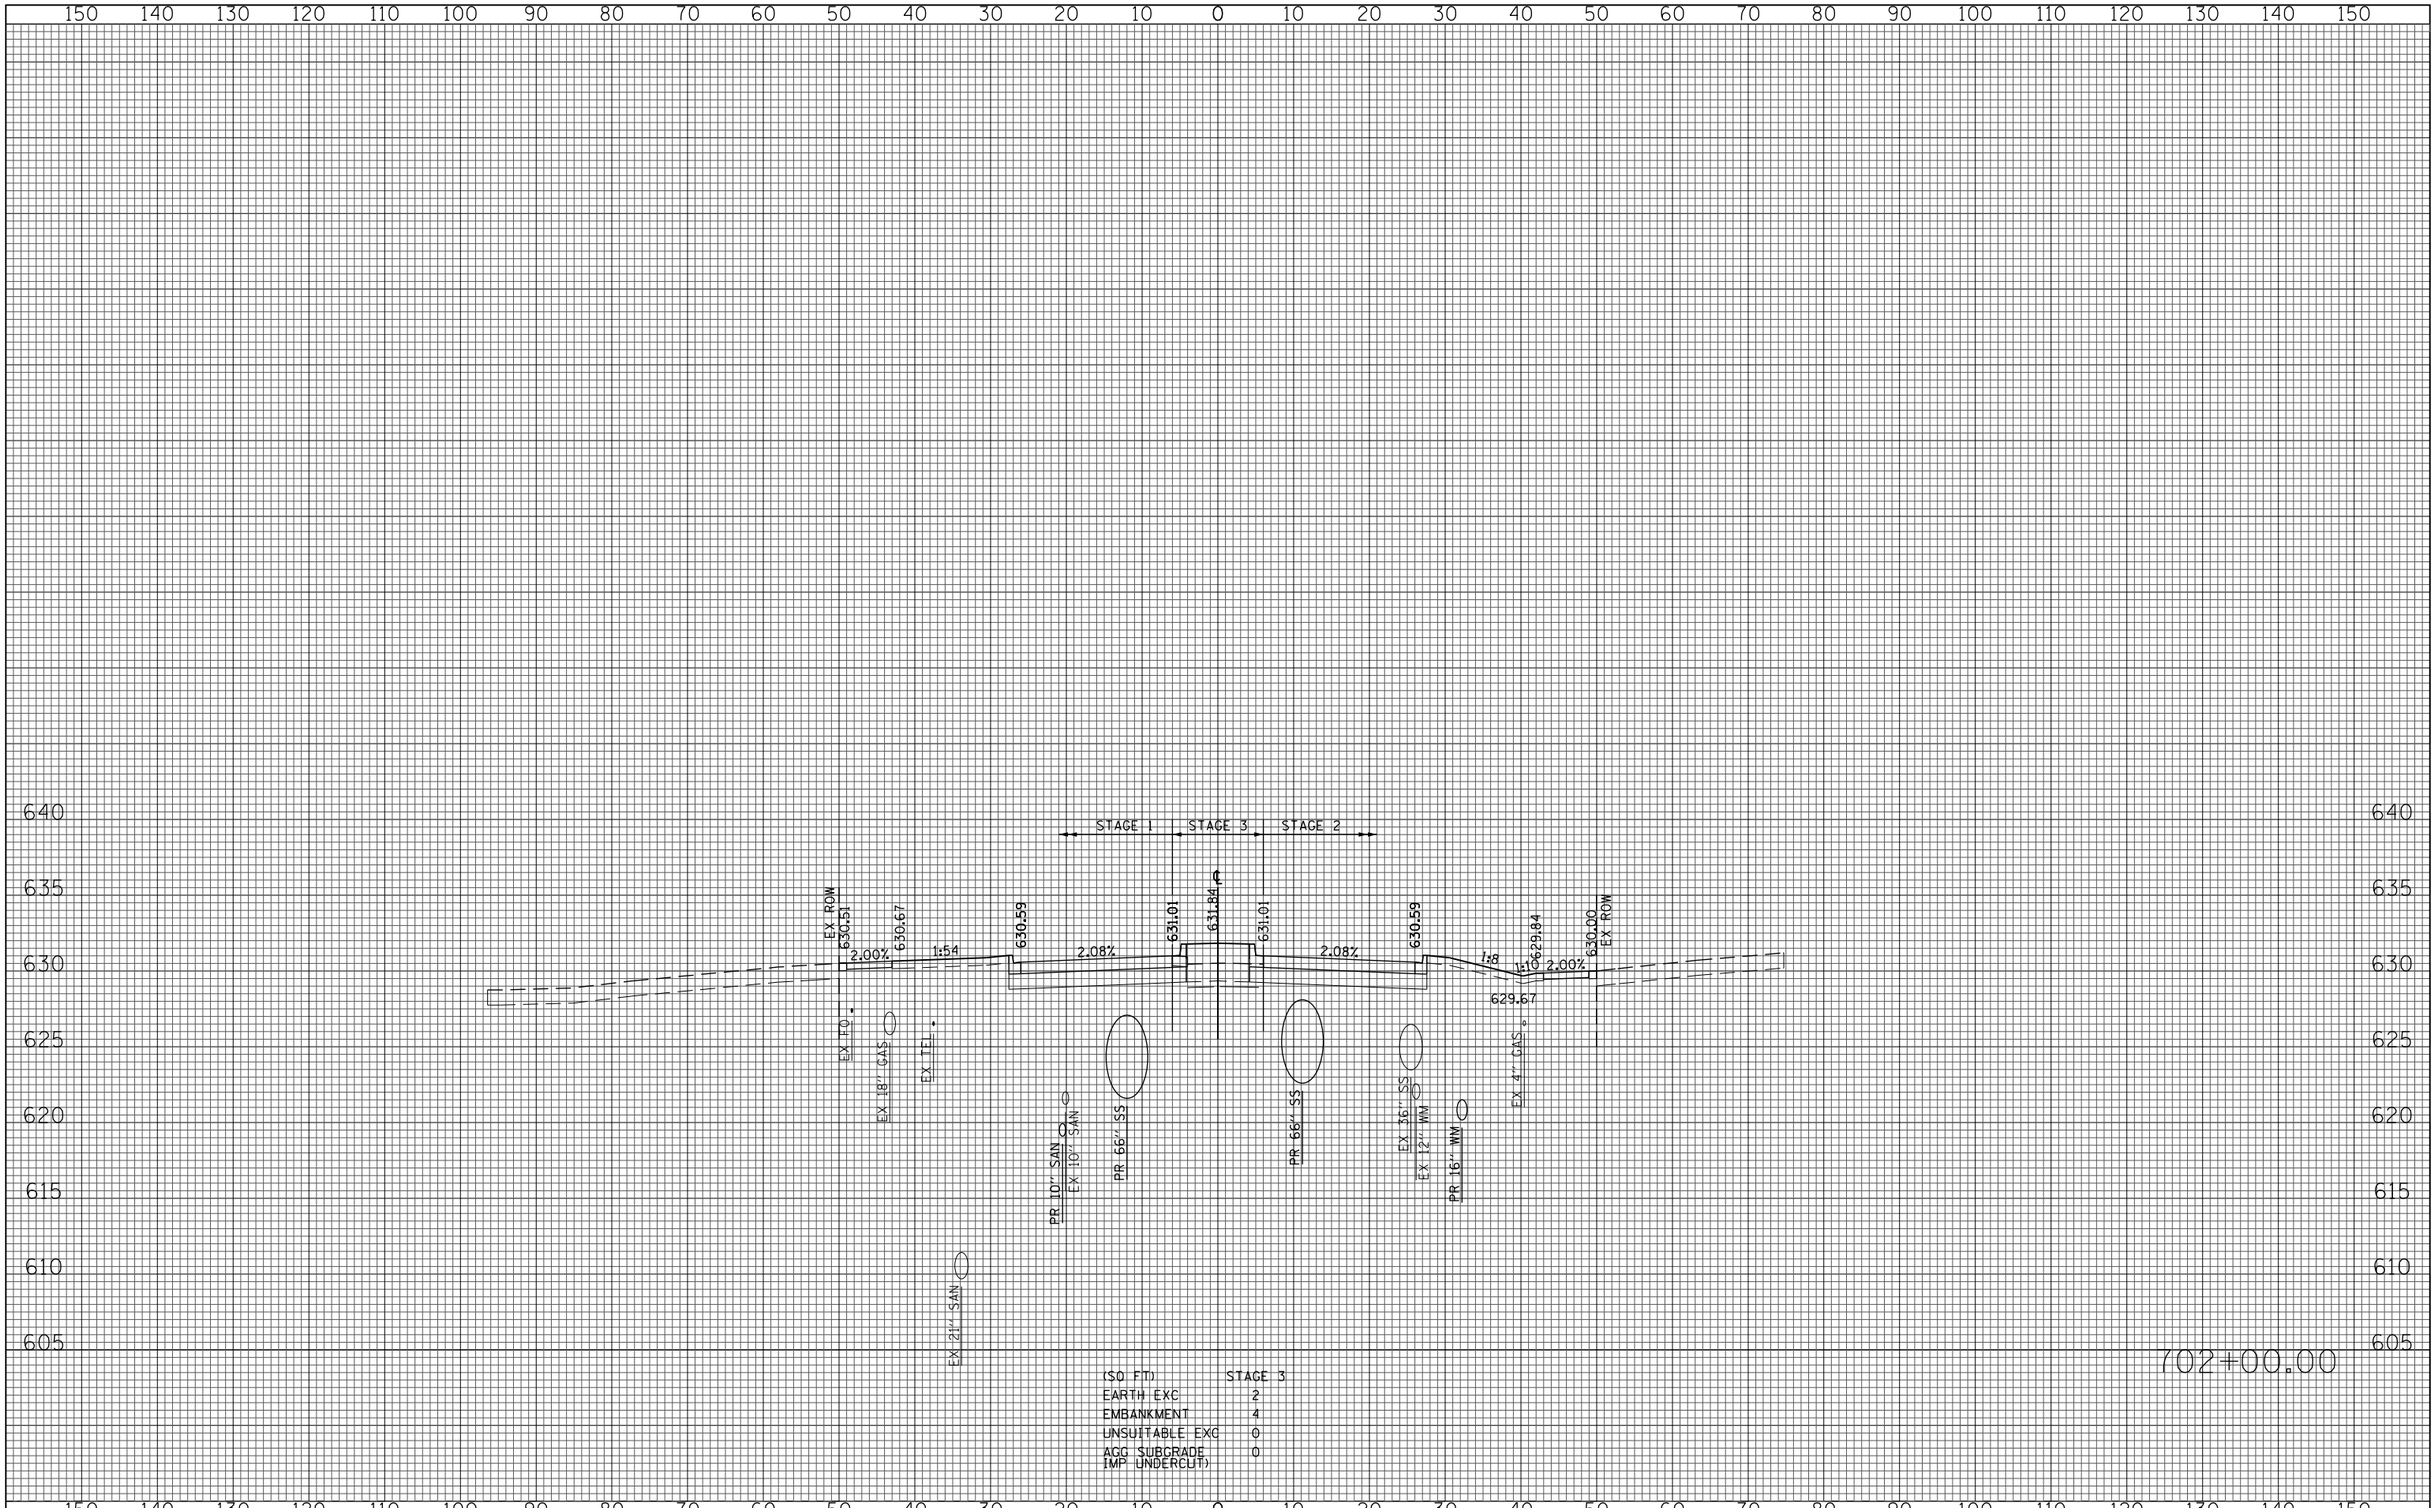

FILE NAME = G:\CH11\0158\Road\Sheets\D160T35-SHT-XSC-1-3.dgn	USER NAME = BAWstort	DESIGNED - JLV	REVISED -	STATE OF ILLINOIS DEPARTMENT OF TRANSPORTATION	WILLOW ROAD STAGE 3 CROSS SECTIONS
		DRAWN - KAL	REVISED -		
	PLOT SCALE = 20.000 ' / in.	CHECKED - RCB	REVISED -		
	PLOT DATE = 11/1/2012	DATE - 10/31/2012	REVISED -		SCALE: 10H : 5V · SHEET NO. 821 OF 919 SHEETS · STA. 702+00.00 TO STA. 702+00.00

F.A.P. RTE.	SECTION	COUNTY	TOTAL SHEETS	SHEET NO.
305	(1920.01,1518,2022&1922.4B)R	COOK	919	821
		CONTRACT NO. 60T35		

FED. ROAD DIST. NO. 1 · ILLINOIS · FED. AID PROJECT