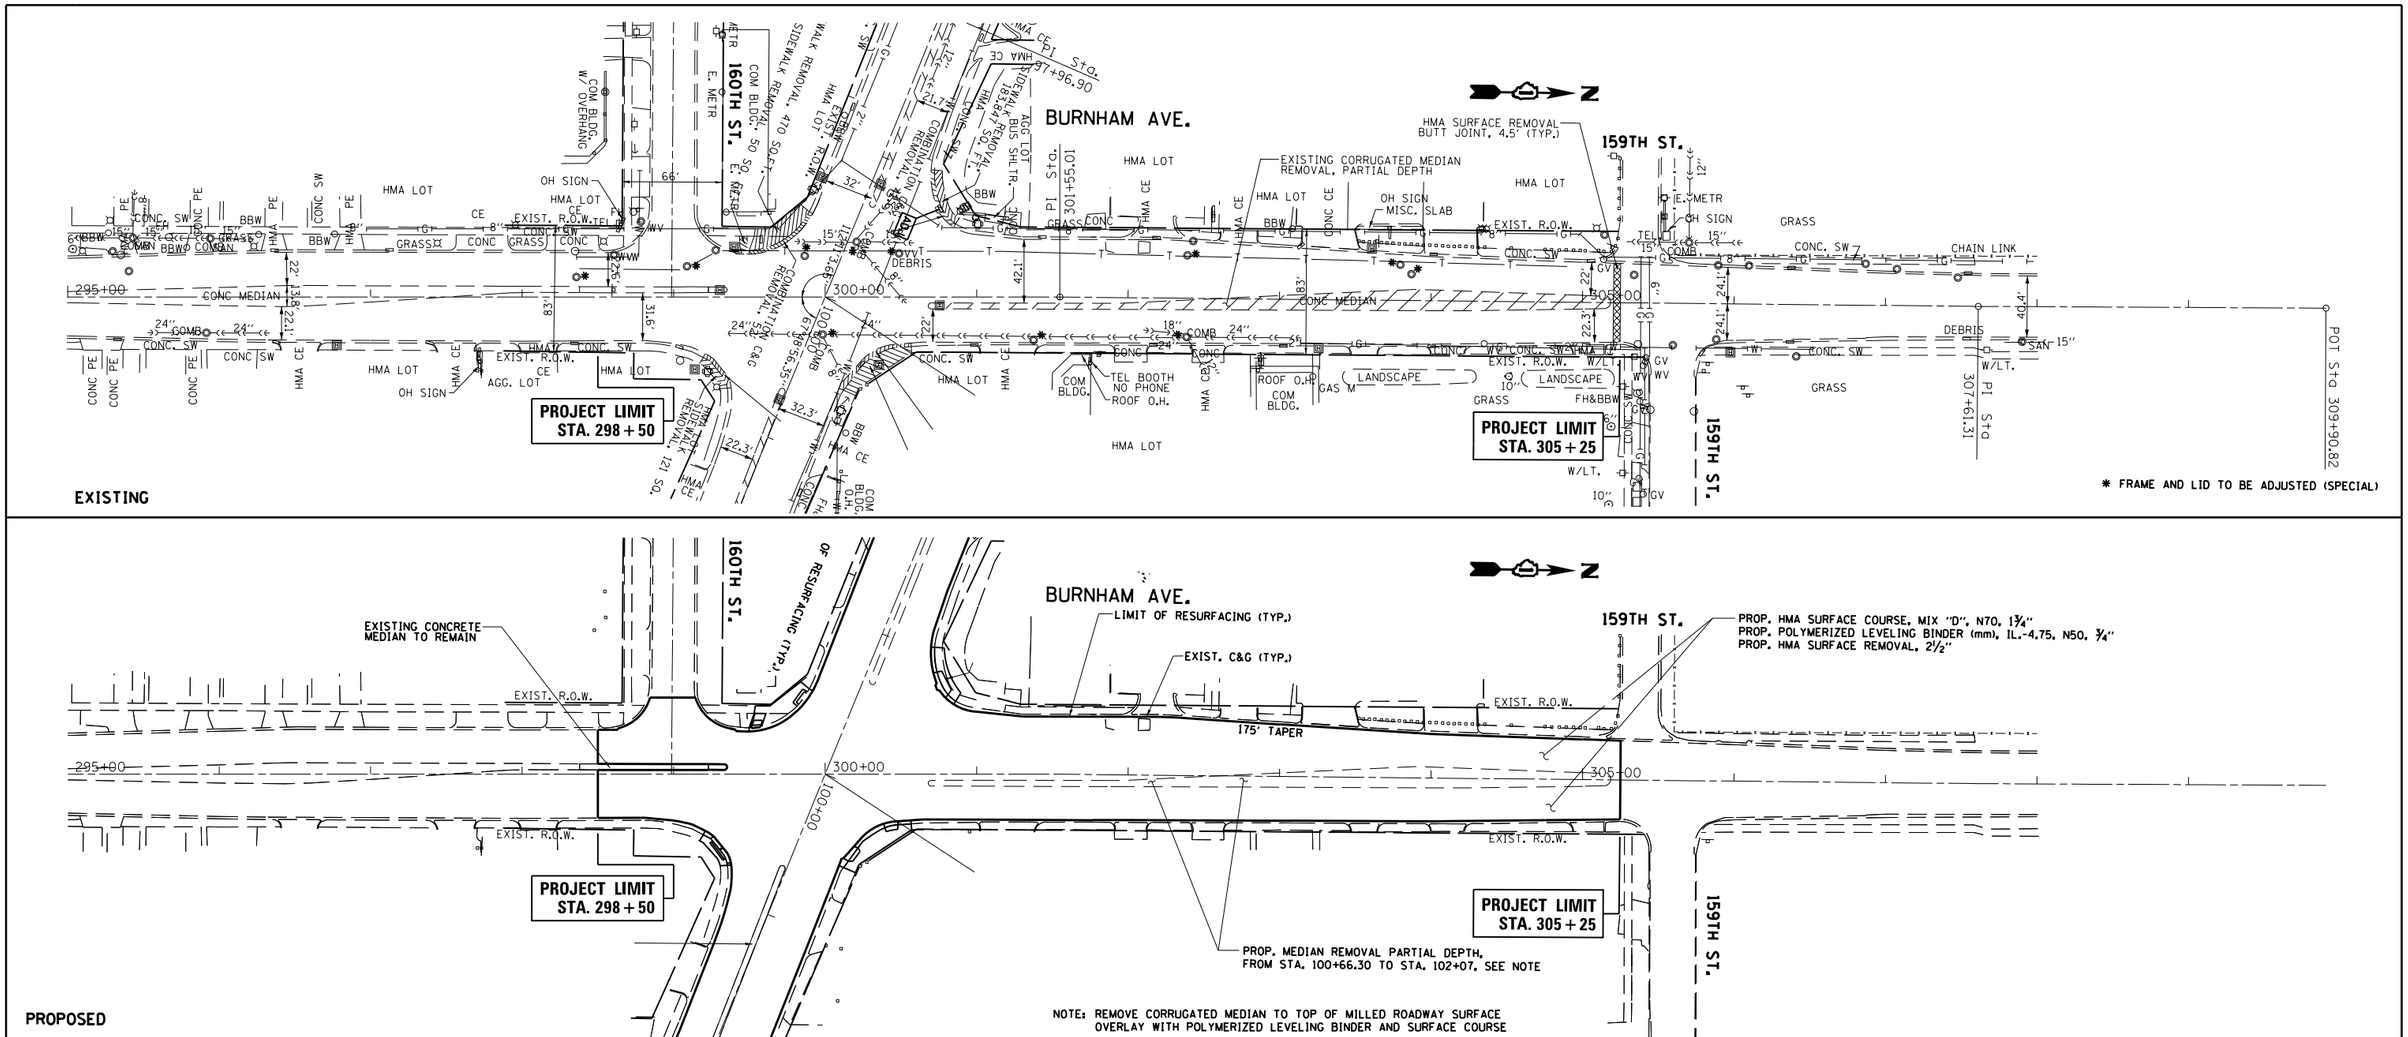

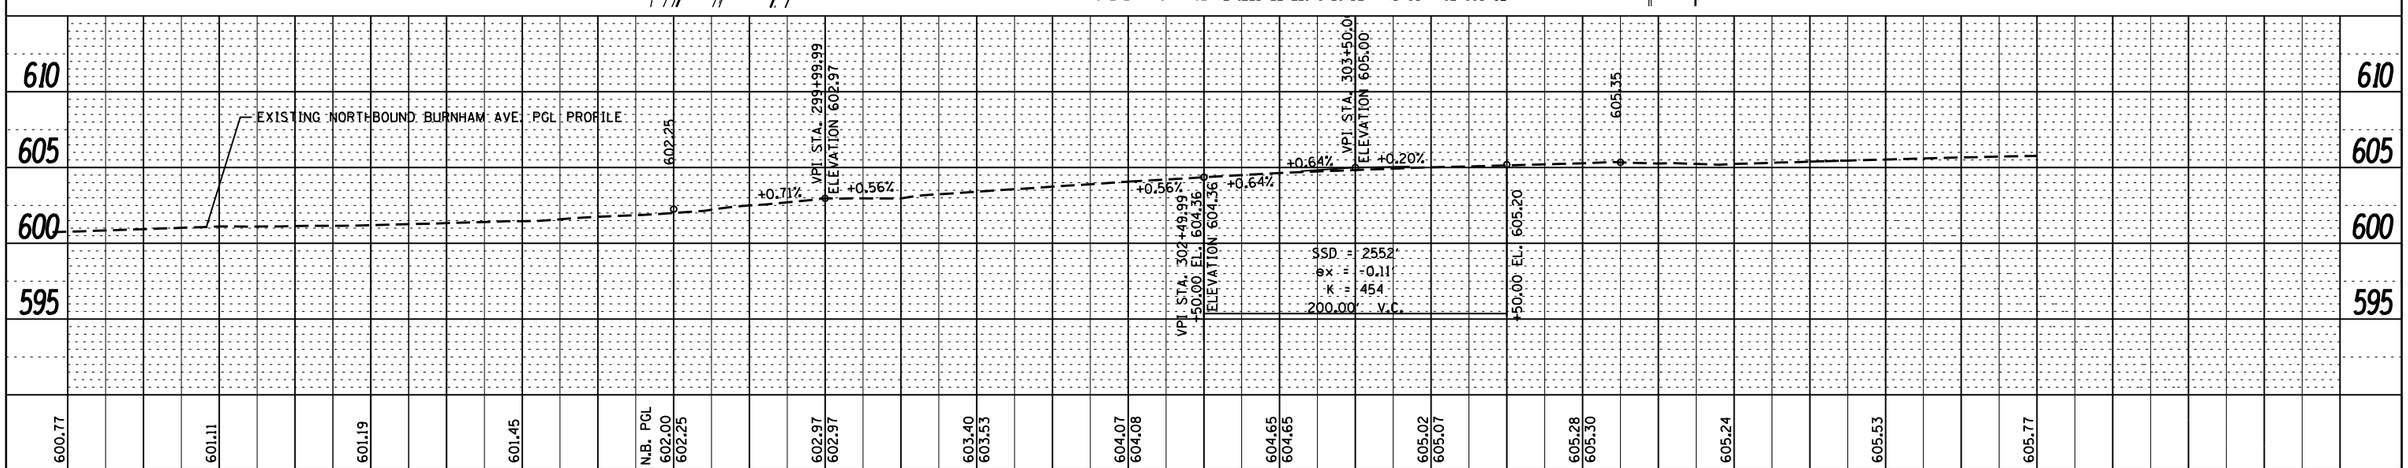

PLAN	
SURVEYED	
PLOTTED	
ALIGNMENT CHECKED	
RT. OF WAY CHECKED	
CADD FILE NAME	
NOTE BOOK NO.	

PROFILE	
SURVEYED	
PLOTTED	
GRADES CHECKED	
B.M. NOTED	
STRUCTURE NOTATNS CHKD	
NOTE BOOK NO.	

BY	DATE

FILE NAME = c:\pw_work\pwidot\hamdanah\d0286304\P114712-sht-typical.dgn	USER NAME = hamdanah	DESIGNED -	REVISED -
		DRAWN -	REVISED -
Default	PLOT SCALE = 100.0000 ' / in.	CHECKED -	REVISED -
	PLOT DATE = 10/22/2012	DATE -	REVISED -

STATE OF ILLINOIS
DEPARTMENT OF TRANSPORTATION

BURNHAM AVE. AT RIVER OAKS DRIVE
ROADWAY PLAN & PROFILE

SCALE: 1"=50' | SHEET OF SHEETS | STA. TO STA.

F.A.U. RTE.	SECTION	COUNTY	TOTAL SHEETS	SHEET NO.
2943	3162A-N-1	COOK	42	10

CONTRACT NO. 60T47

ILLINOIS FED. AID PROJECT

P114712-sht-typical.dgn 10/22/2012 4:01:53 PM User=hamdanah