ROUTE	SECTION	COUNTY	TOTAL SHEETS	SHEET NUMBER
VARIOUS	2012-076BP	COOK	34	27

CONTRACT NO. 60V86

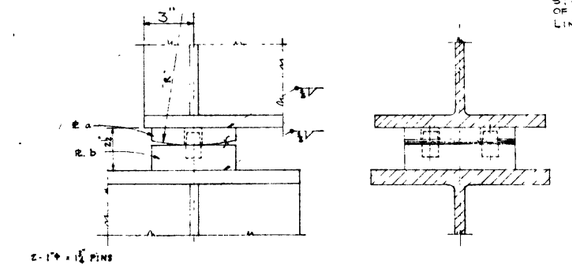

STRINGER BEARING ON GIRDER LINE F, TYPE 'A'
3"=1'-0

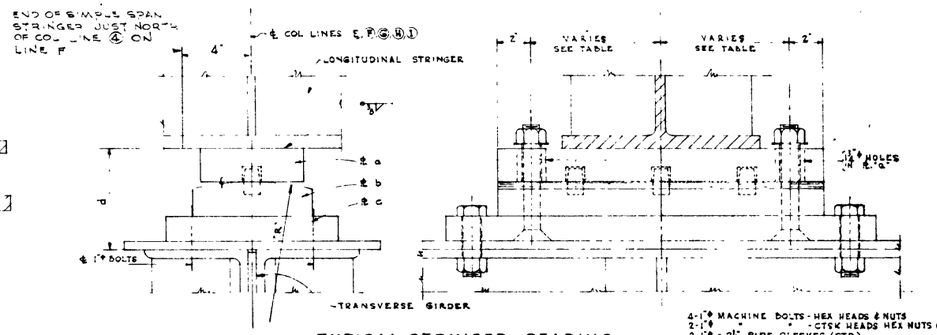

TYPICAL STRINGER BEARING
3"=1'-0

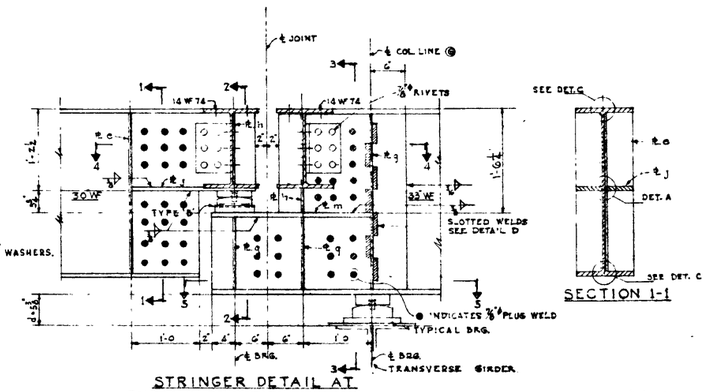

STRINGER DETAIL AT EXPANSION JOINT - G LINE
1"=1'-0

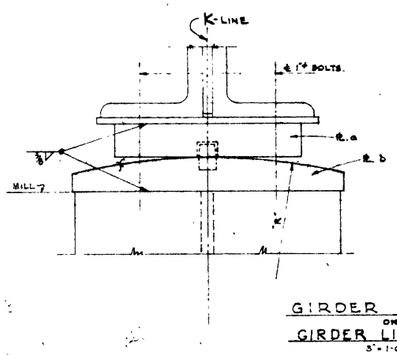

GIRDER BEARING ON GIRDER LINE K
3"=1'-0

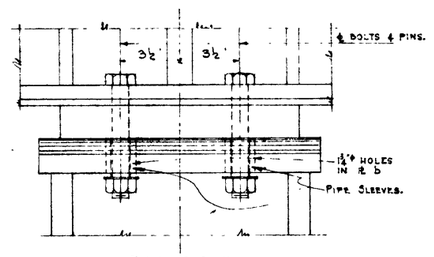

4-1"ϕ MACHINE BOLTS.
4-1"ϕ x 2¼" PIPE SLEEVES (STD)
2-1"ϕ x 1⅛" PINS

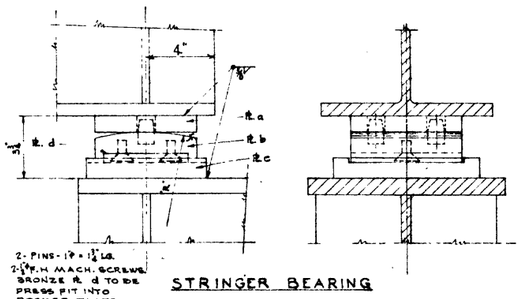

STRINGER BEARING TYPE 'B'
3"=1'-0

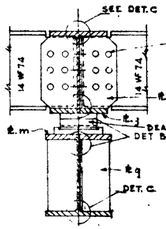

SECTION 2-2

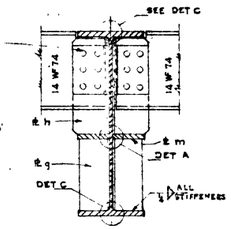

SECTION 3-3

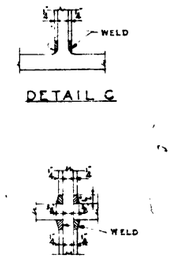

DETAIL C

DETAIL A

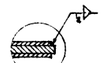

DETAIL E

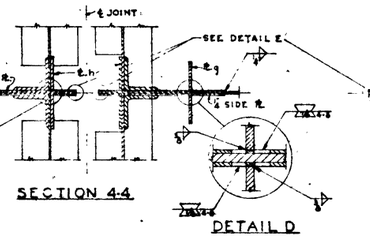

SECTION 4-4

DETAIL D

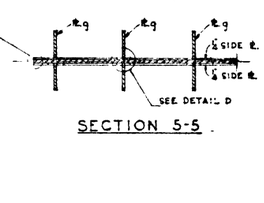

SECTION 5-5

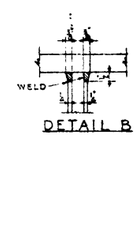

DETAIL B

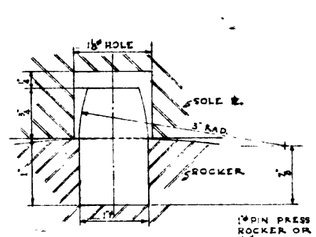

DETAIL OF PINS
F.S.

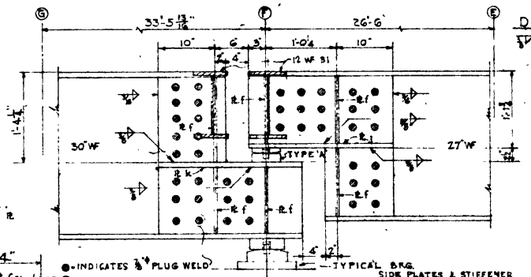

STRINGER DETAIL AT JOINT - F - LINE
1"=1'-0
(LOOKING SOUTH)

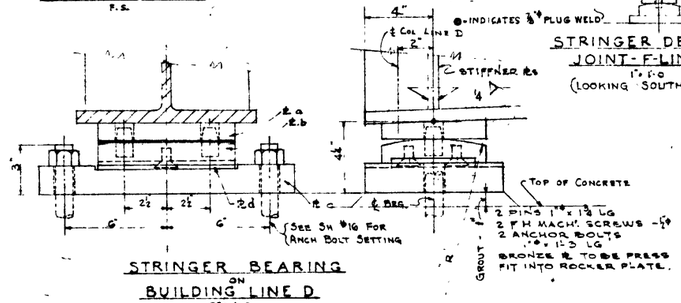

STRINGER BEARING ON BUILDING LINE D
3"=1'-0

PAGE 9 OF 9

ILLINOIS DEPARTMENT OF TRANSPORTATION

EXISTING BRIDGE PLAN
LOCATION 4
SN 016-0460
I-290 (Congress St.) over Post Office to River