NOTE:

1. SEE MOT LEGEND.
2. IDOT STANDARDS 701101, 701606, AND 701701 SHALL BE UTILIZED TO PROVIDE TRAFFIC CONTROL AND PROTECTION FOR CONSTRUCTION OF TEMPORARY PAVEMENT AND OTHER CONSTRUCTION ACTIVITIES DURING THIS CONSTRUCTION STAGE.

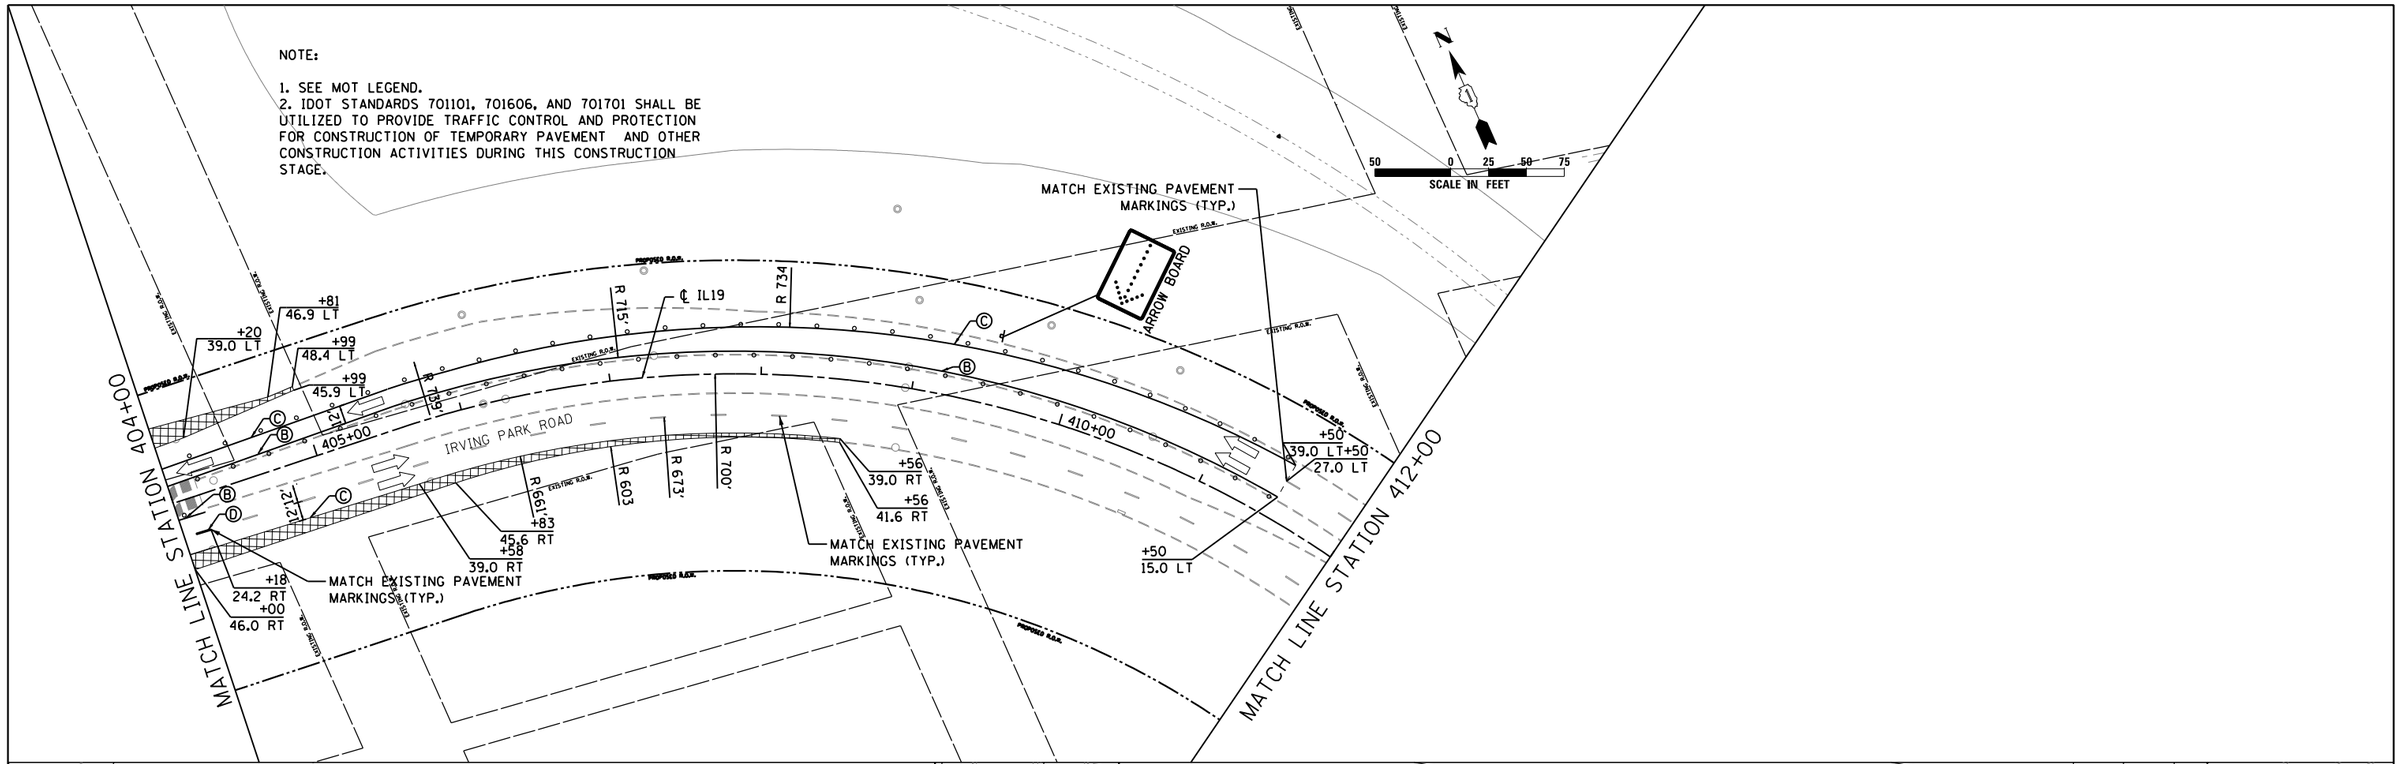

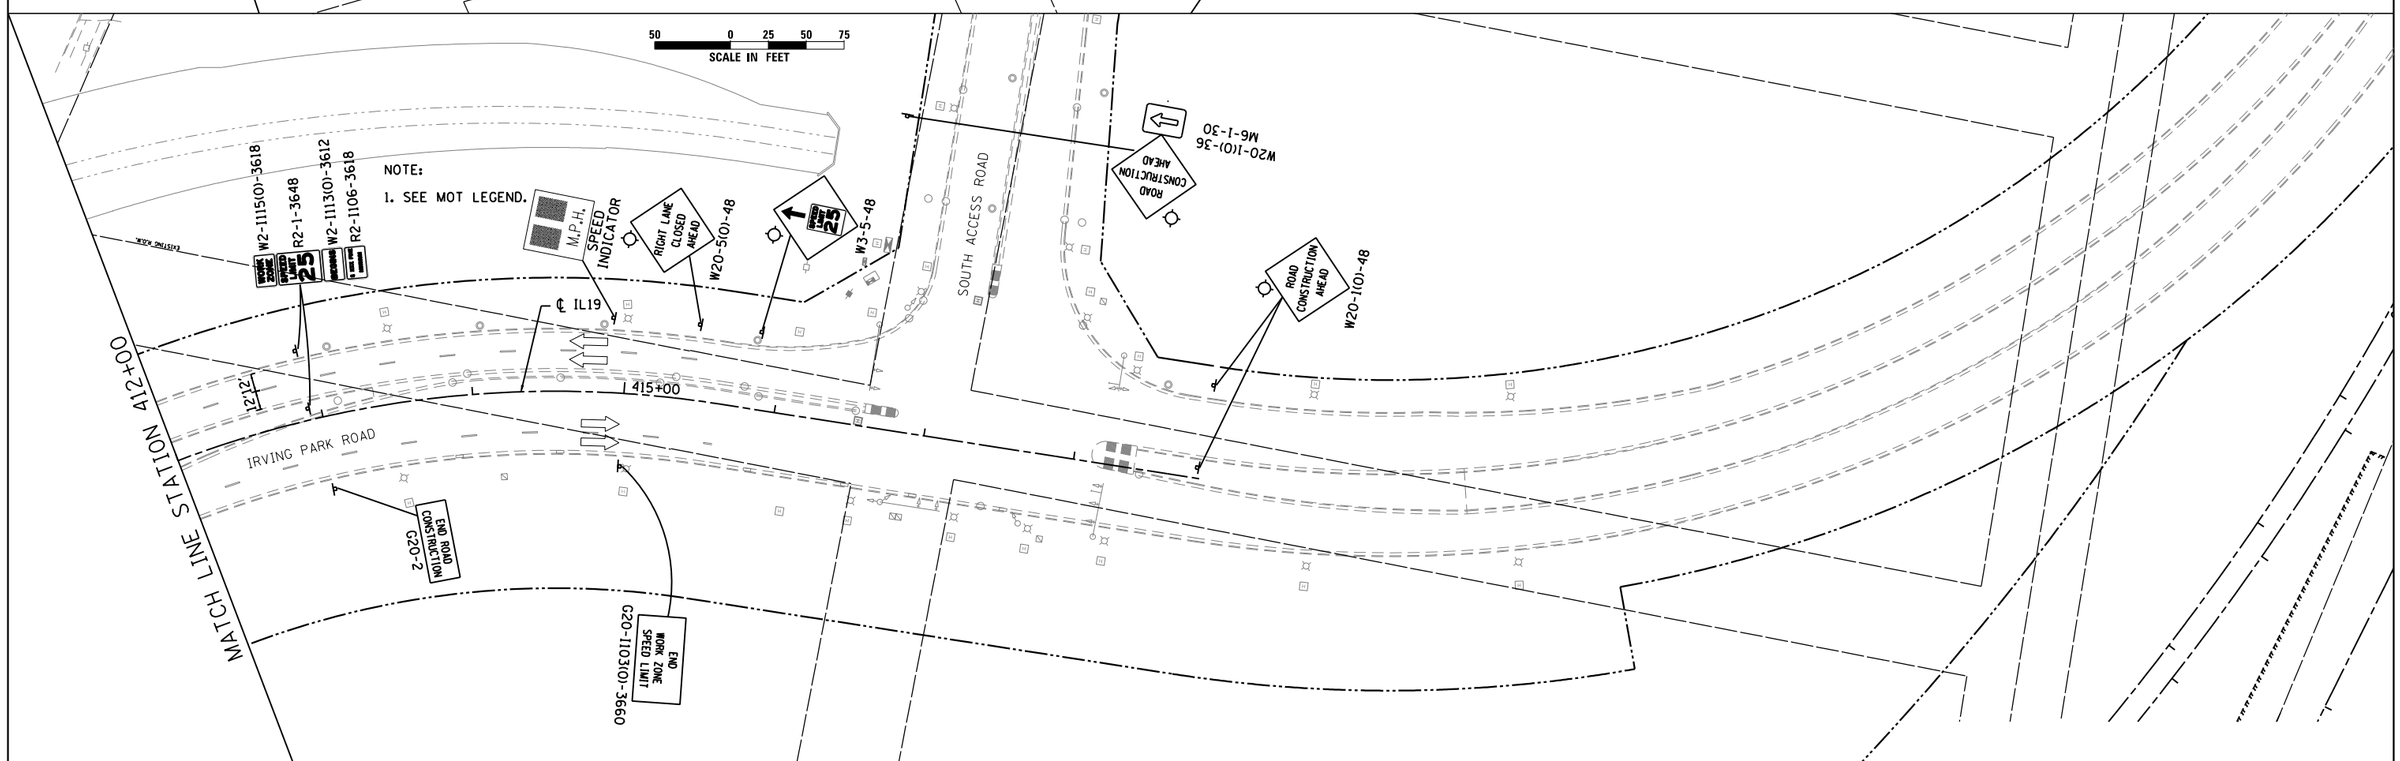

HDR ENGINEERING, INC.	USER NAME = user	DESIGNED - JJS	REVISED -
		DRAWN - TT	REVISED -
	PLOT SCALE = $SCALE$	CHECKED - LGP	REVISED -
	PLOT DATE = 11/21/2012	DATE - 11-20-2012	REVISED -

STATE OF ILLINOIS
DEPARTMENT OF TRANSPORTATION

MAINTENANCE OF TRAFFIC STAGE 1
IL ROUTE 19 (IRVING PARK RD.)

SCALE: 1" = 50' | SHEET NO. 7 OF 29 SHEETS | STA. 404+00 TO STA. 418+86.10

F.A.U. RTE.	SECTION	COUNTY	TOTAL SHEETS	SHEET NO.
1321	32VB	DUPAGE	388	56

CONTRACT NO. 60W01

ILLINOIS FED. AID PROJECT