FINAL SURVEY	NOTE BOOK	SURVEYED	BY	DATE
		PLOTTED		
		TEMPLATE		
		AREAS		
NO.		AREAS CHECKED		

ORIGINAL SURVEY	NOTE BOOK	SURVEYED	BY	DATE
		PLOTTED		
		TEMPLATE		
		AREAS		
NO.		AREAS CHECKED		

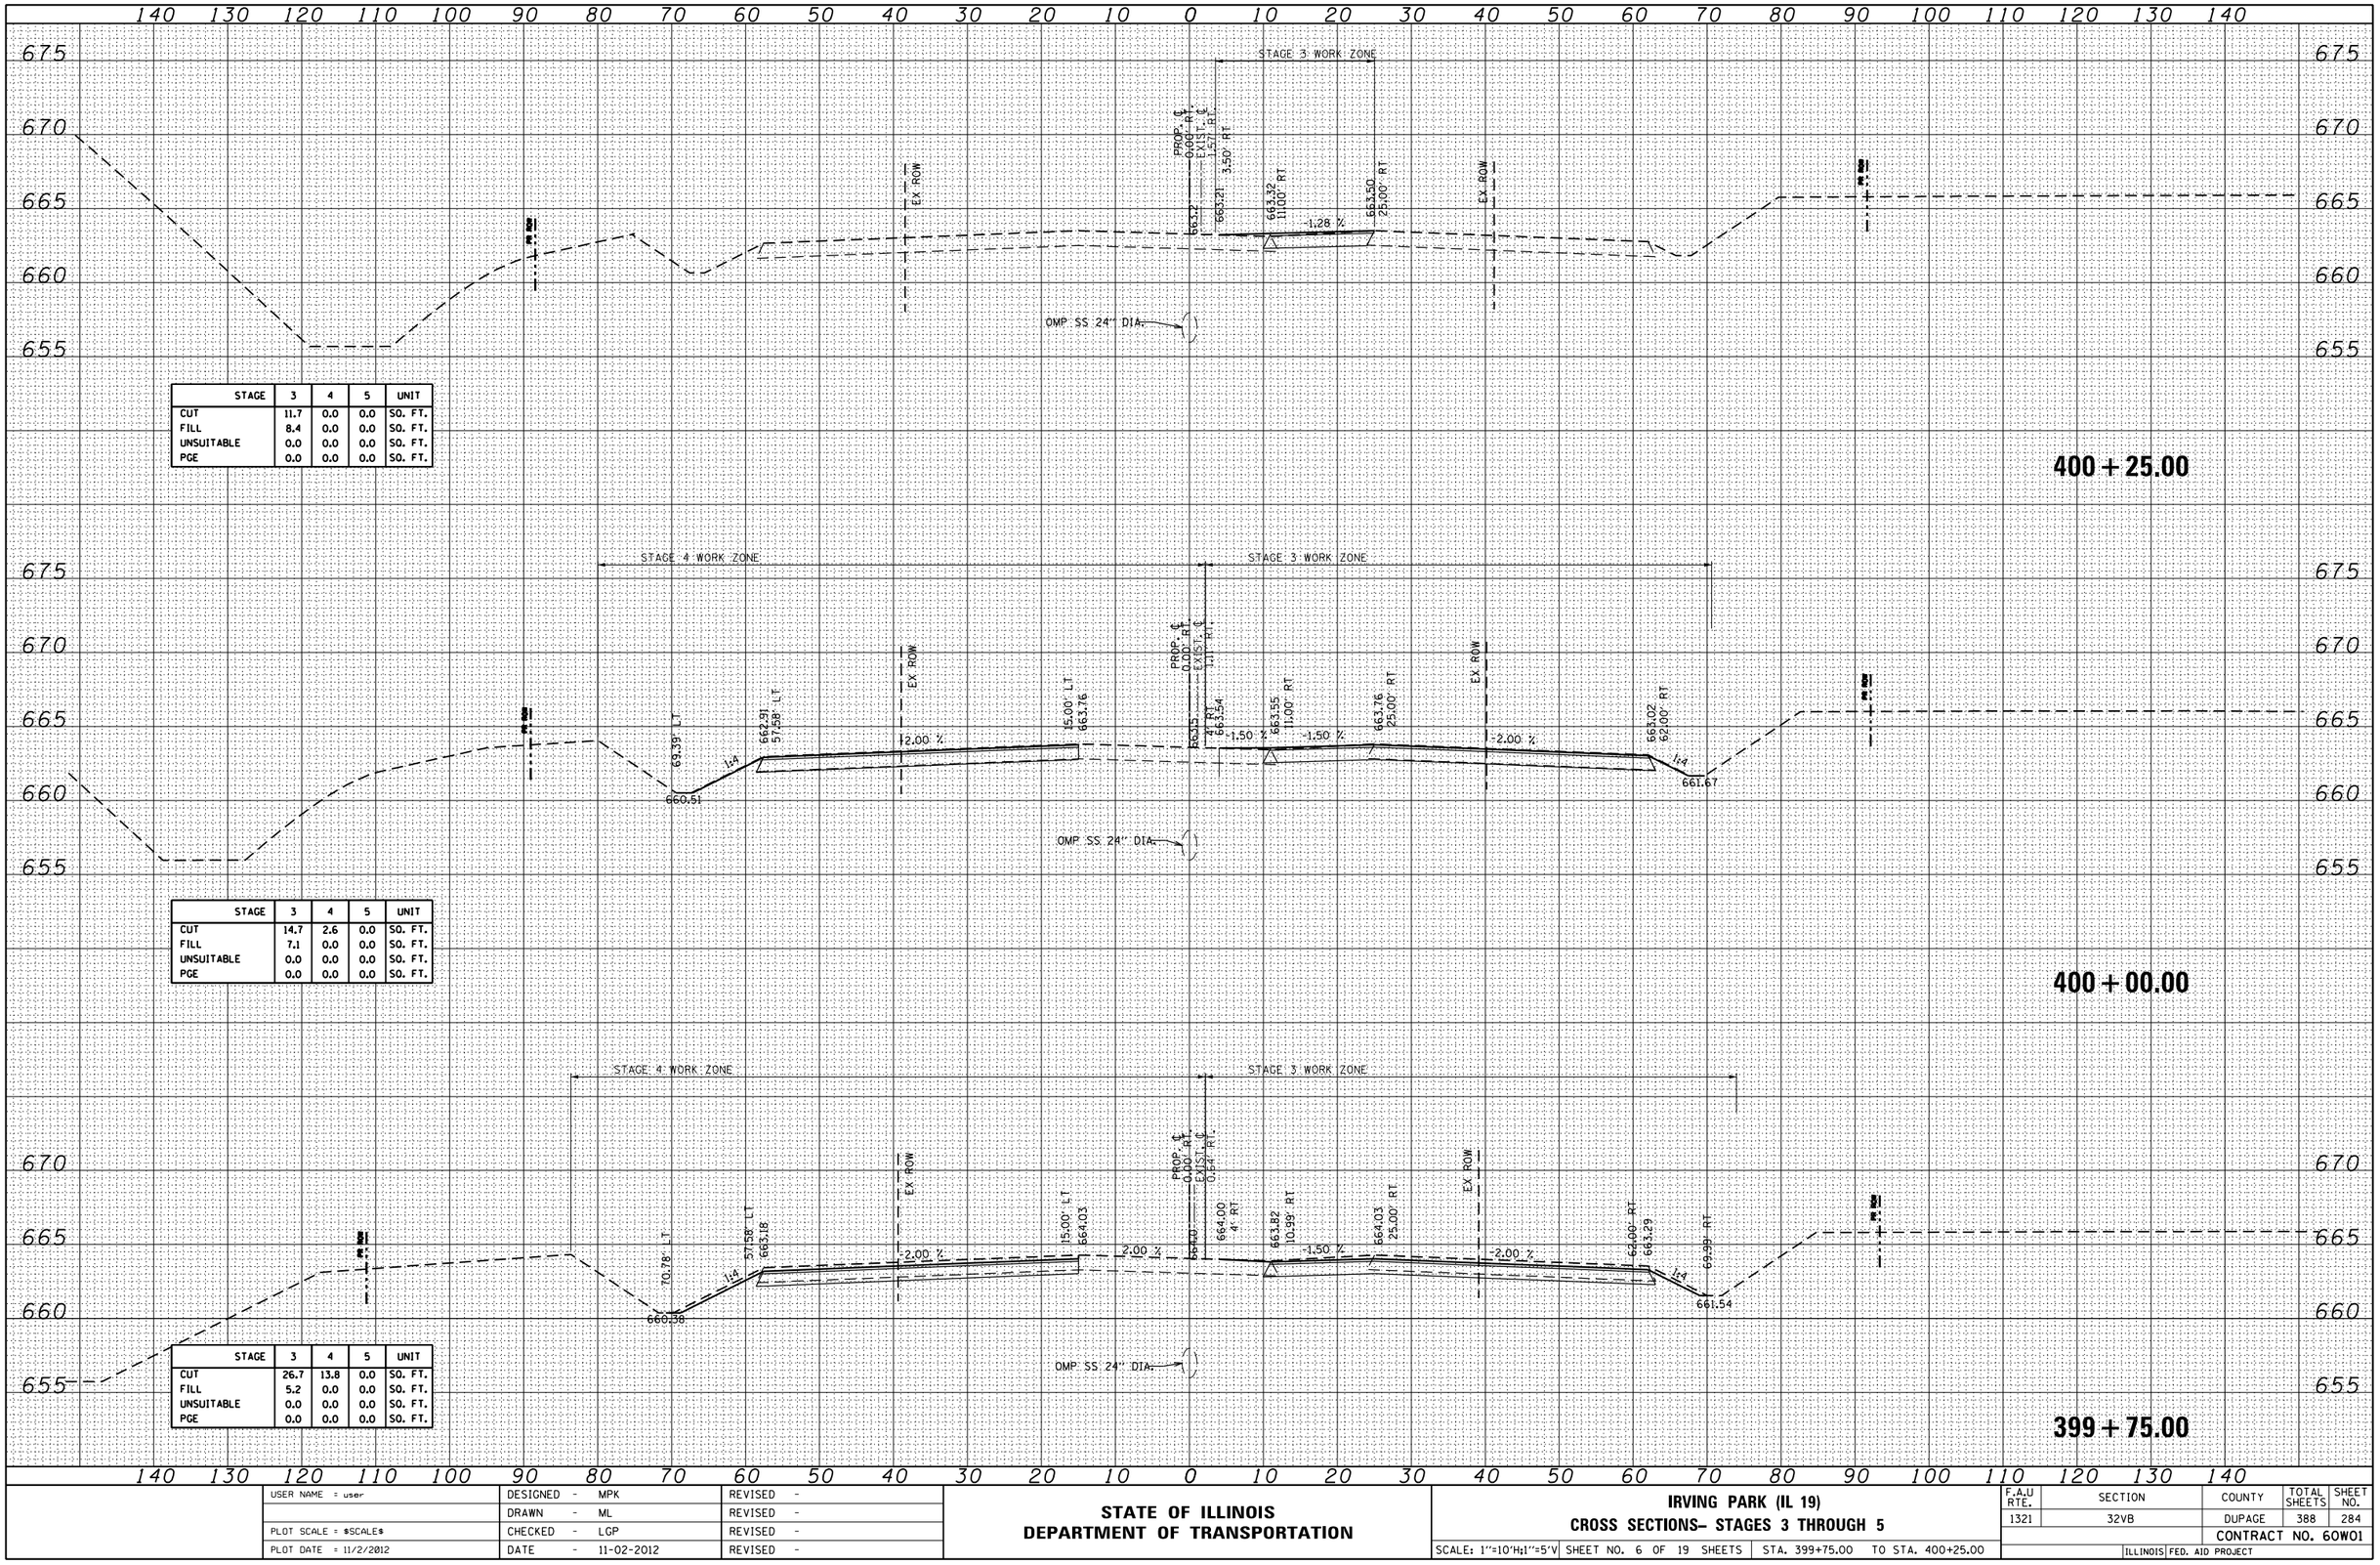

STAGE	3	4	5	UNIT
CUT	11.7	0.0	0.0	SQ. FT.
FILL	8.4	0.0	0.0	SQ. FT.
UNSUITABLE	0.0	0.0	0.0	SQ. FT.
PGE	0.0	0.0	0.0	SQ. FT.

STAGE	3	4	5	UNIT
CUT	14.7	2.6	0.0	SQ. FT.
FILL	7.1	0.0	0.0	SQ. FT.
UNSUITABLE	0.0	0.0	0.0	SQ. FT.
PGE	0.0	0.0	0.0	SQ. FT.

STAGE	3	4	5	UNIT
CUT	26.7	13.8	0.0	SQ. FT.
FILL	5.2	0.0	0.0	SQ. FT.
UNSUITABLE	0.0	0.0	0.0	SQ. FT.
PGE	0.0	0.0	0.0	SQ. FT.

USER NAME = user	DESIGNED - MPK	REVISED -	
	DRAWN - ML	REVISED -	
PLOT SCALE = $SCALE$	CHECKED - LGP	REVISED -	
PLOT DATE = 11/2/2012	DATE - 11-02-2012	REVISED -	

STATE OF ILLINOIS
DEPARTMENT OF TRANSPORTATION

IRVING PARK (IL 19)
CROSS SECTIONS– STAGES 3 THROUGH 5

SCALE: 1"=10'H;1"=5'V | SHEET NO. 6 OF 19 SHEETS | STA. 399+75.00 TO STA. 400+25.00

F.A.U RTE.	SECTION	COUNTY	TOTAL SHEETS	SHEET NO.
1321	32VB	DUPAGE	388	284
		CONTRACT NO. 60W01		
	ILLINOIS FED. AID PROJECT			