METRA FORCE ACCOUNT WORK TO BE COMPLETED DURING STAGE RR1:
1) CONSTRUCT CANTILEVER SIGNAL BRIDGE
2) REMOVE EXISTING CANTILEVER SIGNAL BRIDGE
3) REMOVE #15 TURNOUT AT STA 883+70.73
4) CONSTRUCT #15 TURNOUT AT STA 881+66.34
5) RESURFACE/REALIGN CPR OUTBOUND LEAD
6) REMOVE #20 CROSSOVER FROM STA 883+92.43 TO STA 887+59.93
7) CONSTRUCT #20 CROSSOVER FROM STA 880+65.98 TO STA 884+31.67
8) REMOVE #15 CROSSOVER FROM STA 887+85.36 TO STA 890+70.31
9) CONSTRUCT #15 CROSSOVER FROM STA 884+56.67 TO STA 887+36.34
10) CONSTURCT #15 TURNOUT AT STA 888+27.02
11) REMOVE #15 TURNOUT AT STA 891+21.11
12) REMOVE YARD LEAD TURNOUT AT STA 885+74.42
13) CONSTRUCT #11 TURNOUT AT STA 883+48.02
14) RESURFACE/REALIGN CPR INBOUND LEAD
15) RESURFACE/REALIGN CPR YARD LEAD
16) COMPLETE JUNCTION B-17 SIGNAL UPGRADE
17) SEE REMOVAL PLANS AND PLAN AND PROFILE SHEETS FOR DESIGN INFORMATION

DURING STAGE RR-1 CPR TRAINS WILL OPERATE ON EXISTING TRACKS 1 & 2

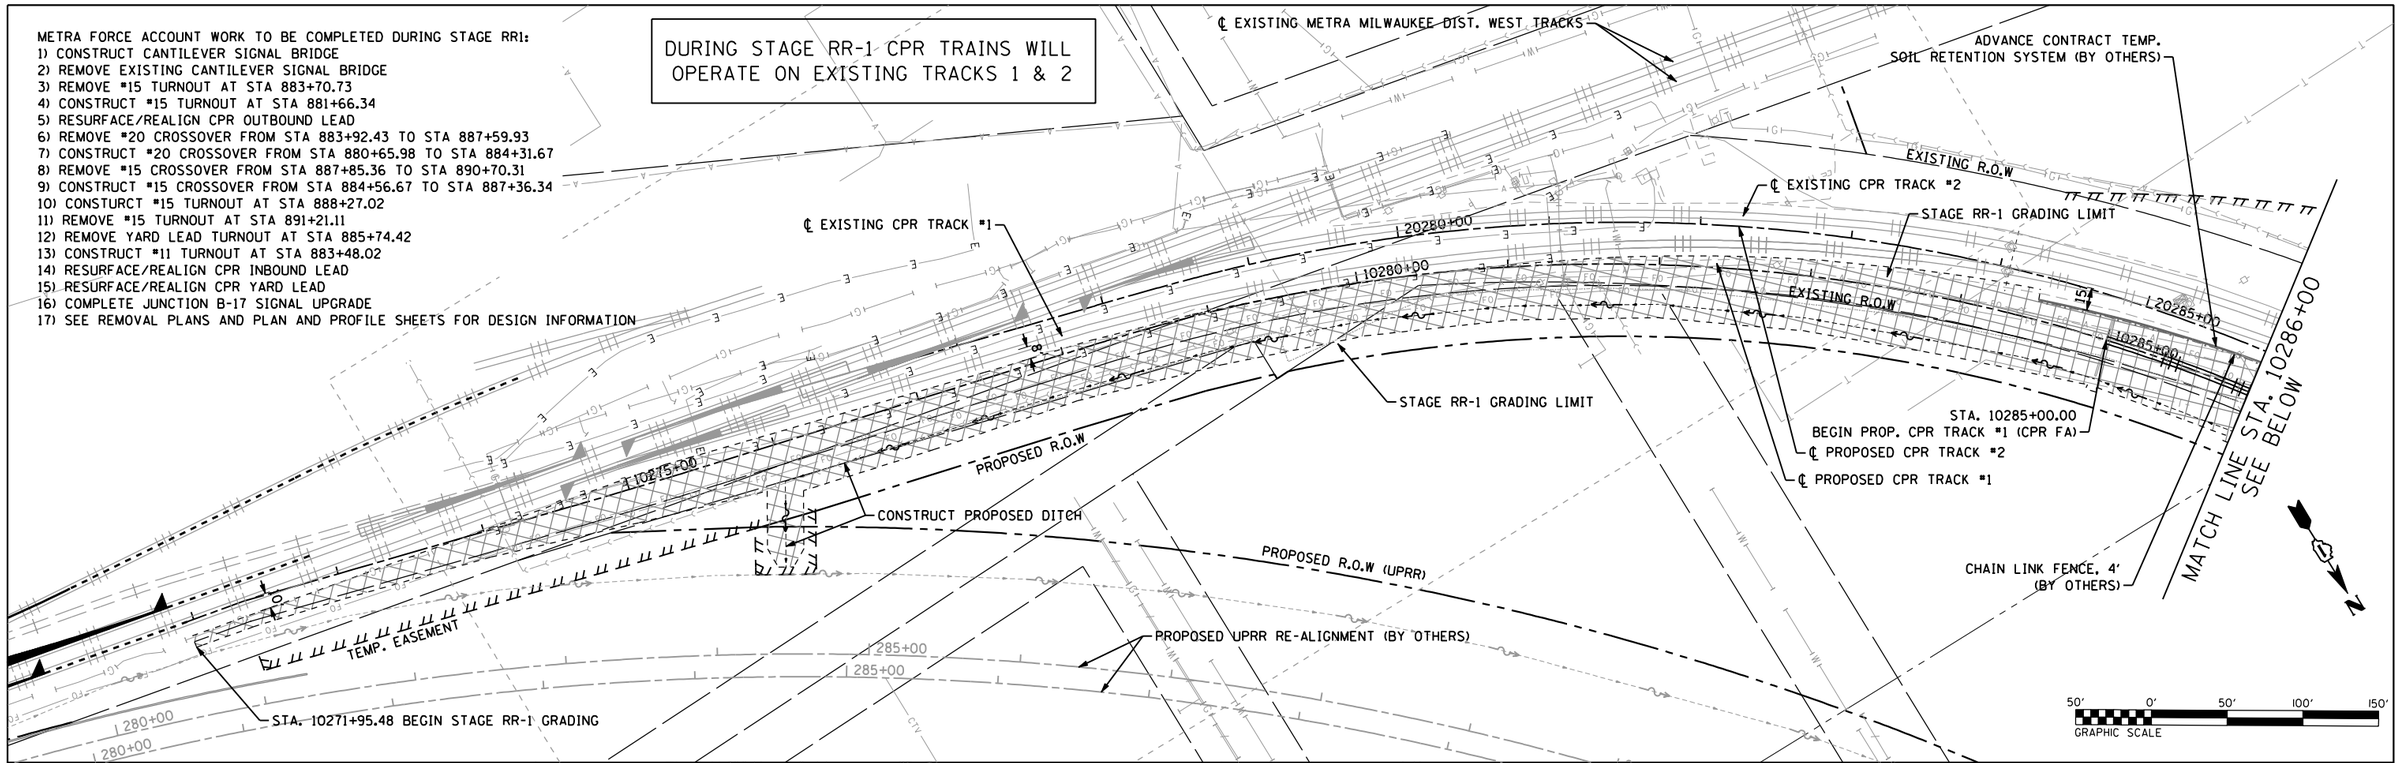

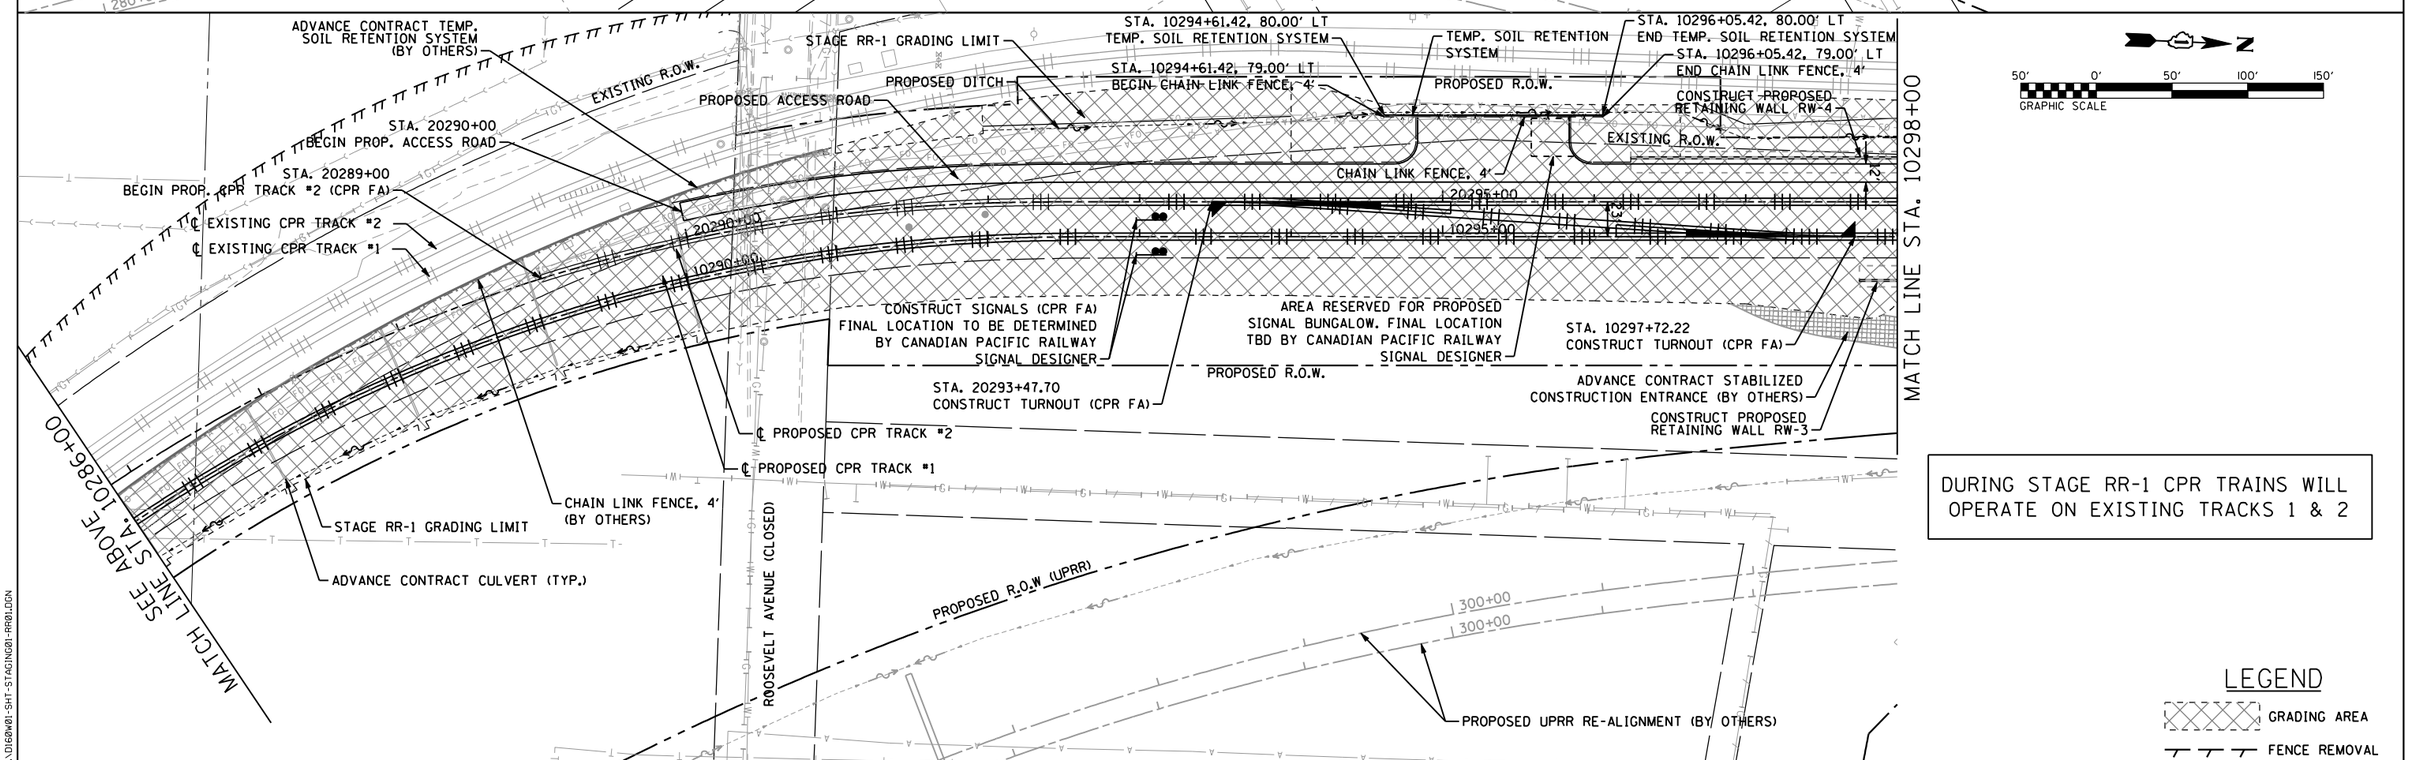

DURING STAGE RR-1 CPR TRAINS WILL OPERATE ON EXISTING TRACKS 1 & 2

LEGEND

GRADING AREA

FENCE REMOVAL

FILE NAME = ...\D160W01-SHT-STAGING01-RR01.DGN

HDR ENGINEERING, INC.

USER NAME = nratterm	DESIGNED - NMR	REVISED -	
	DRAWN - NMR	REVISED -	
PLOT SCALE = 100.0000 ' / IN.	CHECKED - MPH	REVISED -	
PLOT DATE = 11/2/2012	DATE - 11-02-2012	REVISED -	

STATE OF ILLINOIS
DEPARTMENT OF TRANSPORTATION

CANADIAN PACIFIC RAILWAY
CONSTRUCTION STAGING PLAN STAGE RR-1 (RAILROAD)

SCALE: 1"=50' | SHEET NO. 7 OF 25 SHEETS | STA. 10272+40.23 TO STA. 10298+00

F.A.U. RTE.	SECTION	COUNTY	TOTAL SHEETS	SHEET NO.
1321	32VB	DUPAGE	388	329

CONTRACT NO. 60W01

ILLINOIS FED. AID PROJECT