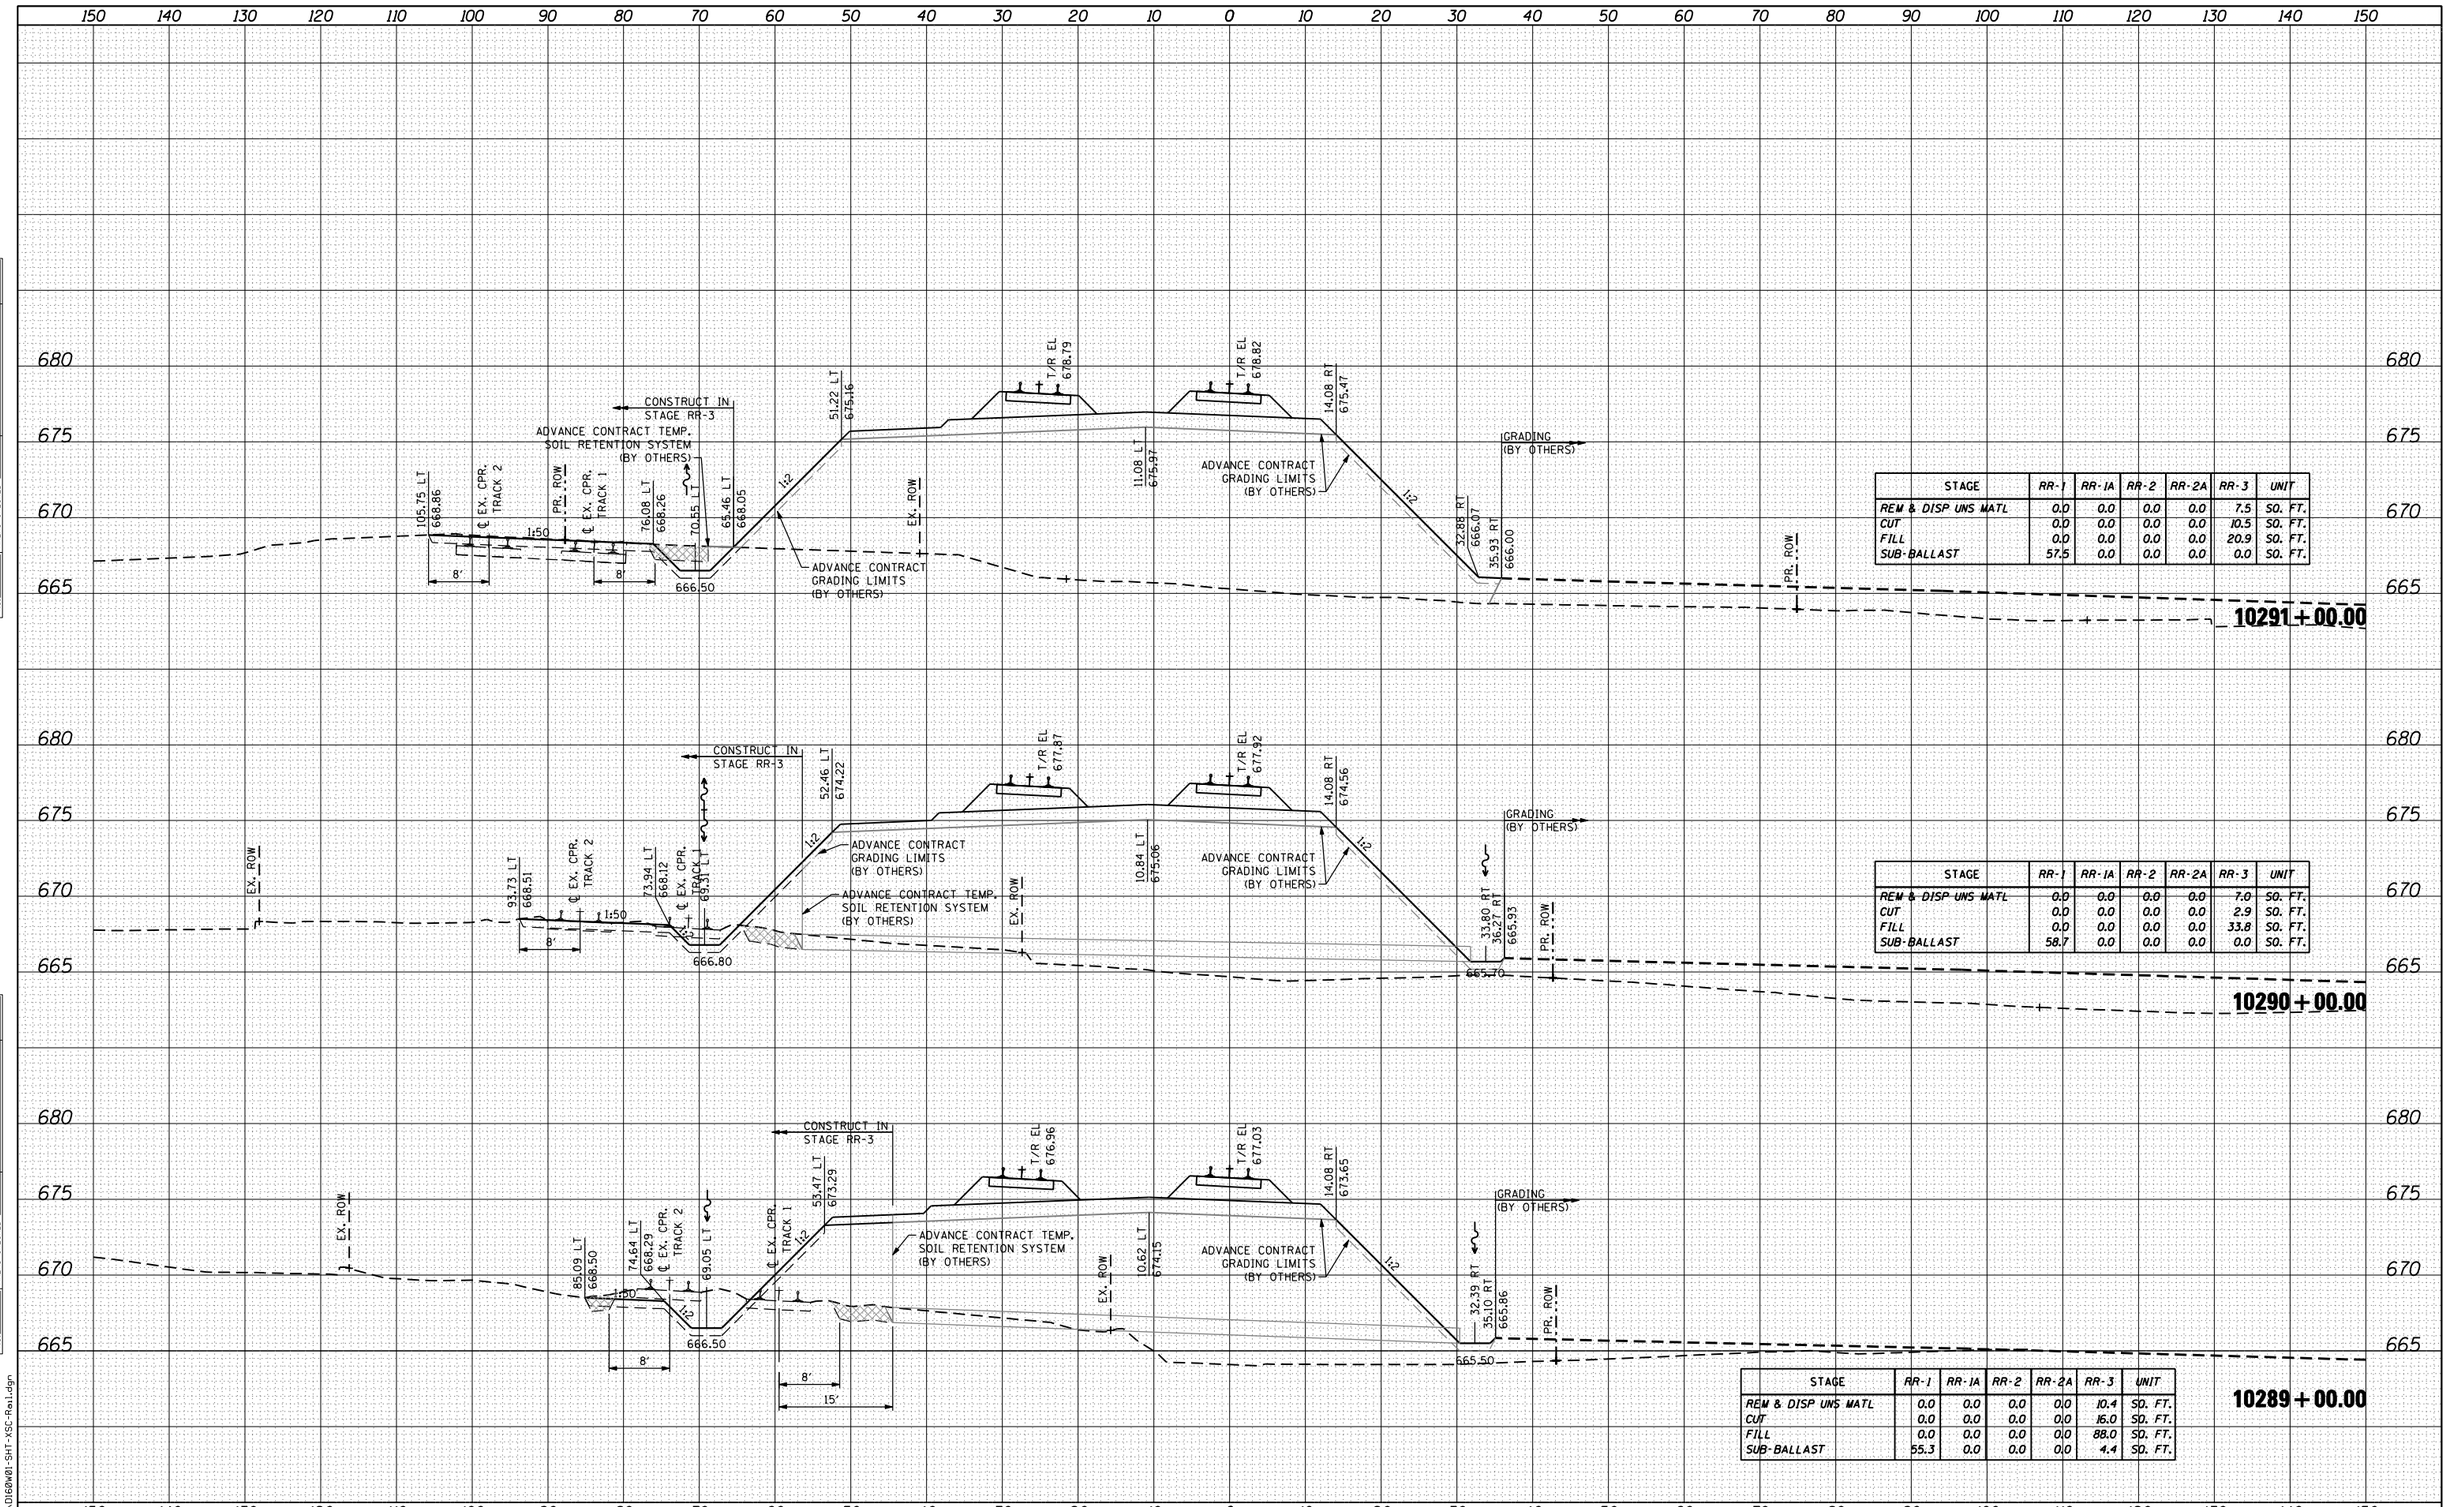

FINAL SURVEY — NOTE BOOK — NO. — SURVEYED — PLOTTED — TEMPLATE — AREAS — AREAS CHECKED — BY — DATE

ORIGINAL SURVEY — NOTE BOOK — NO. — SURVEYED — PLOTTED — TEMPLATE — AREAS — AREAS CHECKED — BY — DATE

FILE NAME = ...\D160W01-SHT-XSC-Rail.dgn

HDR ENGINEERING, INC.

USER NAME = pratterm	DESIGNED - NMR	REVISED -	
	DRAWN - NMR	REVISED -	
PLOT SCALE = 20.0000 ' / IN.	CHECKED - MPH	REVISED -	
PLOT DATE = 11/2/2012	DATE - 11-02-2012	REVISED -	

STATE OF ILLINOIS
DEPARTMENT OF TRANSPORTATION

CANADIAN PACIFIC RAILWAY
CROSS SECTIONS

SCALE: | SHEET NO. 7 OF 28 SHEETS | STA. 10289+00.00 TO STA. 10291+00.00

F.A.U. RTE.	SECTION	COUNTY	TOTAL SHEETS	SHEET NO.
1321	32VB	DUPAGE	388	367
		CONTRACT NO. 60W01		
	ILLINOIS FED. AID PROJECT			