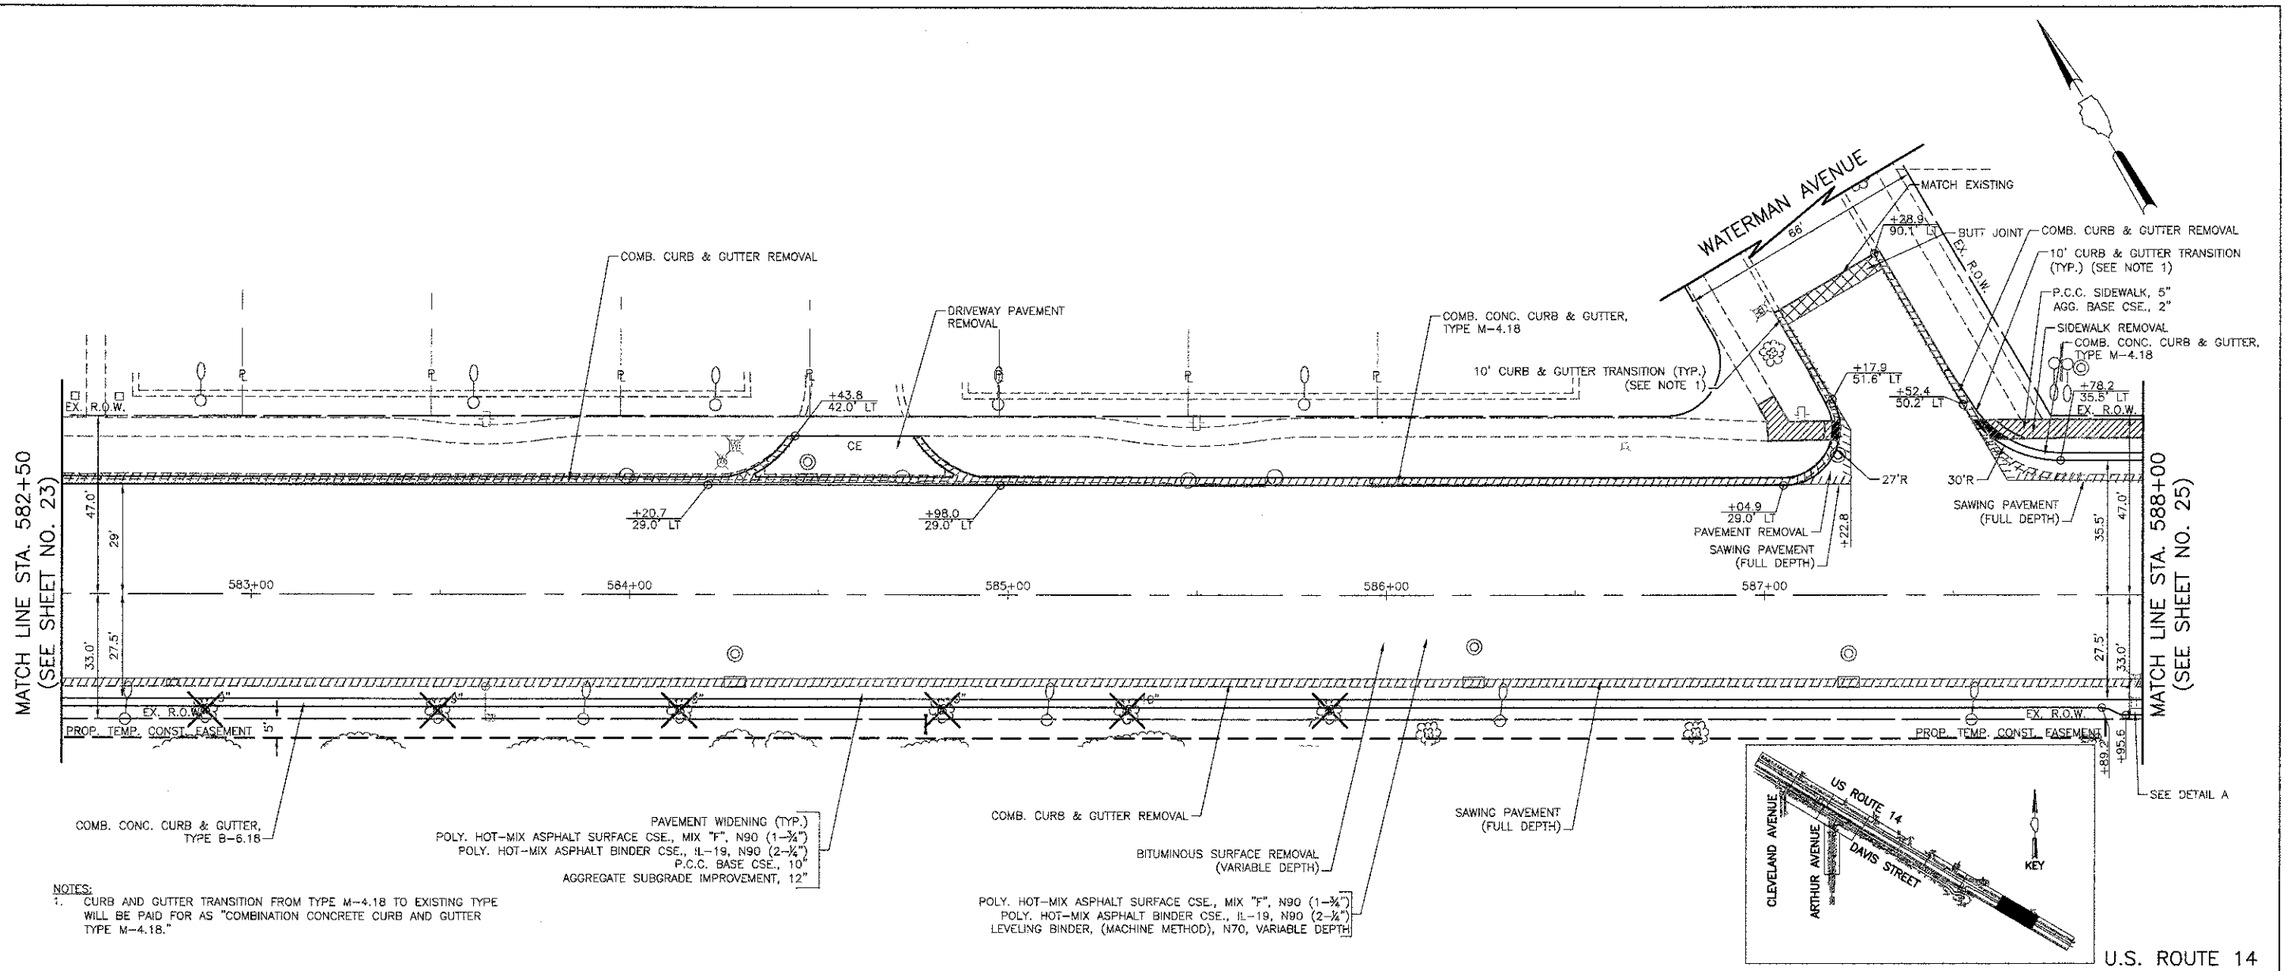

NOTES:
1. CURB AND GUTTER TRANSITION FROM TYPE M-4.18 TO EXISTING TYPE WILL BE PAID FOR AS "COMBINATION CONCRETE CURB AND GUTTER TYPE M-4.18."

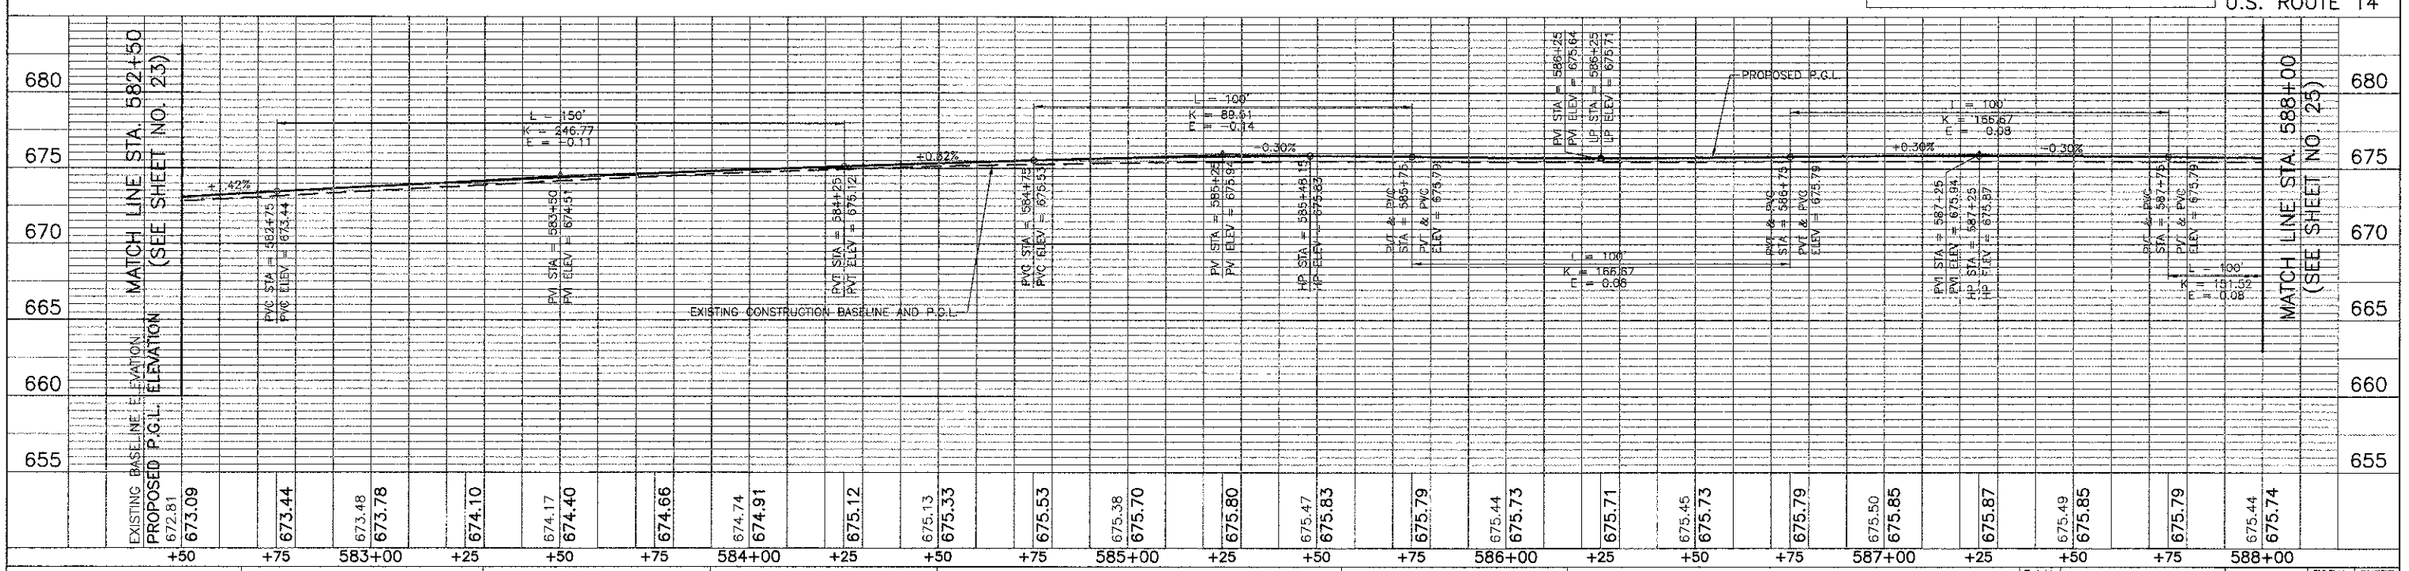

USER NAME = #USER#	DESIGNED - RTM	REVISED -	STATE OF ILLINOIS DEPARTMENT OF TRANSPORTATION
	DRAWN - JRR	REVISED -	
PLOT SCALE = #SCALE#	CHECKED - RTM	REVISED -	
PLOT DATE = #DATE#	DATE - 10/22/12	REVISED -	

CIVILTECH

VERT. 0 5 10
HORIZ. 0 20 40
SCALE IN FEET

PLAN AND PROFILE - U.S. ROUTE 14 EAST

SHEET NO. 7 OF 12 SHEETS | STA. 582+50 TO STA. 588+00

F.A.U. RTE.	SECTION	COUNTY	TOTAL SHEETS	SHEET NO.
3512	02-00177-00 WR	COOK	142	24

PROJECT NO. M-8003(426) | CONTRACT NO. 63514

FED. ROAD DIST. NO. 1 | ILLINOIS | FED. AID PROJECT