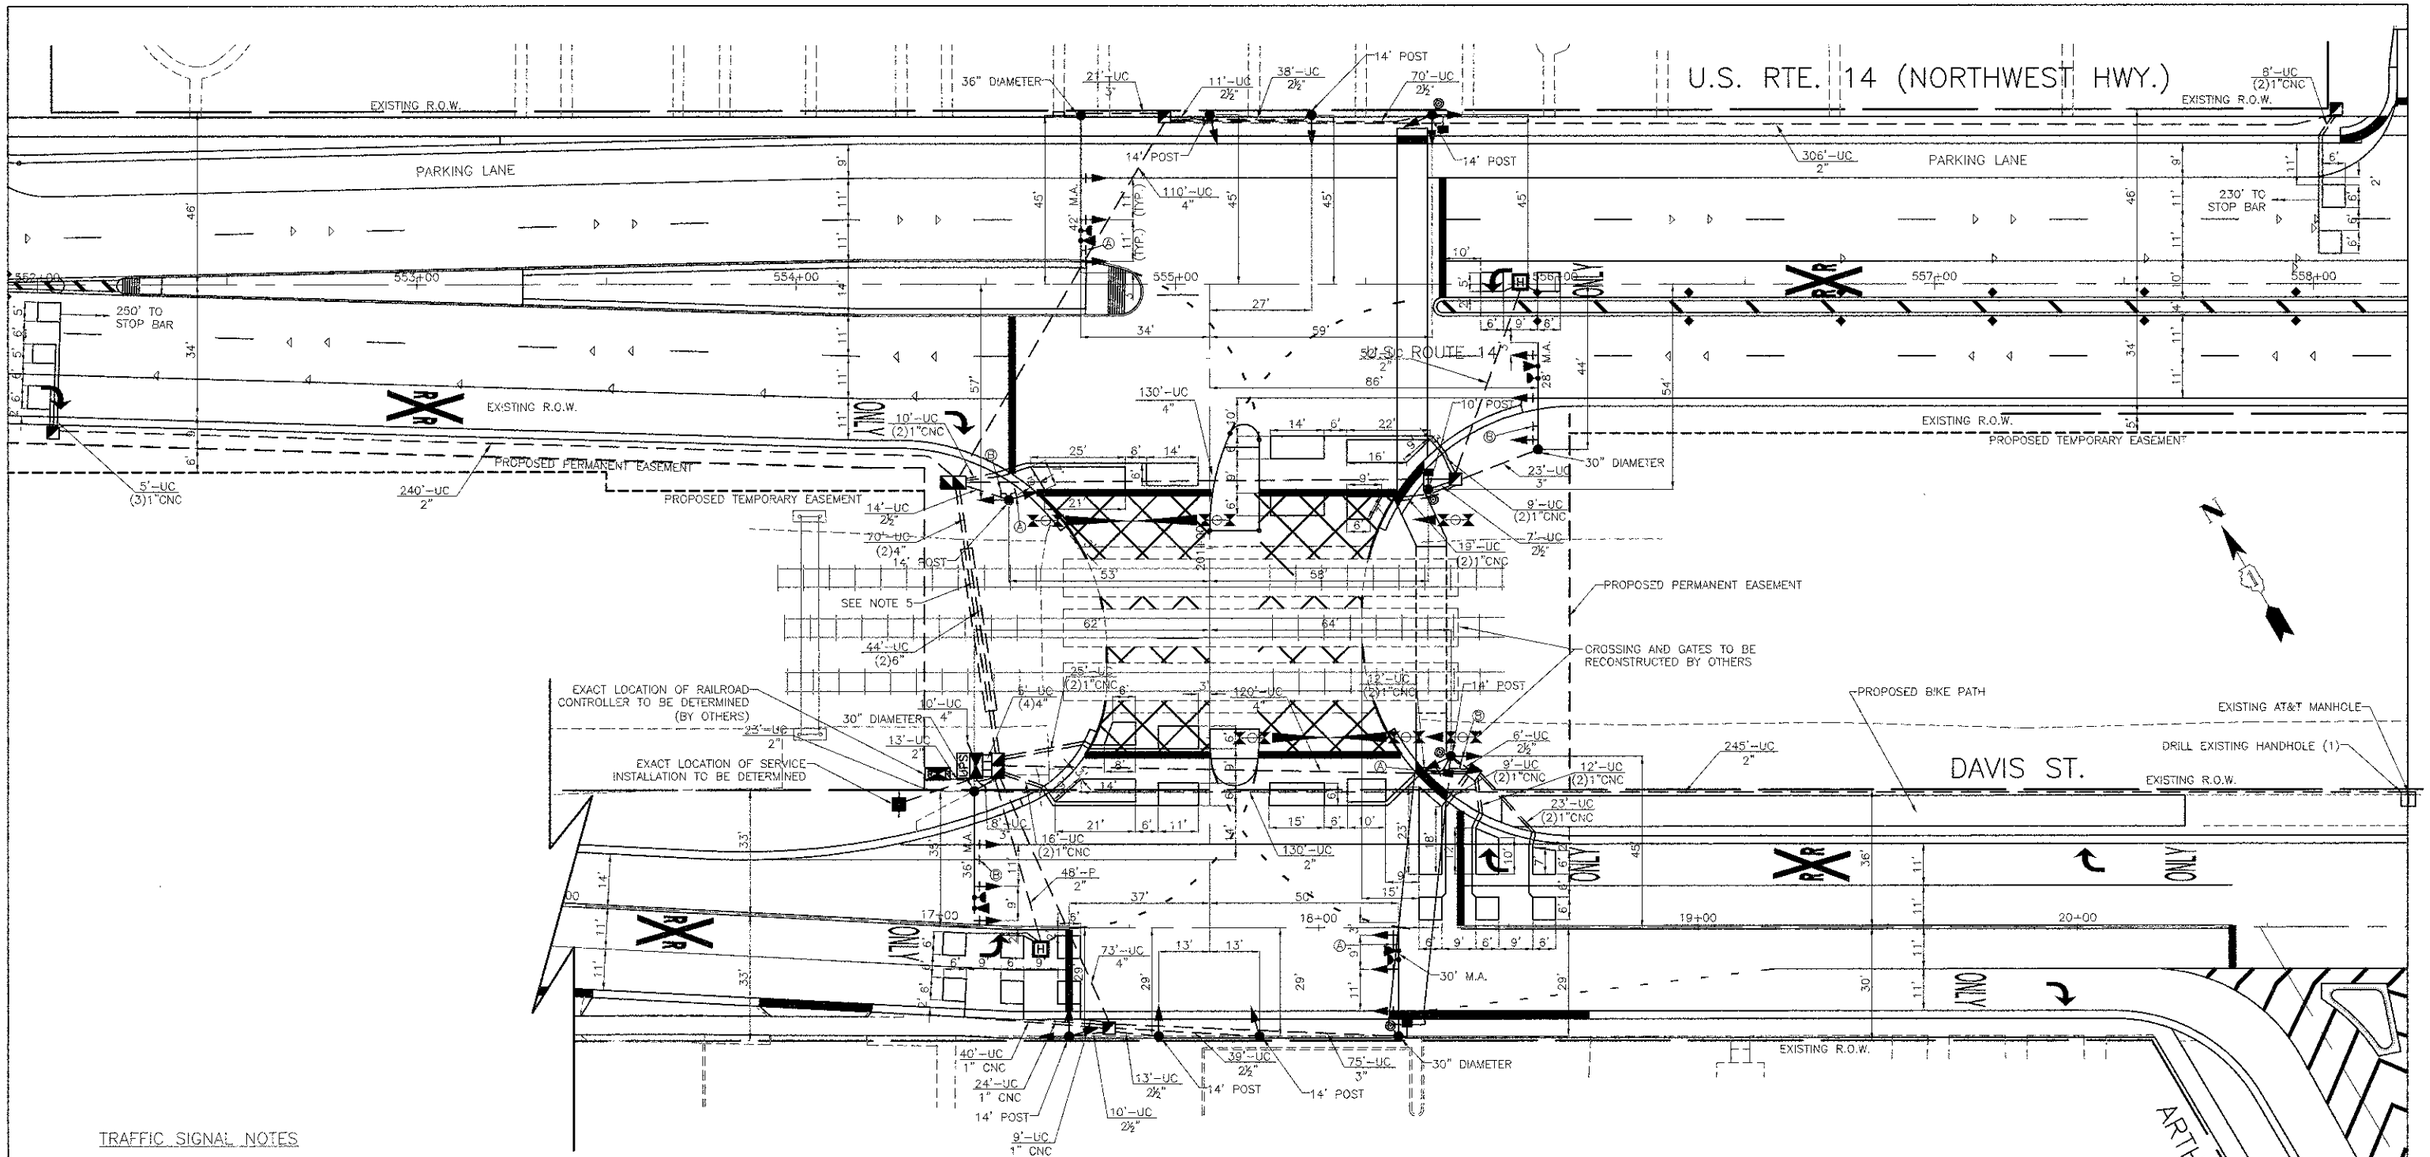

TRAFFIC SIGNAL NOTES

1. IT SHALL BE THE CONTRACTOR'S RESPONSIBILITY TO VERIFY ALL DIMENSIONS AND CONDITIONS EXISTING IN THE FIELD PRIOR TO ORDERING MATERIALS AND BEGINNING CONSTRUCTION. THIS SHALL INCLUDE LOCATING THE MAST ARM FOUNDATIONS AND VERIFYING THE MAST ARM LENGTHS.
2. THE EXACT LOCATION OF ALL UTILITES SHALL BE FIELD VERIFIED BY THE CONTRACTOR BEFORE ORDERING ANY MATERIALS AND STARTING ANY WORK. FOR LOCATIONS OF UTILITIES, LOCALLY OWNED EQUIPMENT, LEASED ENFORCEMENT CAMERA SYSTEM FACILITIES AND IDOT UNDERGROUND FACILITIES, CONTACT THE LOCAL COUNTIES, MUNICIPALITIES AND IDOT FOR LOCATES. THE CONTRACTOR SHALL CALL 'JULIE' AT (800) 892-0123 OR 811, IN THE CITY OF CHICAGO CONTACT DIGGER AT (312) 744-7000 FOR FIELD LOCATIONS OF BURIED UTILITIES (48 HOURS NOTIFICATION REQUIRED).
3. THE CONTRACTOR SHALL CHECK THE PROPOSED TRAFFIC SIGNAL EQUIPMENT LOCATIONS FOR OVERHEAD UTILITY CONFLICTS. THE CONTRACTOR SHALL COORDINATE ANY CONFLICTS WITH THE UTILITY COMPANIES AND THE RESIDENT ENGINEER BEFORE ORDERING MATERIALS.
4. THE CONTRACTOR SHALL COORDINATE CONSTRUCTION ACTIVITIES WITH UTILITY COMPANIES, LOCAL GOVERNMENT AGENCIES AND IDOT.
5. EACH 4" CONDUIT IS TO BE PLACED WITHIN A 6" CONDUIT. THE 6" CONDUIT WILL ACT AS A SLEEVE FOR THE 4" CONDUIT. ALL CONDUIT BENEATH THE RAILROAD TRACKS SHALL BE PLACED A MINIMUM OF 5 FEET BELOW TOP OF RAIL. (SEE DETAIL "A")

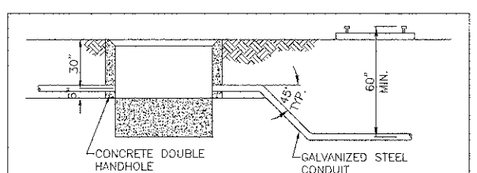

DETAIL "A"
CONDUIT INSTALLATION
UNDER RAILROAD TRACKS

Ⓐ

R 10-5
30" X 36"
SIGN PANEL TYPE 1
(4 REQUIRED)

Ⓑ

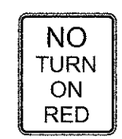

R 10-11a
30" X 36"
SIGN PANEL TYPE 1
(4 REQUIRED)

CIVILTECH	USER NAME = $USER$	DESIGNED - MFB	REVISED - 11/07/12	STATE OF ILLINOIS DEPARTMENT OF TRANSPORTATION	0 20 40 SCALE IN FEET	U.S. ROUTE 14 AT ARTHUR AVENUE / DAVIS STREET TRAFFIC SIGNAL MODERNIZATION PLAN	F.A.U. RTE. 3512	SECTION 02-00177-00 WR	COUNTY COOK	TOTAL SHEETS 142	SHEET NO. 75
		DRAWN - OJT	REVISED - 11/30/12				PROJECT NO. M-8003(426)		CONTRACT NO. 63514		
	PLOT SCALE = $SCALE$	CHECKED - JJE	REVISED -			SHEET NO. 1 OF 1 SHEETS	FED. ROAD DIST. NO. 1	ILLINOIS	FED. AID PROJECT		
	PLOT DATE = $DATE$	DATE - 10/22/12	REVISED -								